

GENERAL NOTES

DO NOT scale off this drawing. Figure dimensions should be used; if in doubt - ask!
All dimensions to be checked prior to commencing work on site or prior to the manufacture or installation of specialist components.

Any discrepancies between architect's drawings and specifications or other drawings should be brought to the attention of the architect or supervising officer.

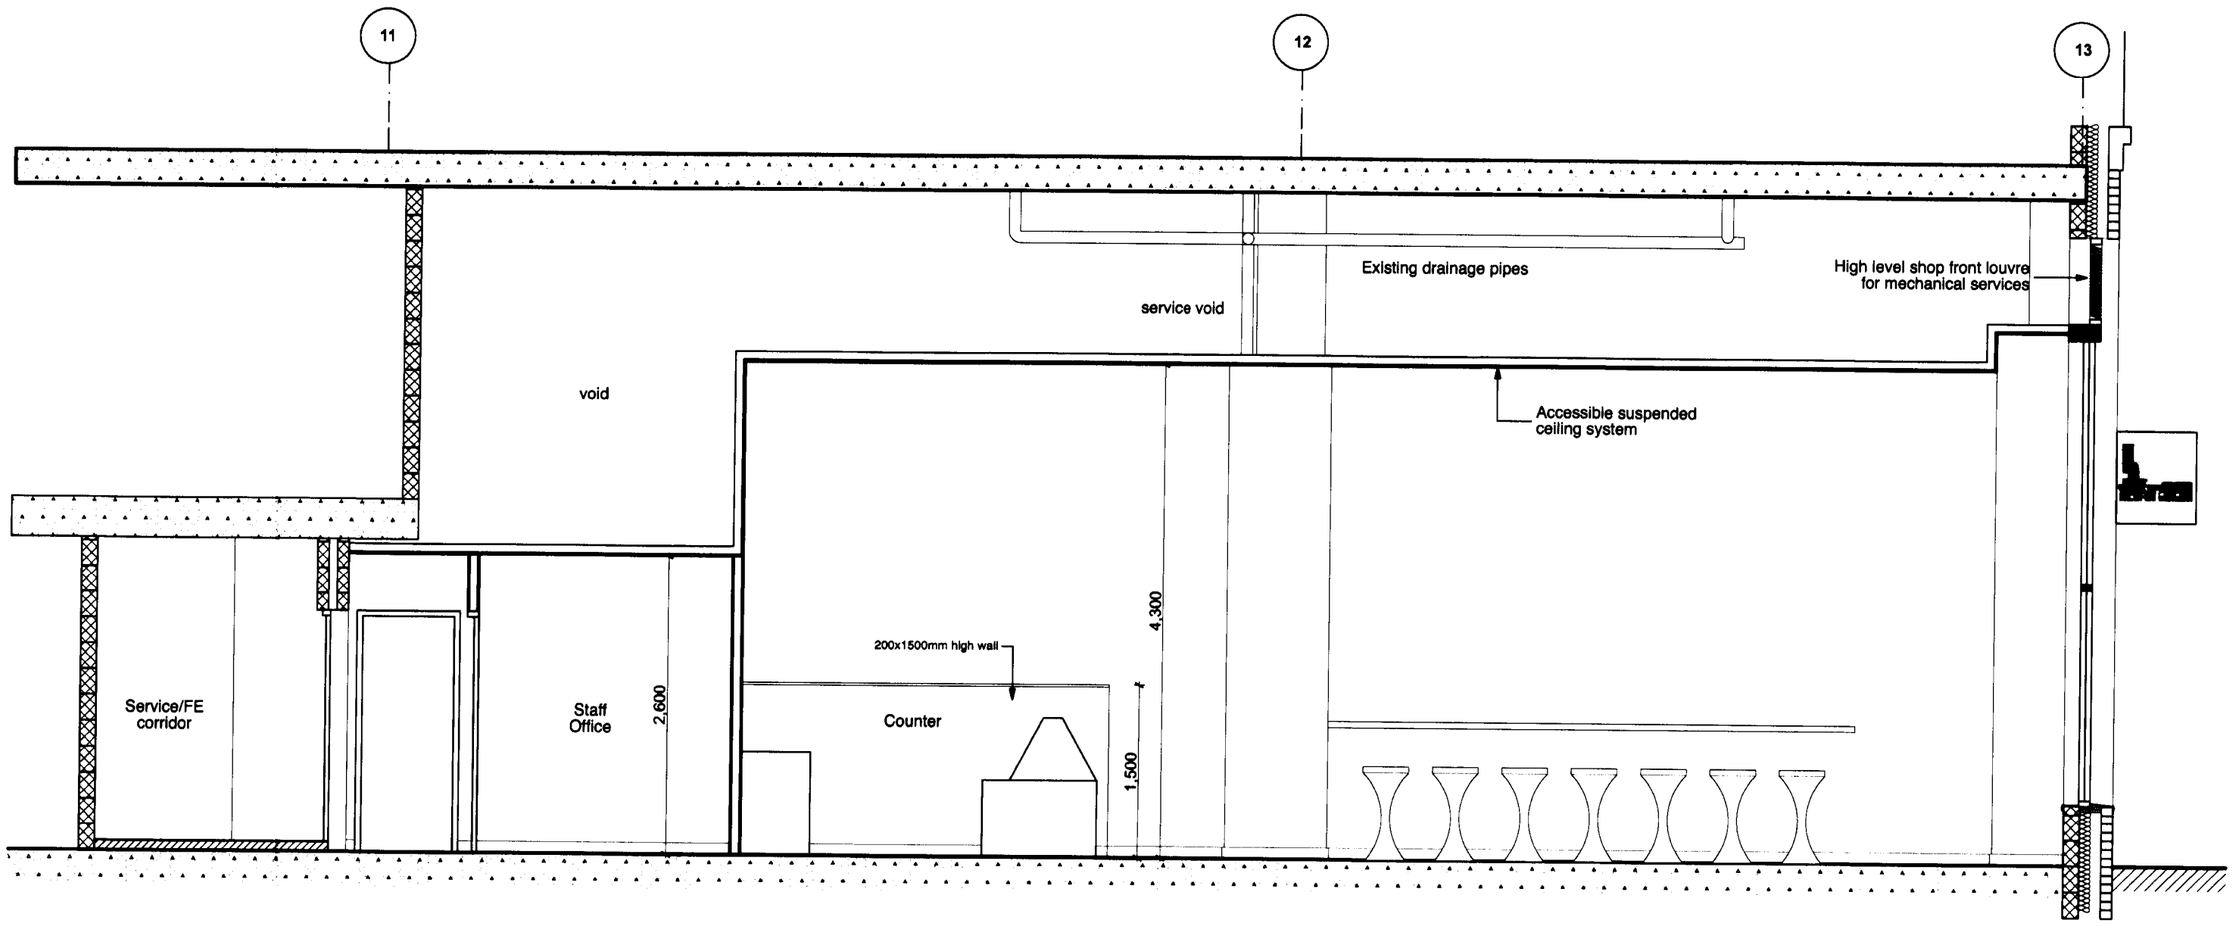

Section A

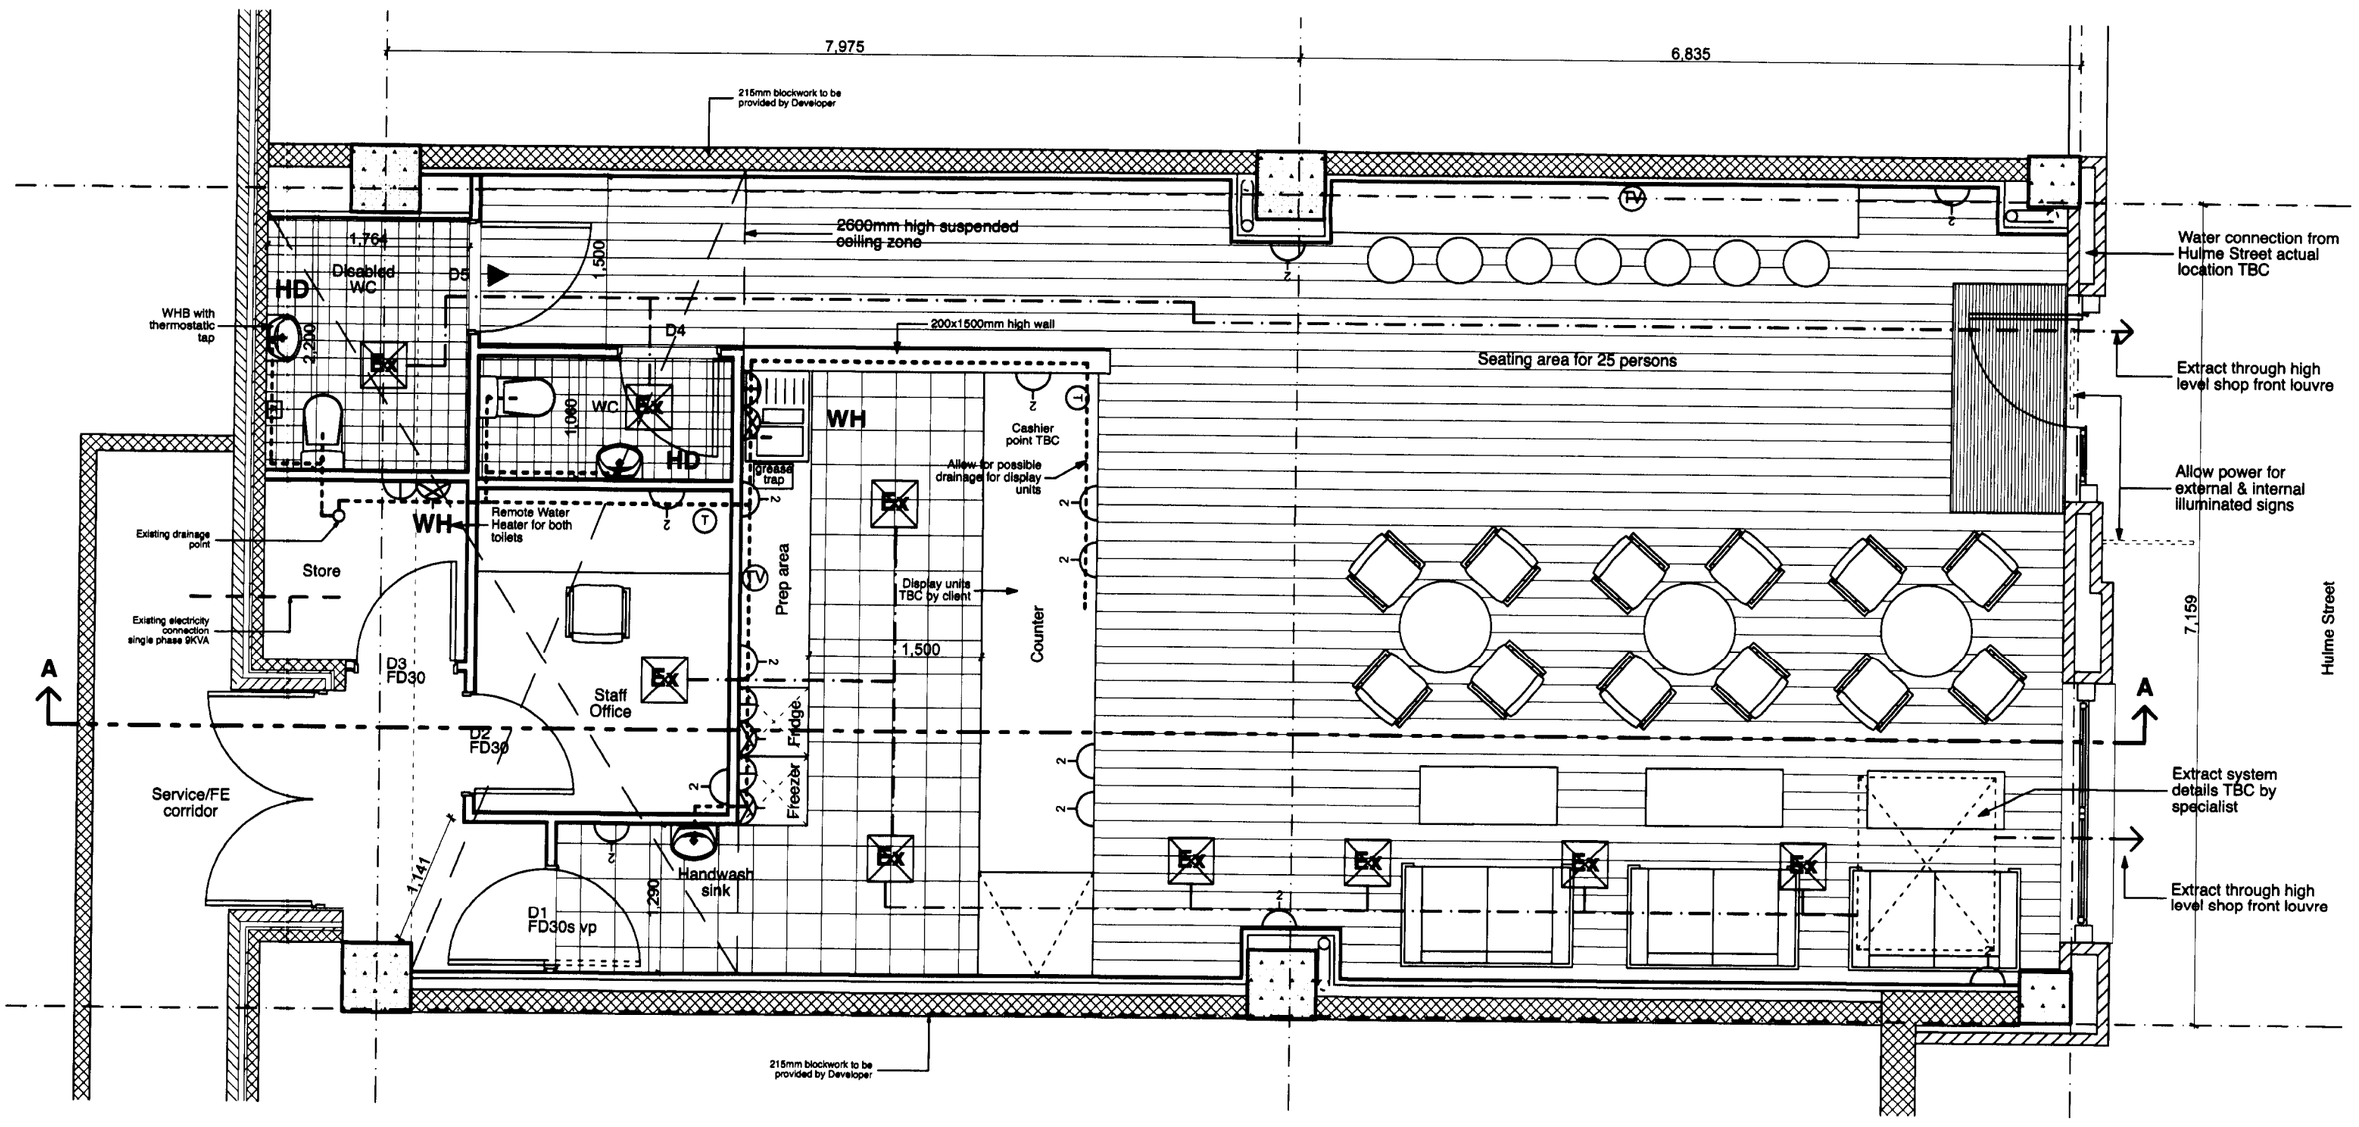

Plan

Ex	Extract grilles
WH	Water Heater
2	Twin Power Socket
HD	Hand Dryer (if required)
T	Telephone Point
R ▶	Disabled WC emergency assistance audiable/visual alarm & reset panel
	Fused Spur @ low level with switch above worktop level for appliances
TV	High level TV Aerial Point with power socket (if required)
	(Fire Alarm & lighting layout TBC)

PLANNING
RECD 12 AUG 2008

Scheme
Fit Out of Unit 7 Hulme St
The Quadrangle
1 Lower Ormond Street
Manchester

Client
Ambers Cafe

Title
Proposed Services Layout

Scale	Date	Drawn
1:50	11/08/08	TW
Job No	Dwg No	Rev
1015	05	

PROPOSED SERVICES LAYOUT 1:50 @ A2

ADC Architects Ltd
7-9 New Wakefield Street Manchester M1 5NP
tel: 0161 236 7202 email:info@adcarchitects.co.uk
fax: 0161 236 7206 web: www.adcarchitects.co.uk