Note: All dimensions must be checked on site and not scaled from drawing.

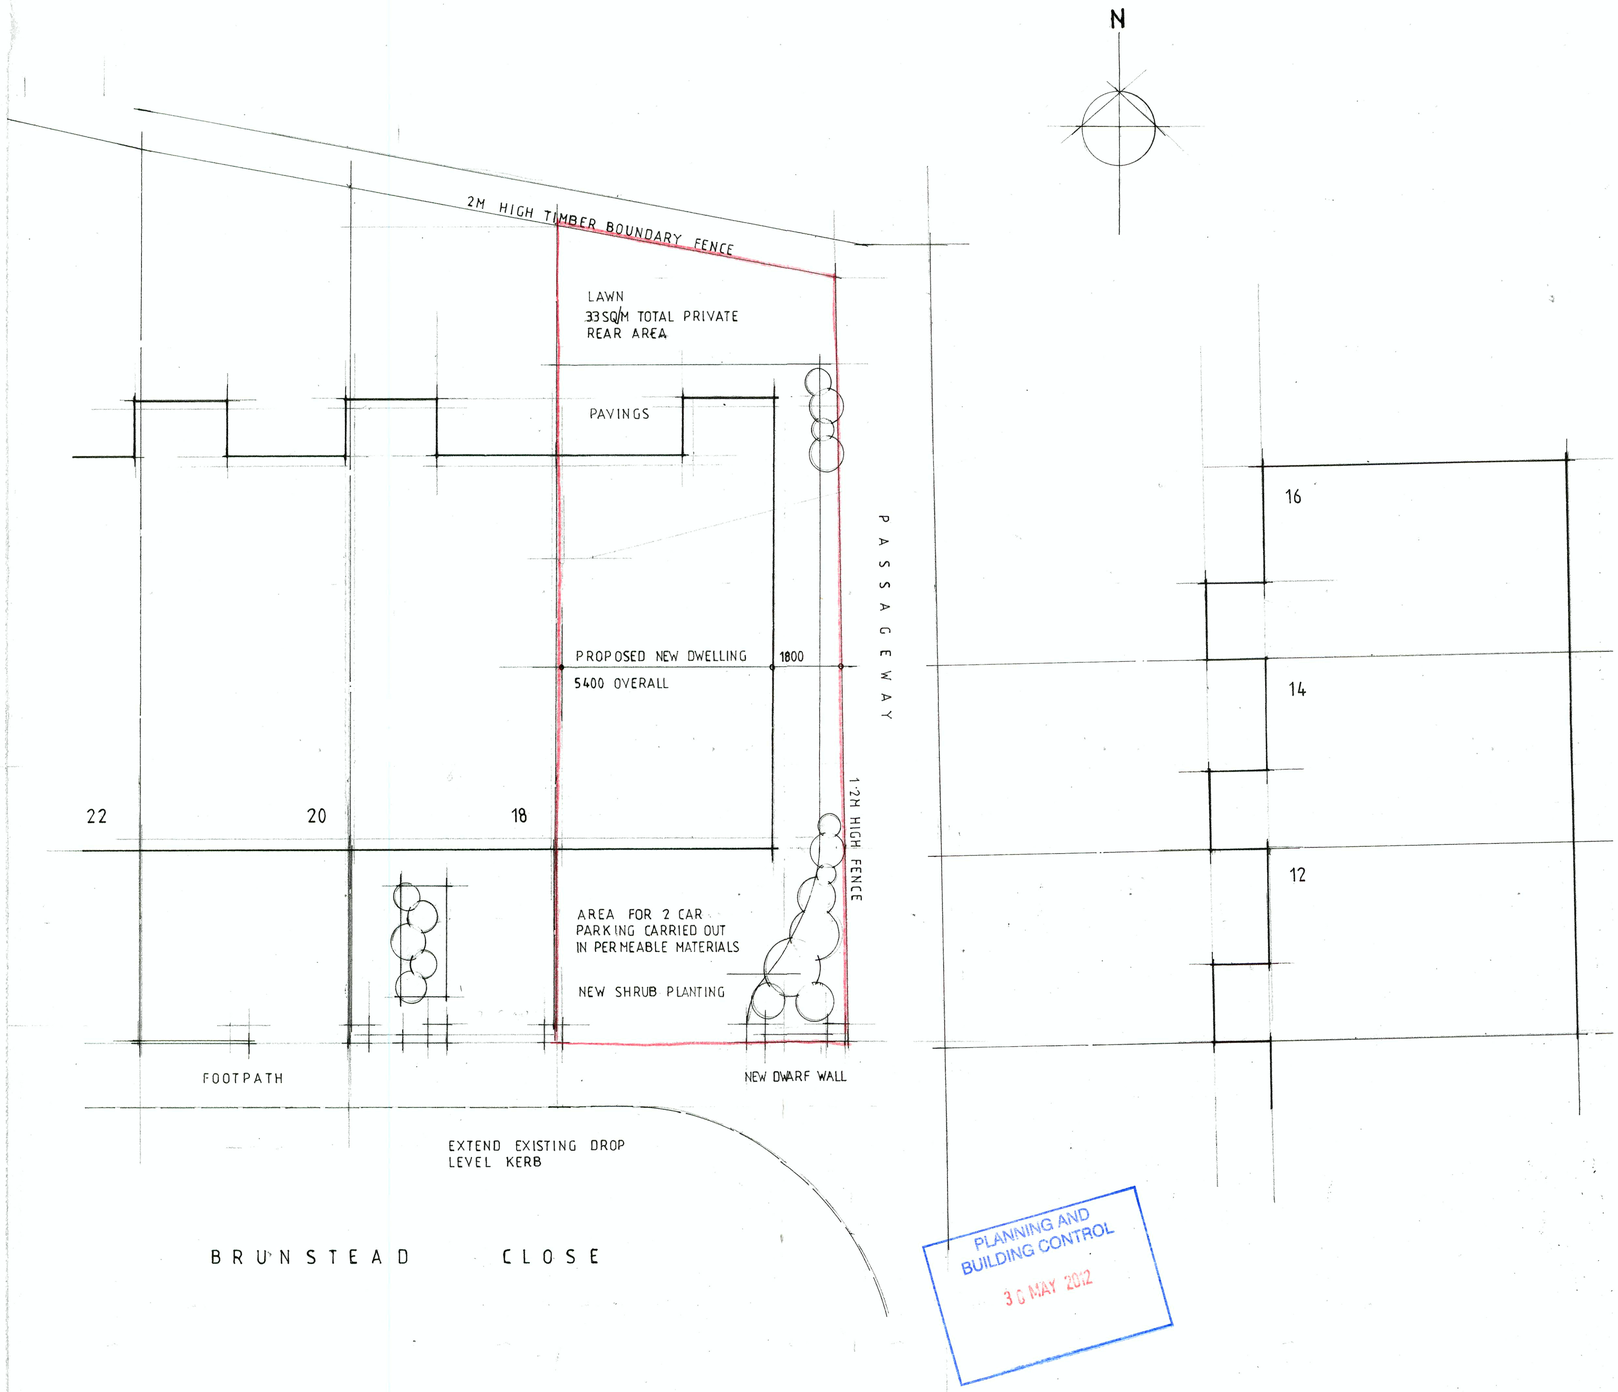

PLANNING AND BUILDING CONTROL
30 MAY 2012

REVISED PLAN

REVISED PLAN

R. F. W Associates Ltd.
Architectural Services
6A NORTHENDEN ROAD SALE CHESHIRE M33 3BR
Tel 0161 962 2417
Fax 0161 976 2677

PROJECT
PROPOSED NEW DWELLING HOUSE
ADJOINING 18 BRUNSTEAD CLOSE
BAGULEY MANCHESTER M23 9NY

DRAWING
SITE PLAN

SCALE 1 : 100
DATE JAN 12
REVISION 1

CONTRACT NO W491
DRAWING NO 1