
Welded Mesh panel fencing

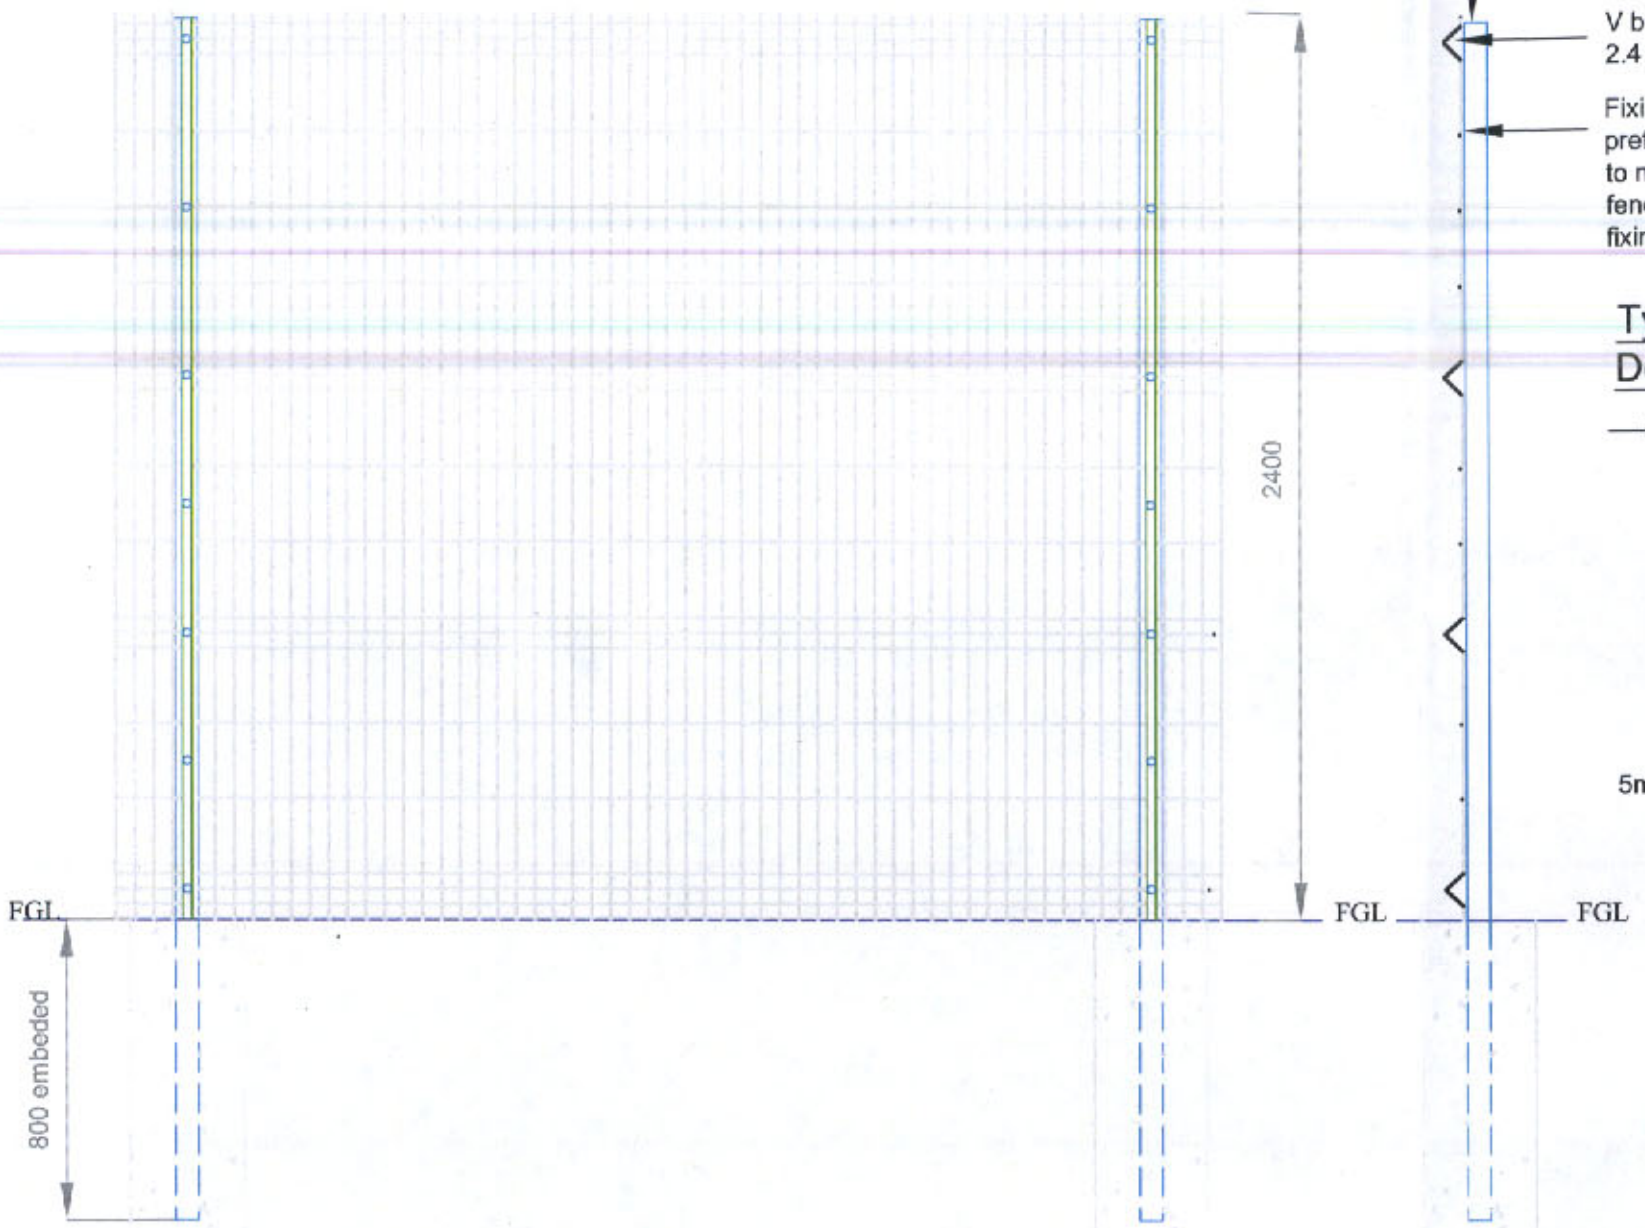



PVC insert cap

V beam reinforcing profile
2.4 m fence= 4 beams

Fixing detail: clamp bar preferred. Detail specific to manufacturer. 2.4m fence requires 7 No. fixings


Typical Mesh Detail

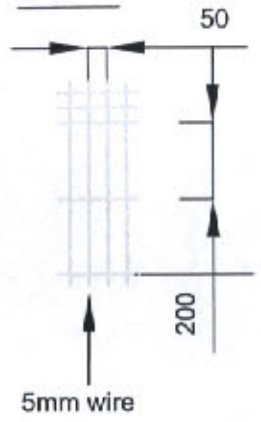

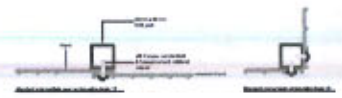


Finish: Galvanised to BS EN 1461 & Polyester powder coated in colour Black to match gates

panel sizes for 2.4m high fence specific to manufacturer

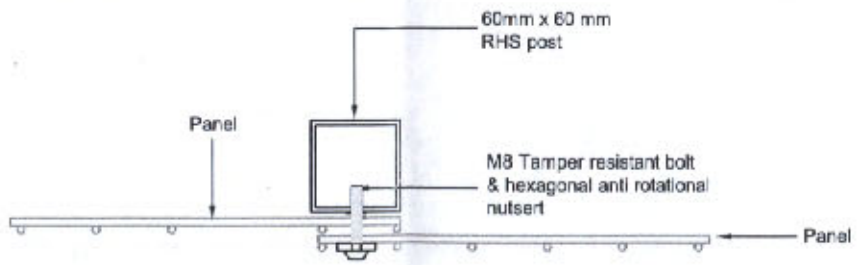

Standard intermediate post configuration-Scale 1:5

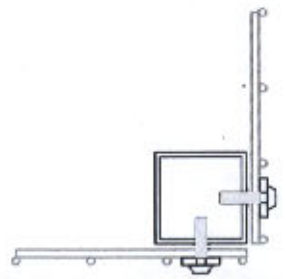

Standard corner post configuration Scale 1:5

PLANNING
ACK'D
REPLIED
26 FEB 2008

Northwards Housing
North Manchester's Council Homes

Northwards Housing Property Services
Parkside Office,
Sheepfoot lane,
Prestwich, Manchester, M25 0BW
Tel: 0161 740 0289
Fax: 0161 720 7211

Project: Alley gating		
DRAWING No. AG1	HOUSE TYPE: N/A	
DRAWING TITLE: welded mesh panel fencing		
Scale: 1: 20/ 1:5	Date: Sept 2007	Drawn By: LT

Sign sources
Tenant:
Technical Surveyor:
M+E Surveyor:
Date Agreed: