The Alchemist, 1 New York Street, Manchester, M1 4HD

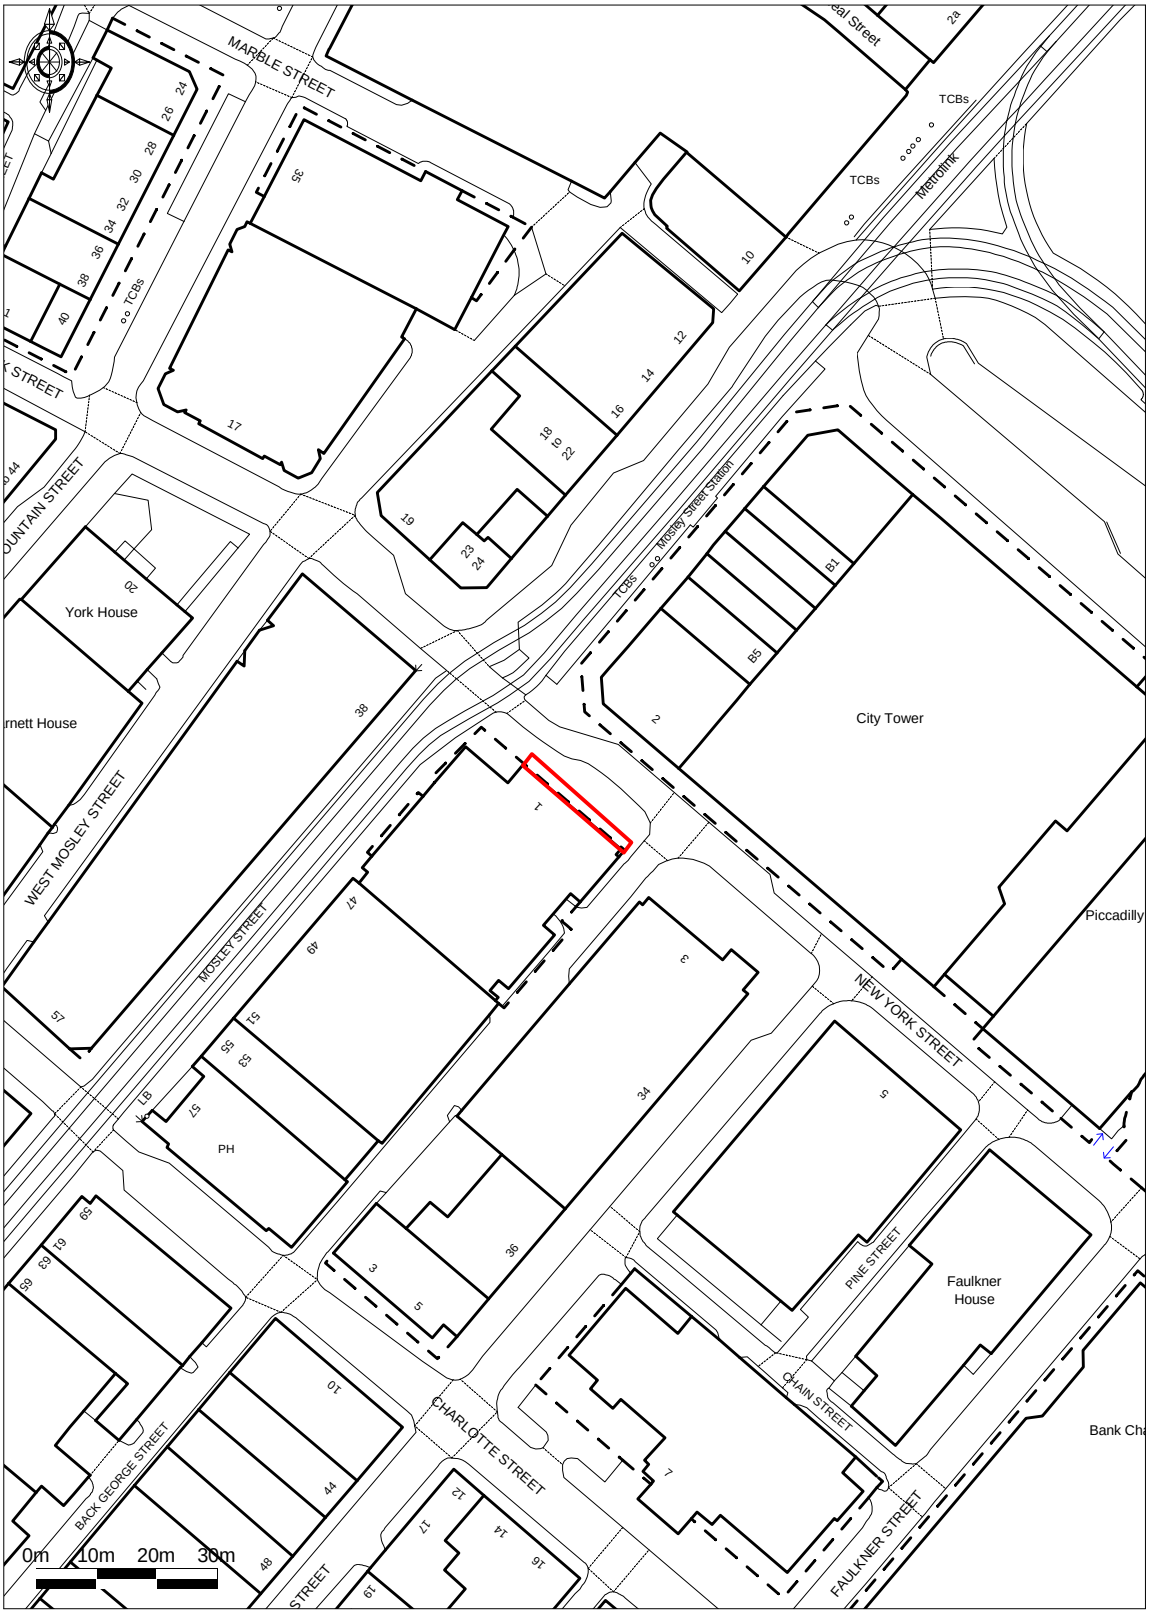

Ordnance Survey © Crown Copyright 2013. All rights reserved.
Licence number 100022432. Plotted Scale - **1:1250**

Promap®