

ACKD

REPLIED

RECD 28 MAY 2008

	INIT RECD	DATE
M		
M		
M		
FOIL ACTION		

PROPOSED STREET ELEVATION

This drawing is the property of Claridge Architects Ltd. Copyright is reserved & this drawing is issued on the condition that it is not copied, reproduced, retained or disclosed to any unauthorised person, either wholly or in part, without our consent. Do not scale from this drawing, check all dimensions on site.

REV	DATE	NOTES
-	-	-
-	-	-
-	-	-
-	-	-
-	-	-
-	-	-
-	-	-
-	-	-

CLARIDGE ARCHITECTS, UNIT 11, THE TAY BUILDING, 2A WRENTHAM AVE, LONDON, NW10 3HA
T +44 (0)20 8969 9223 F +44 (0)20 8969 9224

FOR Crossier Properties Ltd.

CLARIDGEARCHITECTS

PROJECT	1-4 Burnage Court
TITLE	Proposed Street Elevation
STATUS	Information

DATE	SCALE	PROJECT NO	DRAWING NO	REVISION
05.03.08	1:100 @ A3	08030	GE.08	-

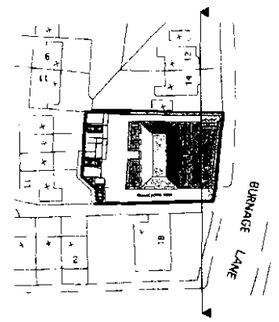

1 - 4 Burnage Court



PLANNING
RECD 28 MAY 2008
DATE

FRONT ELEVATION

This drawing is the property of Claridge Architects Ltd. Copyright is reserved & this drawing is issued on the condition that it is not copied, reproduced, retained or disclosed to any unauthorised person, either wholly or in part, without our consent. Do not scale from this drawing, check all dimensions on site.

REVISION	DATE	NOTES
-	-	-
-	-	-
-	-	-
-	-	-
-	-	-

CLARIDGE ARCHITECTS UNIT 11, THE TAY BUILDING 2A WRENTHAM AVE, LONDON, NW10 3HA
T +44 (0)20 8969 9223 F +44 (0)20 8969 9224

FOR Crossier Properties Ltd

CLARIDGEARCHITECTS

PROJECT	1 - 4 Burnage Court
TITLE	Front Elevation
STATUS	Information

DATE	SCALE	PROJECT NO	DRAWING NO	REVISION
04.03.08	1:200 @ A3	08030	GE.09	-

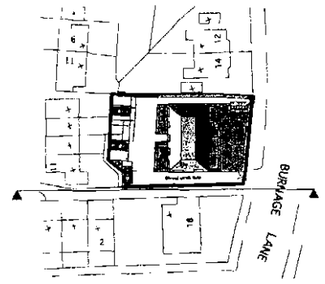

1 - 4 Burnage Court

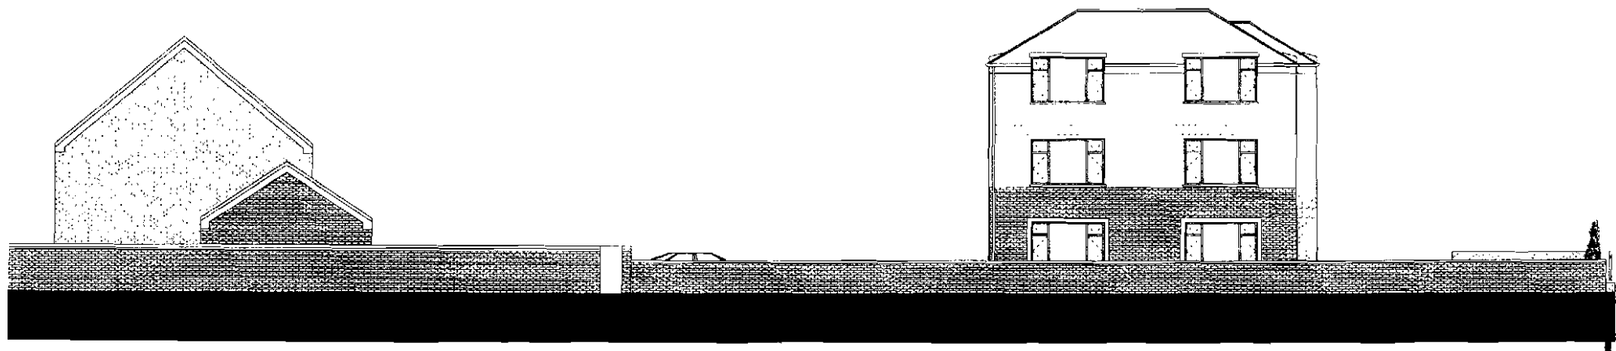

PLANNING
28 MAY 2008
DATE

SIDE ELEVATION

This drawing is the property of Claridge Architects Ltd. Copyright is reserved & this drawing is issued on the condition that it is not copied, reproduced, retained or disclosed to any unauthorised person, either wholly or in part, without our consent. Do not scale from this drawing, check all dimensions on site.

REVISION	DATE	NOTES
-	-	-
-	-	-
-	-	-
-	-	-
-	-	-

CLARIDGE ARCHITECTS UNIT 11, THE TAY BUILDING, 2A WRENTHAM AVE, LONDON, NW10 3HA
T +44 (0)20 8969 9223 F +44 (0)20 8969 9224

FOR Crossier Properties Ltd

CLARIDGEARCHITECTS

PROJECT	1 - 4 Burnage Court
TITLE	Side Elevation
STATUS	Information

DATE	SCALE	PROJECT NO	DRAWING NO	REVISION
04.03.08	1:200 @ A3	08030	GE.10	-

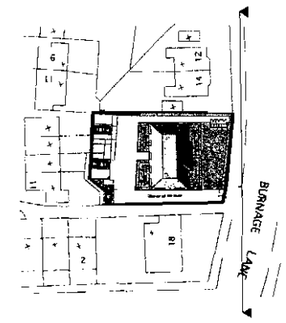

1 - 4 Burnage Court



PLANNING
ACKD
RECD 28 MAY 2008
M
M
M
FOIL ACTION

FRONT ELEVATION SHOWING GATES

This drawing is the property of Claridge Architects Ltd. Copyright is reserved & this drawing is issued on the condition that it is not copied, reproduced, retained or disclosed to any unauthorised person, either wholly or in part, without our consent. Do not scale from this drawing, check all dimensions on site.

REVISION	DATE	NOTES
-	-	-

CLARIDGE ARCHITECTS, UNIT 11, THE TAY BUILDING, 24 WRENTHAM AVE, LONDON, NW10 3HA
T +44 (0)20 8969 9223 F +44 (0)20 8969 9224

FOR Crossier Properties Ltd

CLARIDGEARCHITECTS

PROJECT	1 - 4 Burnage Court
TITLE	Front Elevation
STATUS	Information

DATE	SCALE	PROJECT NO	DRAWING NO	REVISION
04.03.08	1:200 @ A3	08030	GE.11	-