REVISED PLANS

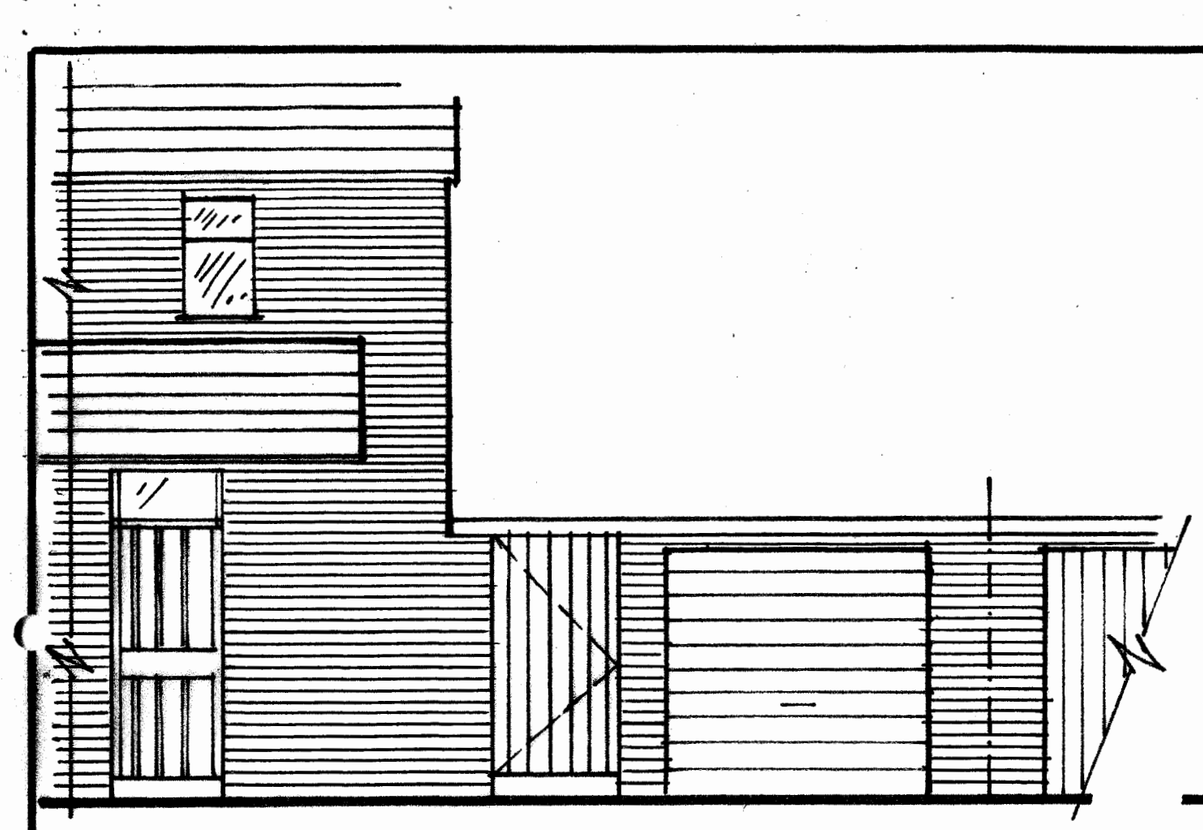

FRONT ELEVATION
~as EXISTING.

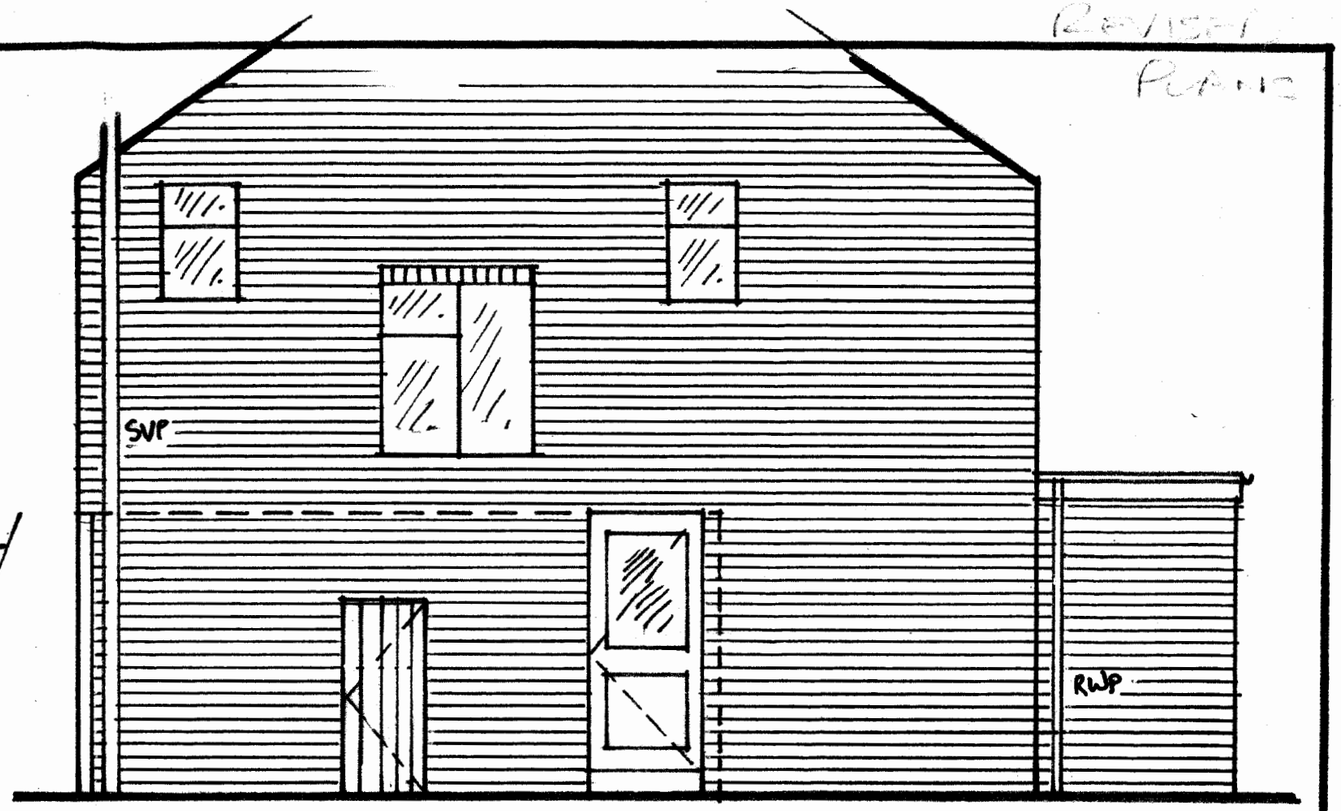

SIDE ELEVATION
~as EXISTING

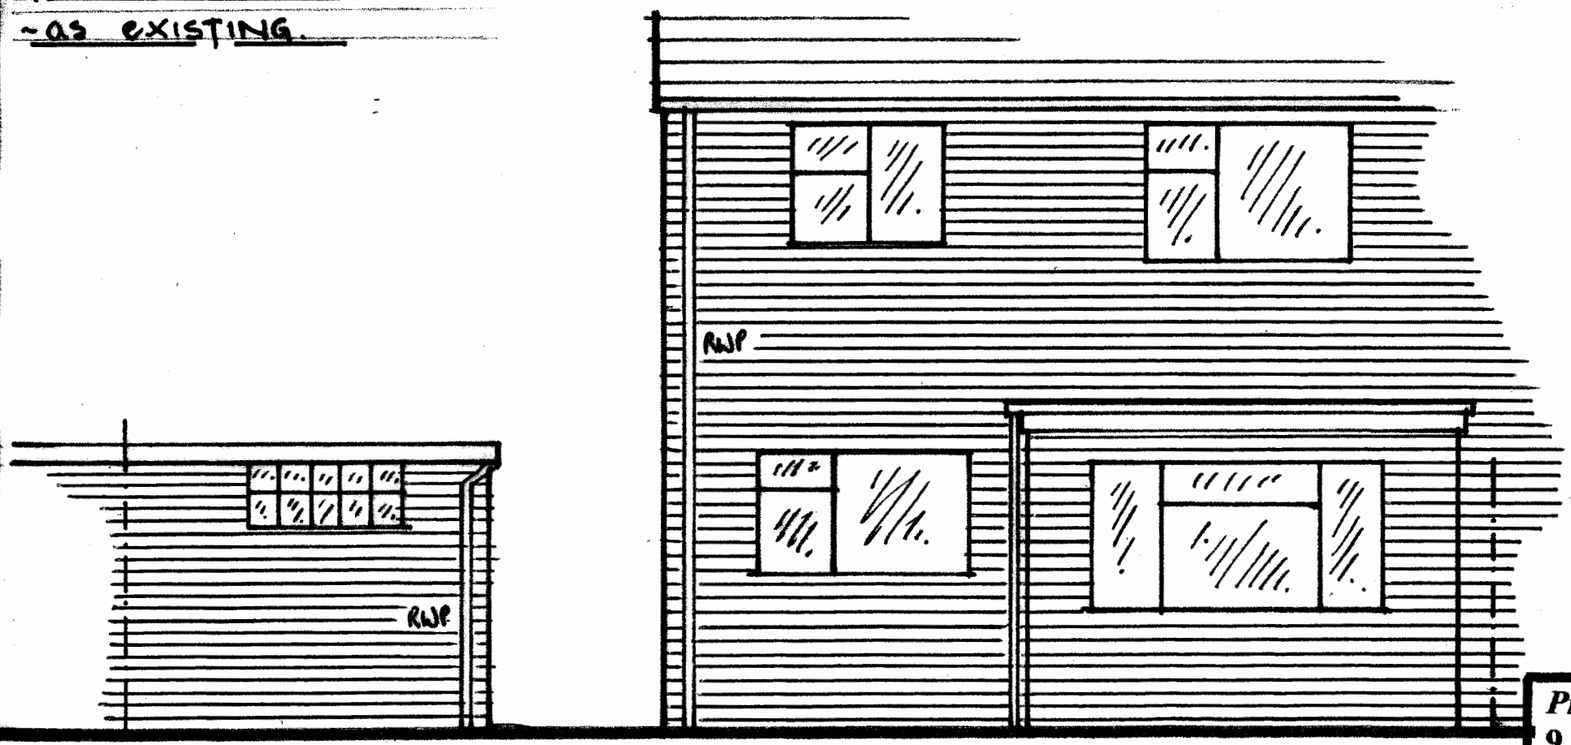

REAR ELEVATION ~ as EXISTING

006

Proposed Side & Rear Extension
9 Ashwell Rd.
Baguley
M23 1AL

Elevations as existing

drg no.	AH/TD/006
scale	1 : 50 @ A3
date	Mar 2012