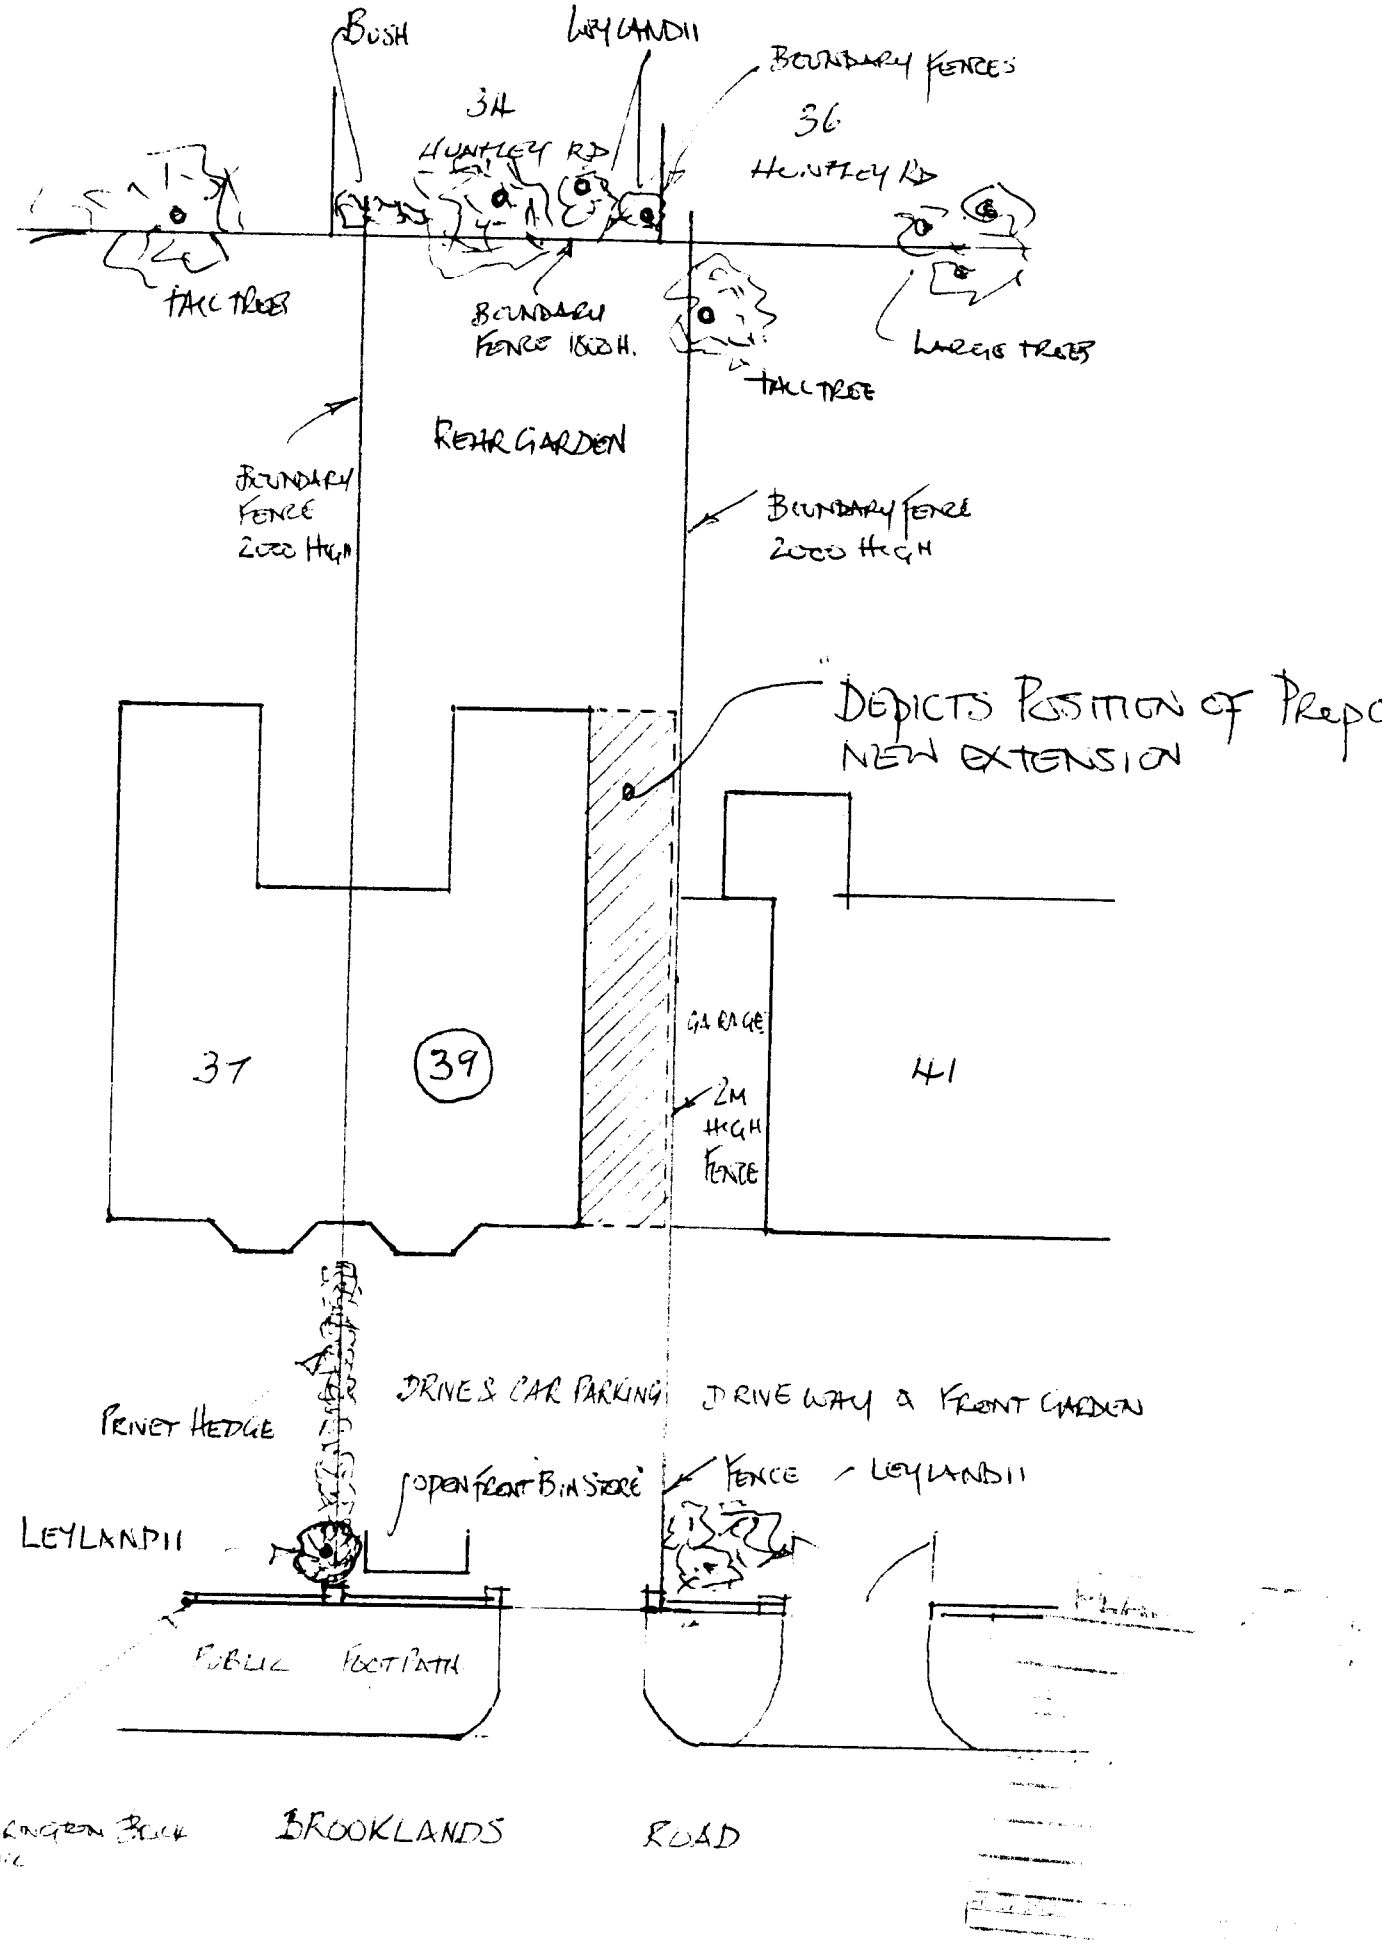

SITE LAYOUT SHOWING TREES & BIN STORE AT 39 BROOKLANDS ROAD CRUMPSALL. M8 4JH

SCALE: 1:200

AK39.A