
GROUND FLOOR PLAN

MEASUREMENTS IN MM


NOT TO SCALE.

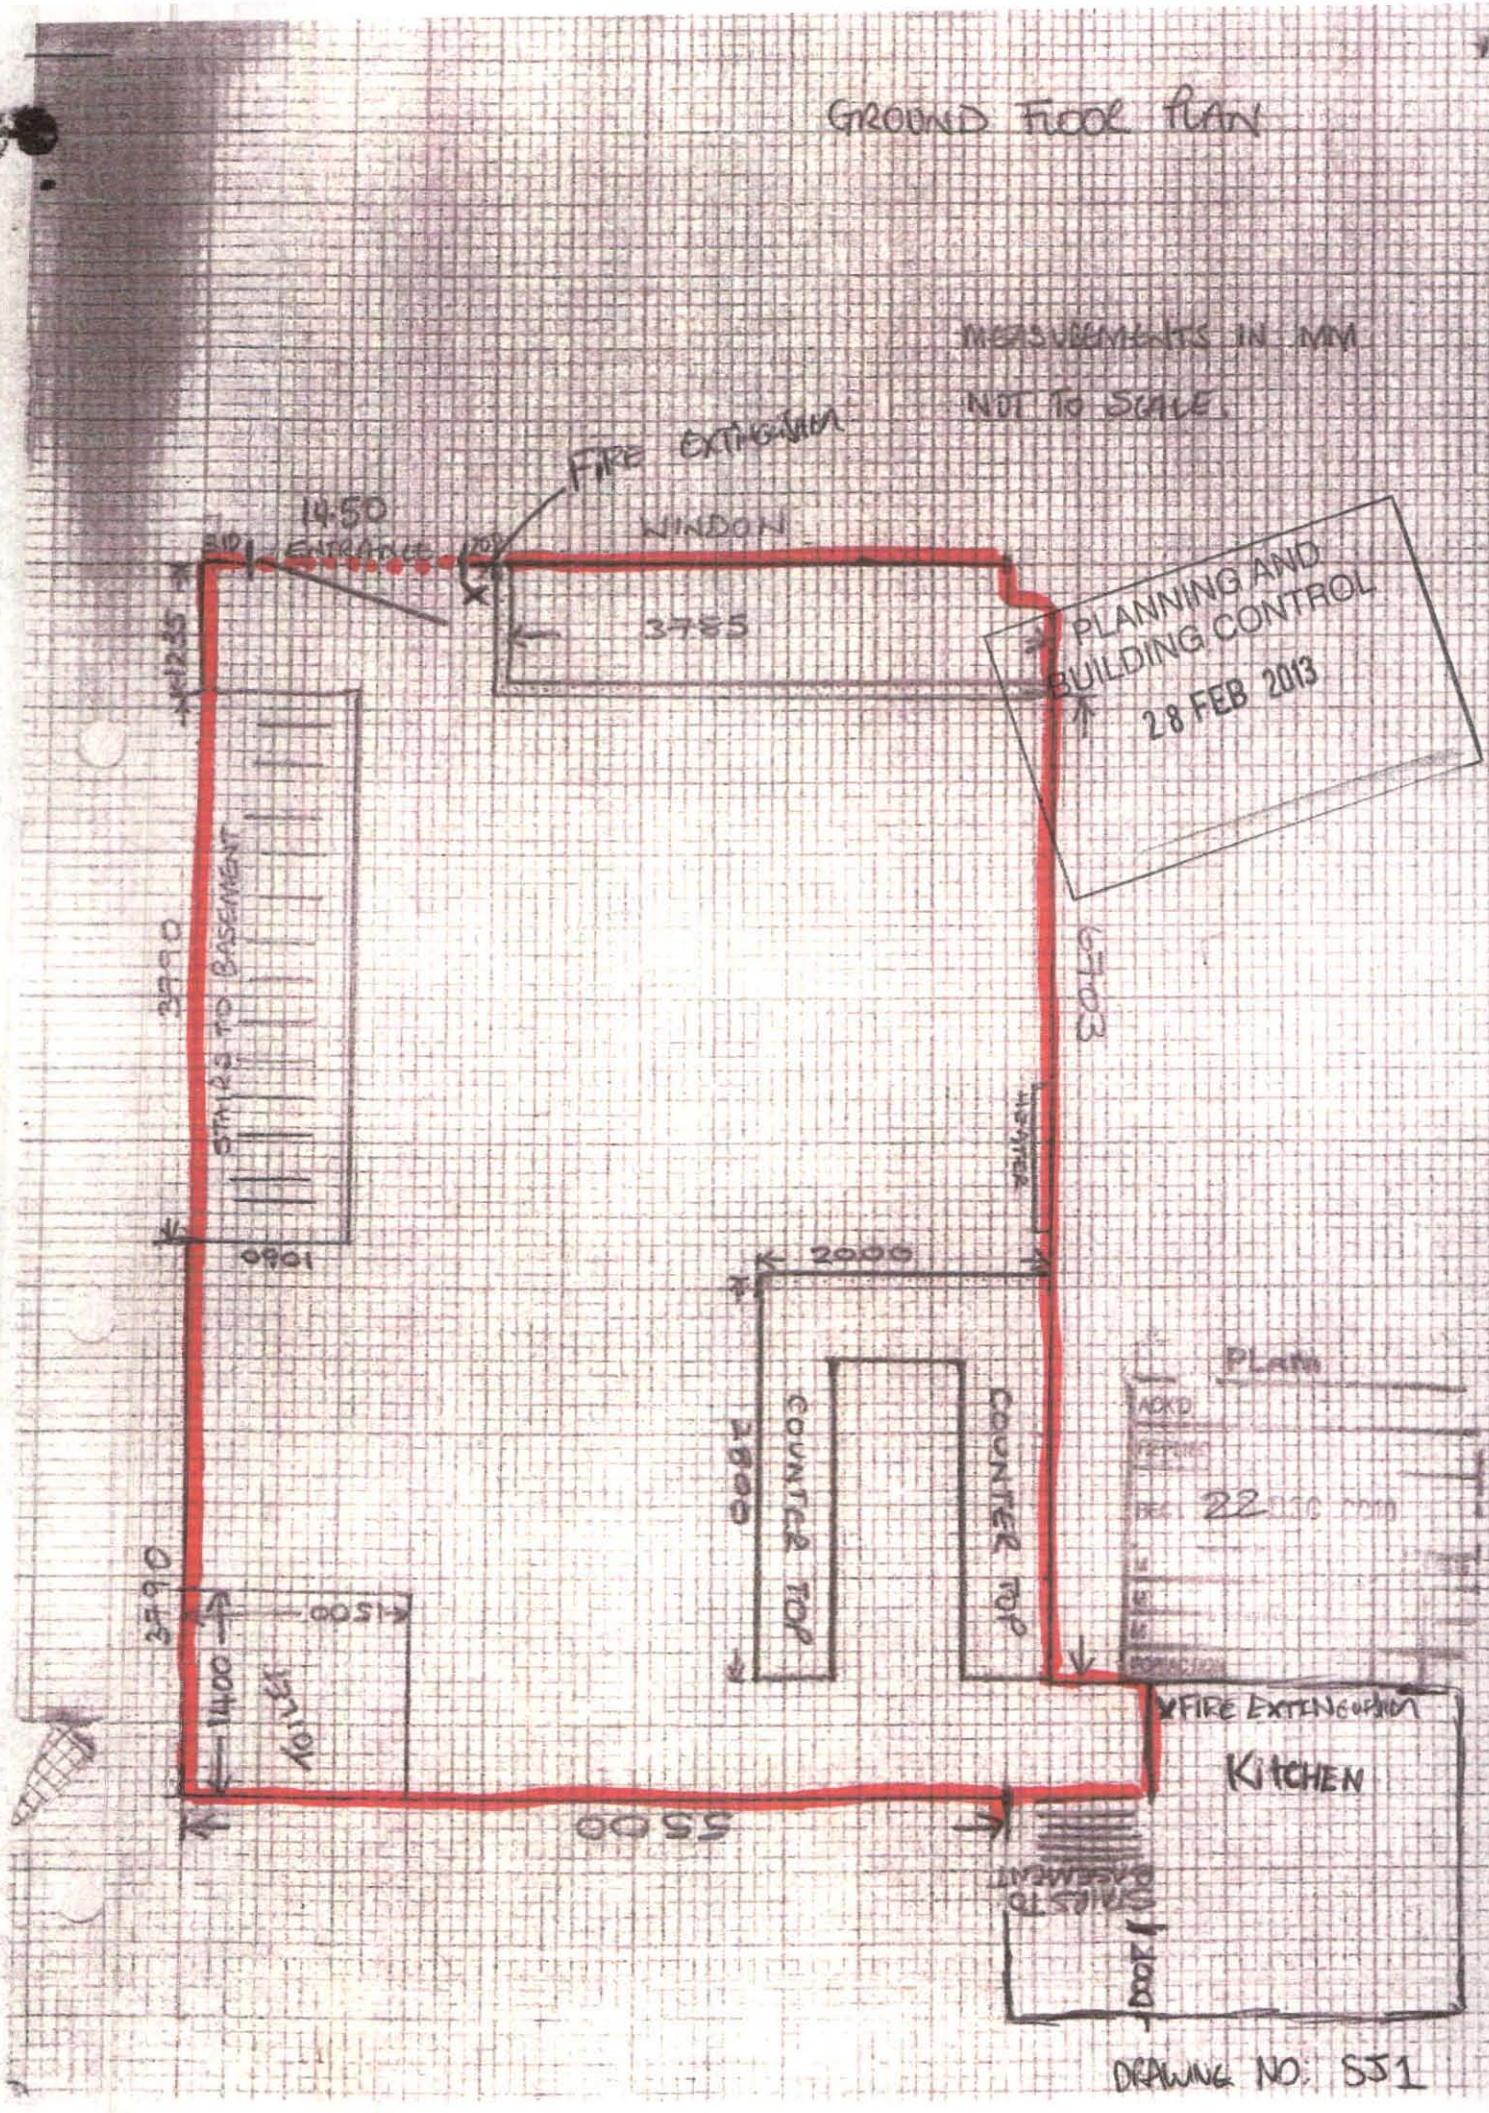

DRAWING NO. SJ1

BASEMENT PLAN

ALL MEASUREMENTS IN MM

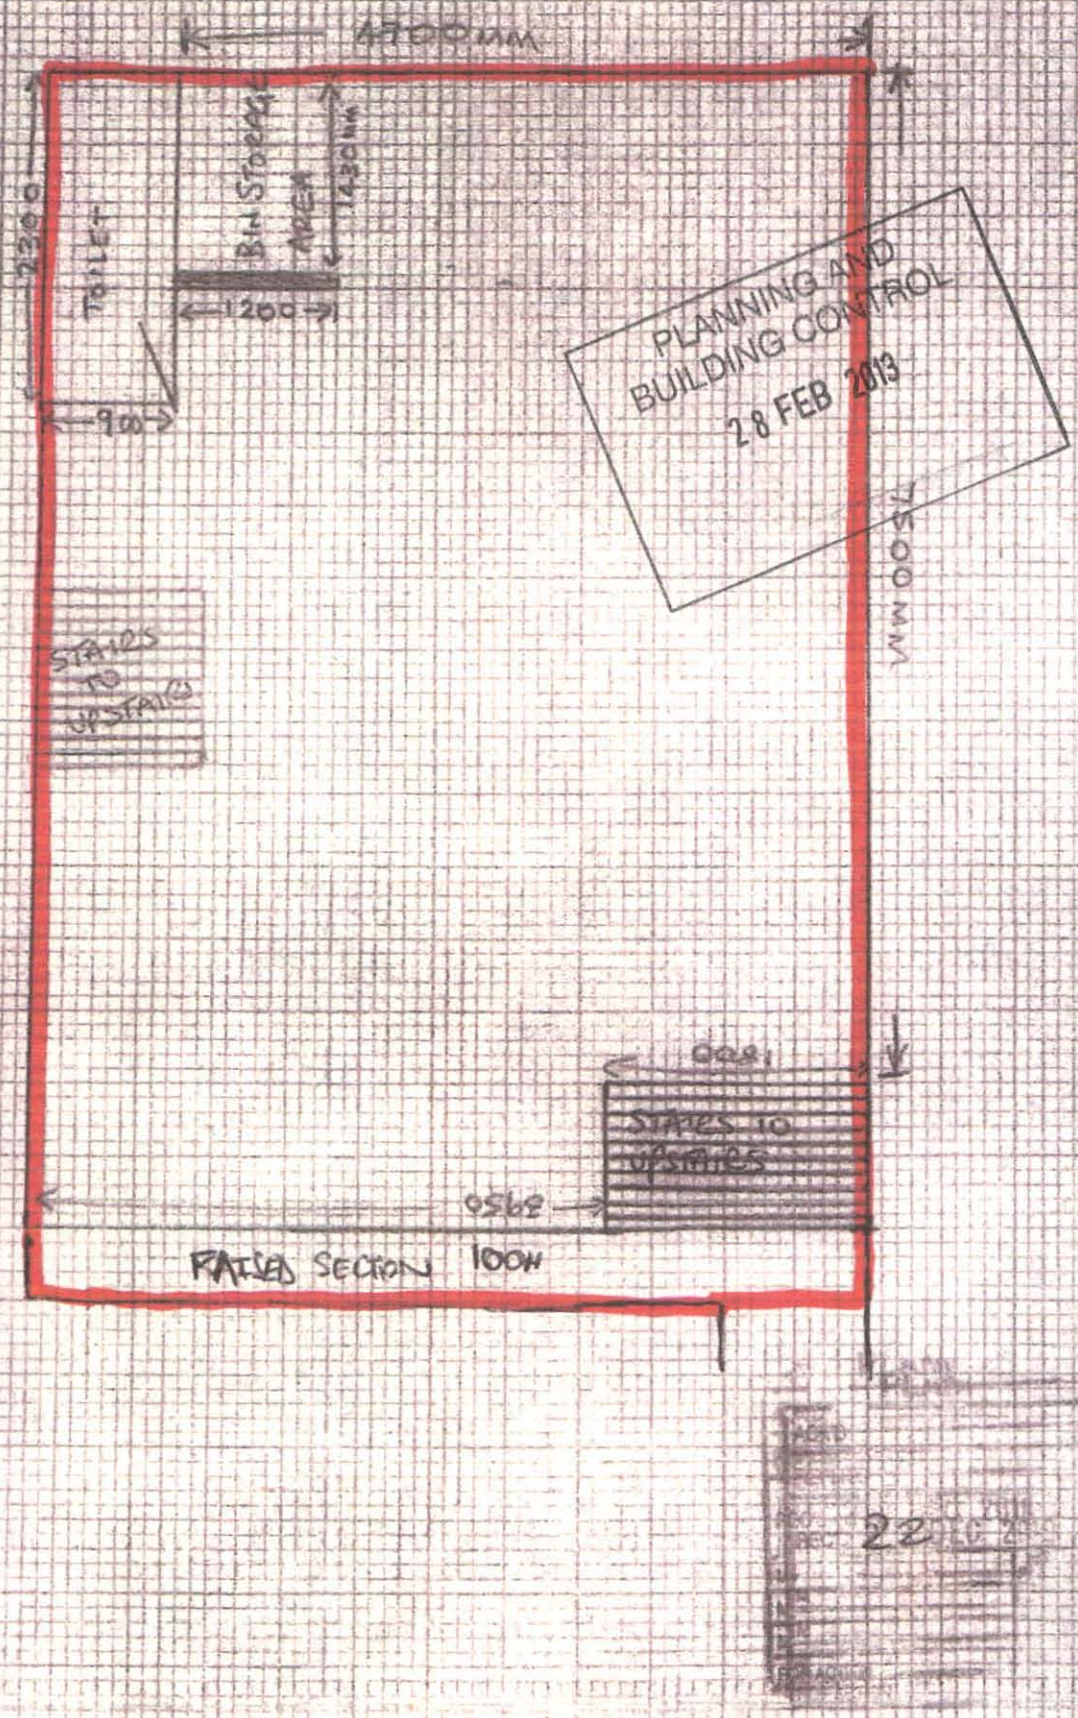

DRAWING NO: SJ2