


HORSE & JOCKEY PUBLIC HOUSE, KITCHEN EXTRACT DUCT & STOVE FLUE

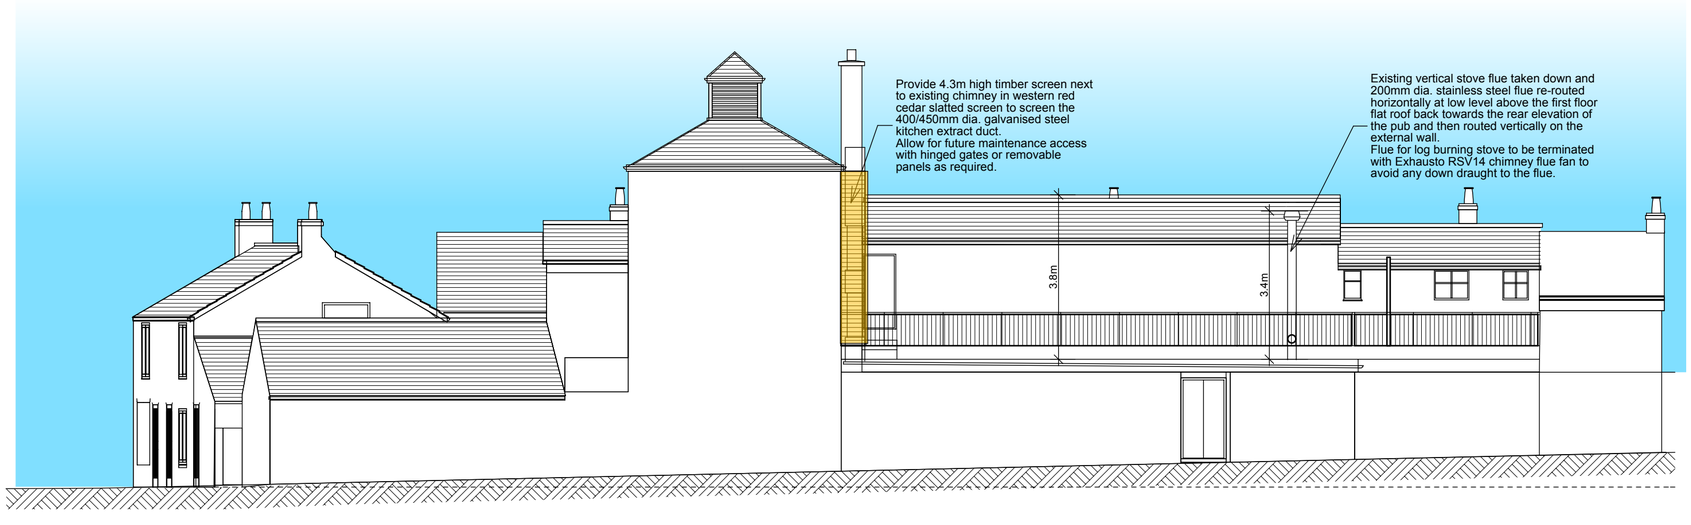


PROPOSED - NORTH ELEVATION TO REAR

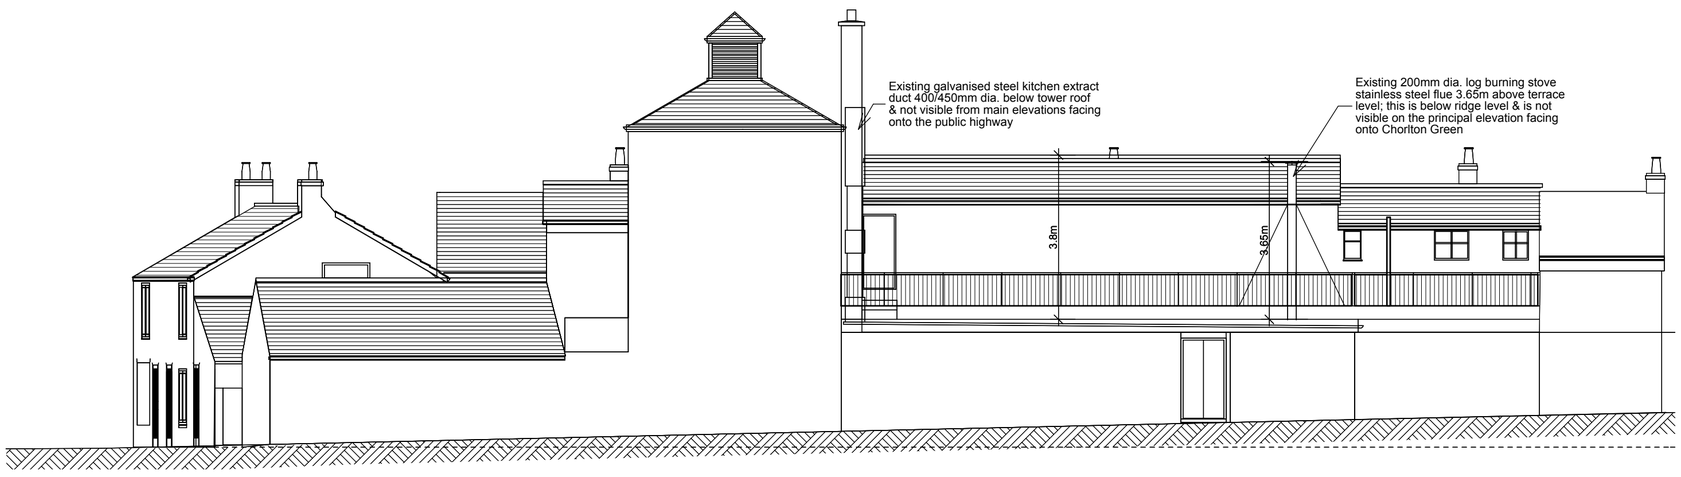

EXISTING - NORTH ELEVATION TO REAR

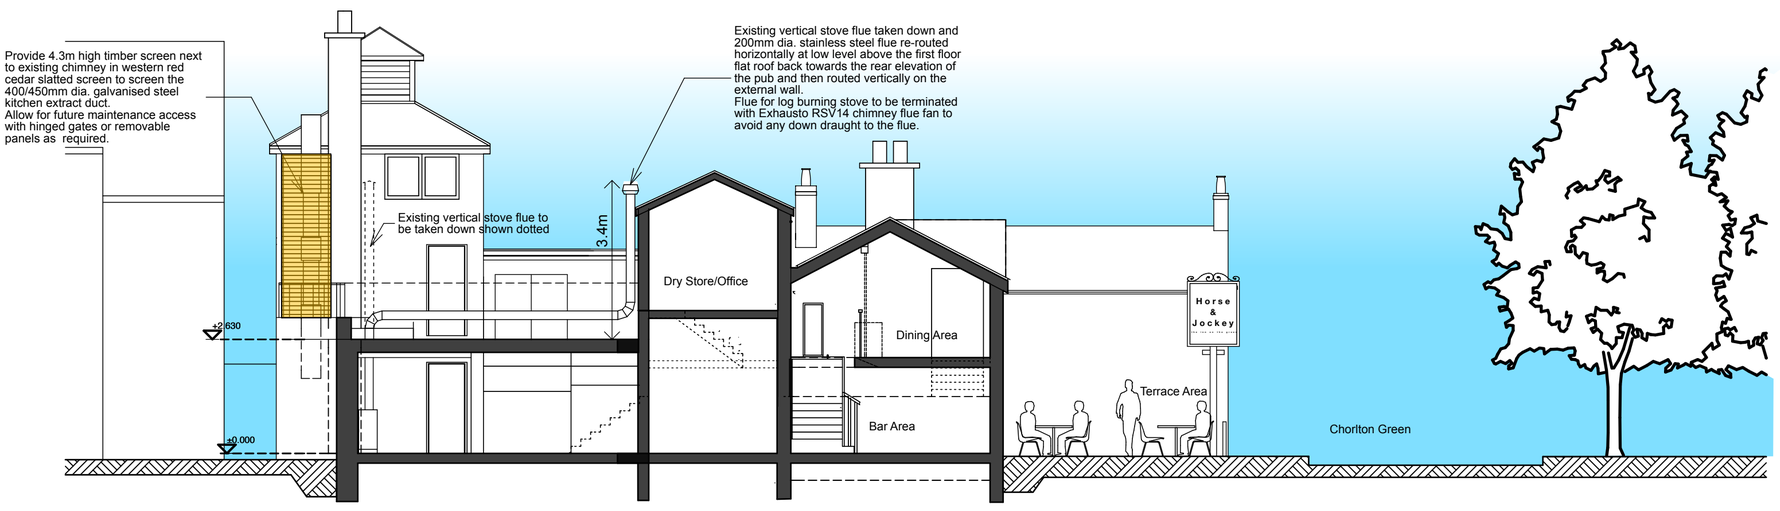

PROPOSED SECTION/ELEVATION

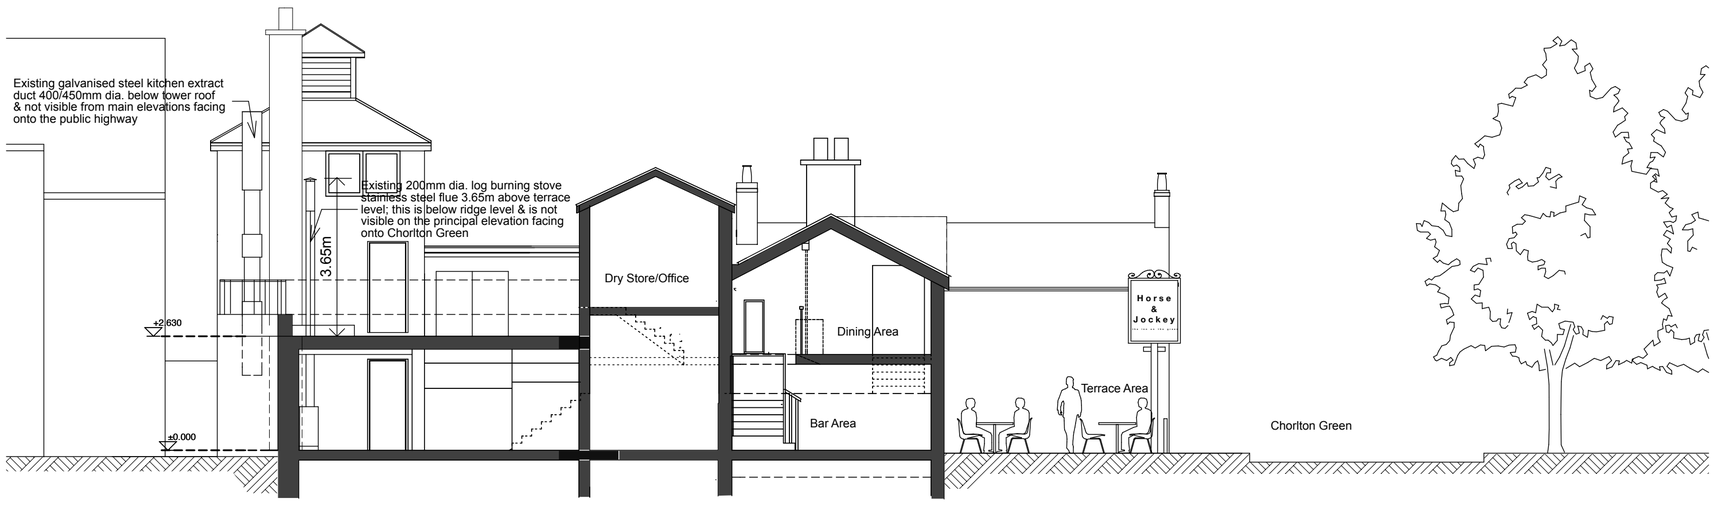

EXISTING SECTION/ELEVATION

0 1m 2m 3m 4m 5m

EXISTING & PROPOSED ELEVATIONS & SECTIONS 1:100@A1 (1:200@A3)

MATERIAL FOR STOVE FLUE





IMAGES OF TWINWALL FLUE & FLUE FAN

Existing vertical stove flue to be taken down and re-routed horizontally at low level above flat roof area with 200mm diameter stainless steel twinwall flue back towards the rear elevation of the pub and then routed vertically on the external wall. Provide Exhausto RSV14 chimney fan to top of stove flue and allow for external electric supply to chimney fan motor wired back to a control unit/switch at ground floor level inside pub.

MATERIAL FOR EXTRACT DUCT SCREEN





IMAGES OF SLATTED TIMBER SCREENING

Timber screening to kitchen extract duct to be formed with horizontal western red cedar slatted boards 19x100mm fixed onto timber framing with a planting box also provided to soften the screen to the base. Provide hinged access gates at high level to allow for access for future maintenance of extract duct.

PLANNING ISSUE

REVISIONS
Scheme

Horse & Jockey Public House
Chorlton Green, Chorlton
Manchester

Client
Hoi Polloi Pub Co. Limited

Title
Existing & Proposed Elevations & Sections

Scale	Date	Drawn
1:50	26/03/12	MM
Job No	Dwg No	Rev
P115	04	

Mike Macpherson Architects
38 Reynard Road, Chorlton, Manchester M21 8DD
T: 0161 870 6129
E: mail@mikemacpherson-architects.co.uk
www.mikemacpherson-architects.co.uk