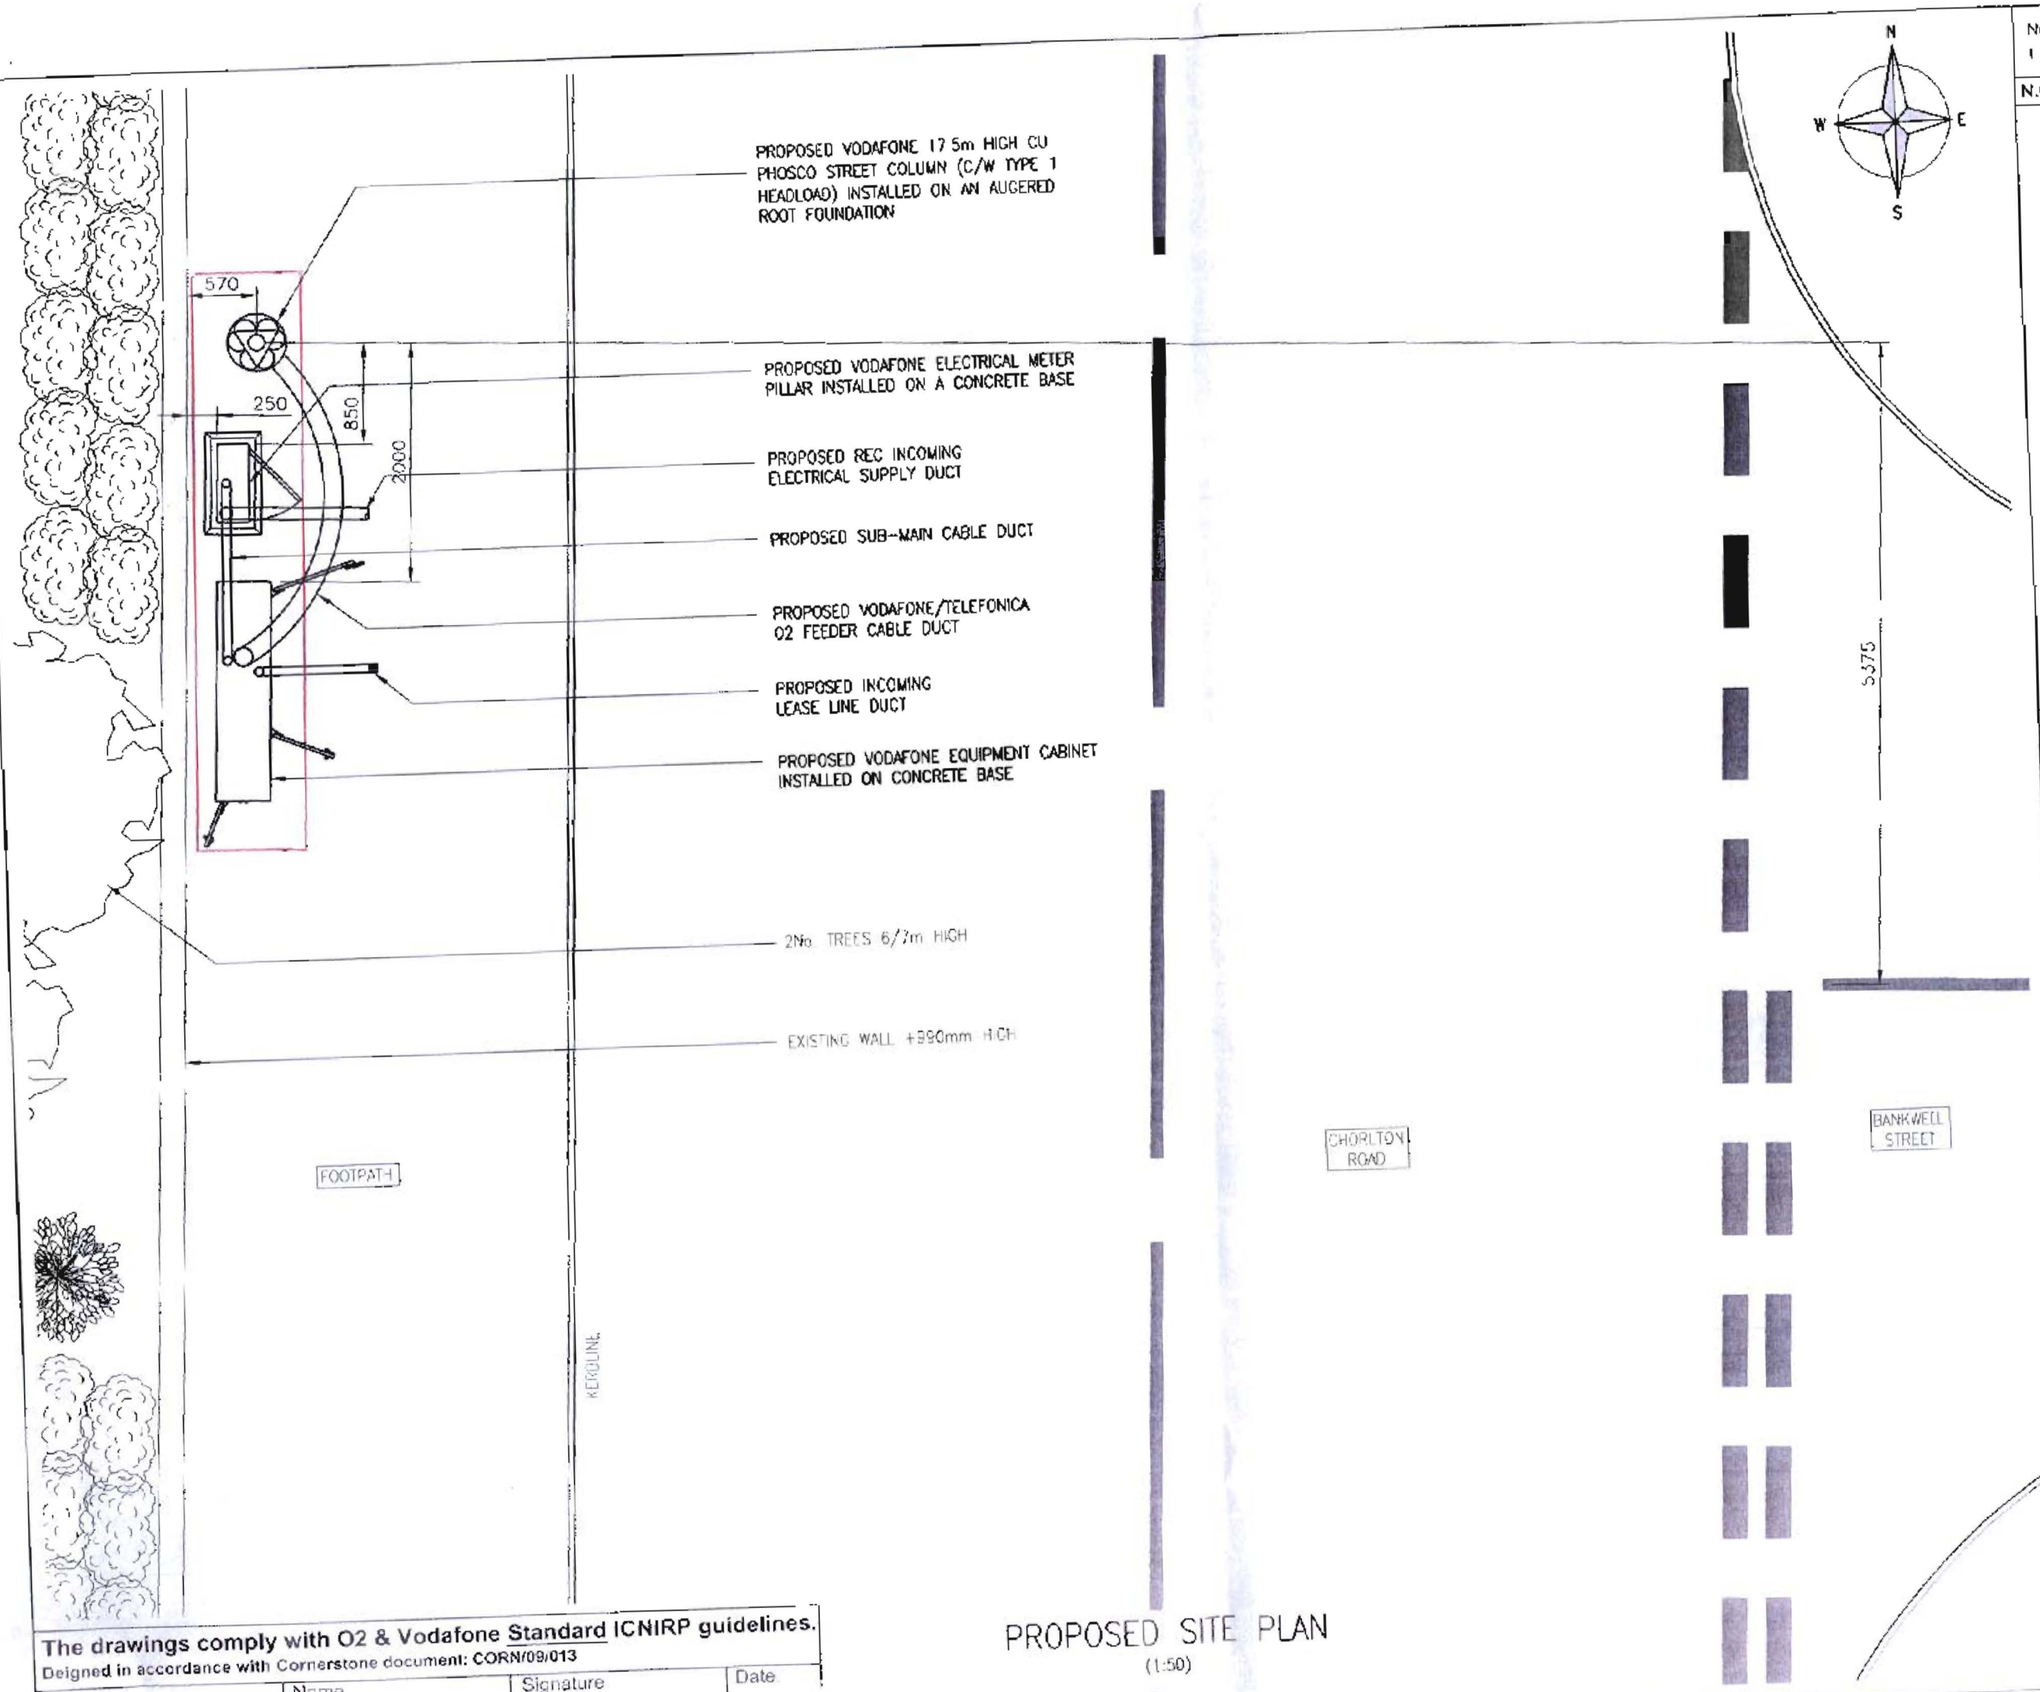


PROPOSED SITE PLAN
(1:50)

The drawings comply with O2 & Vodafone Standard ICNIRP guidelines.
Deigned in accordance with Cornerstone document: CORN/09/013

Certified by Cornerstone Radio Planner	Name	Signature	Date

Notes:
1 ALL DIMENSIONS ARE IN MM UNLESS NOTED OTHERWISE

N.G.R. E: 382948 N: 396368

PLANNING
ACK'D
REPLIED
RECD 06 MAY 2010
DATE

REV	MODIFICATION	BY	CH	DATE
3	Tower type revised	DM	DM	05.05.10
2	Vodafone ref amended	DM	DM	21.04.10
1	Issued for Approval	DM	TC	19.04.10

MONO CONSULTANTS LIMITED
Pockwood House
Guild Street
Stratford-upon-Avon
CV37 6RP
t. 44 (0)1789 290099
f. 44 (0)1789 290088
www.monoconsultants.com

O2 Cornerstone Project

Cell Name	Cpt
CHORLTON ROAD SWS	A

Cell ID No

Cornerstone	Host	Sharer
(CS) 11664	(VF) 79286	(02) 044785

Site Address / Contact Details

CHORLTON ROAD
HULME
M15 4AL

Drawing Title:	PROPOSE SITE PLAN
Purpose of Issue:	PLANNING
Drawing Number:	200

Scale:	Drawn:	Date:	Issue
As Shown	DM	19.04.10	3
Checked: TC	Date: 19.04.10	Approved: DB	Date: 19.04.10