Proposed South Elevation
Scale 1:100

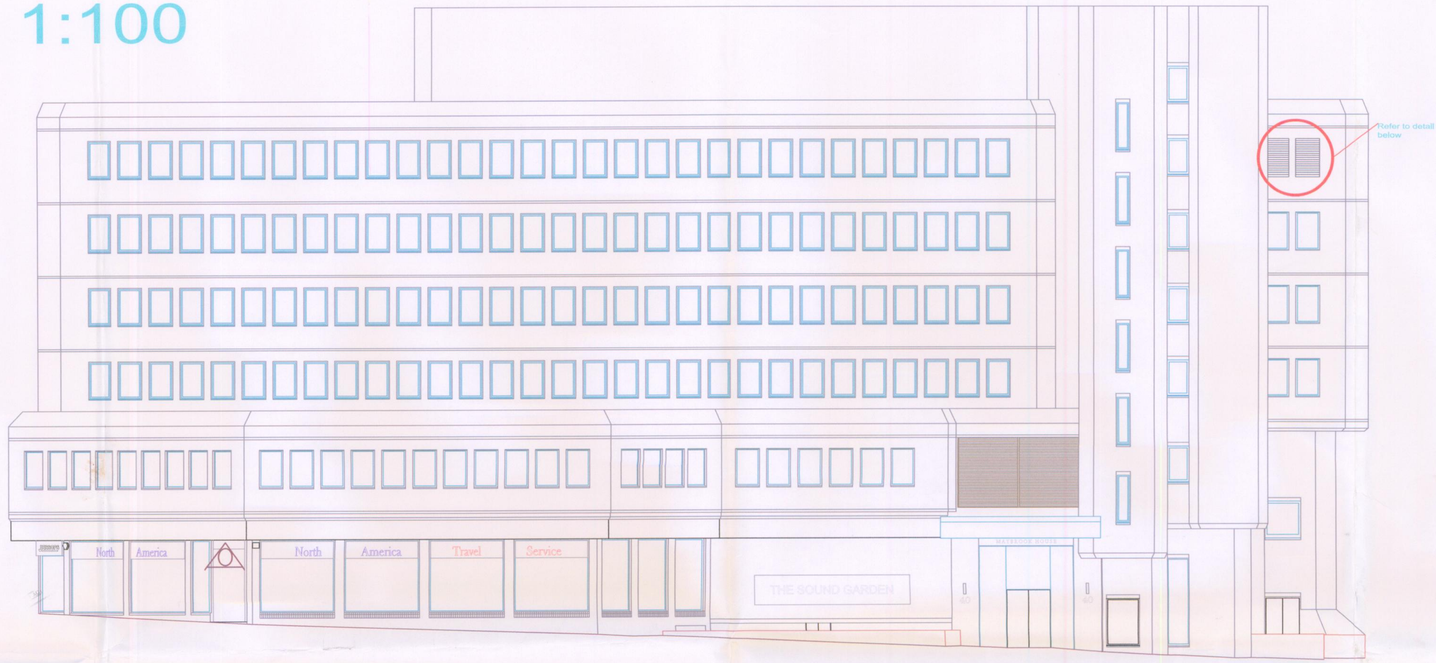

Proposed
Scale 1:500

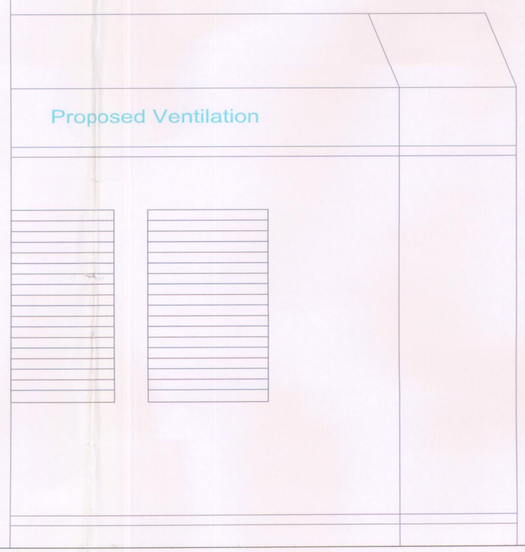

Existing
Scale 1:500

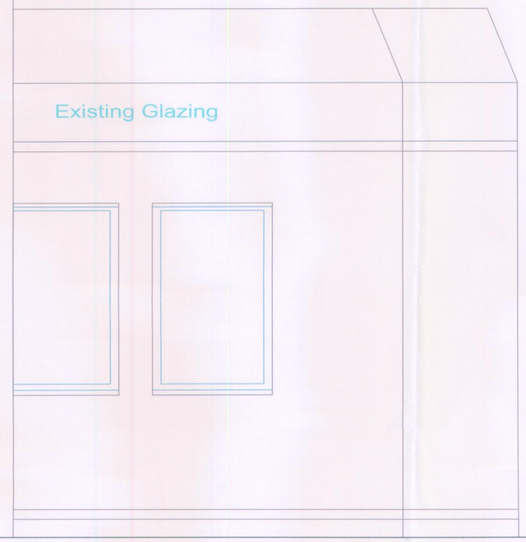

Revisions

Project
Maybrook House
Manchester

Title
Proposed Ventilation Scheme

Scale	1:500 & 1:100 @ A1
Date	17.12.07

Client
Arbella Properties Ltd

P.K.A. AGR'D RECEIVED 23 JAN 2008

CUBE
PROPERTY SURVEYORS & CONSULTANTS
13 Greenwood Court, Taylor Business Park
Risley, Warrington, WA3 6GD.
T: 01925 767713
F: 01925 768819
E: admin@cubepsl.co.uk
www.cubepsl.co.uk

Drawing Number CPS\07\093\010