1. All dimensions to be checked on site prior to commencement.
2. Do not scale measurements from drawing.
3. This drawing remains the copyright of Goth Hibbert and copies are only available with their consent.

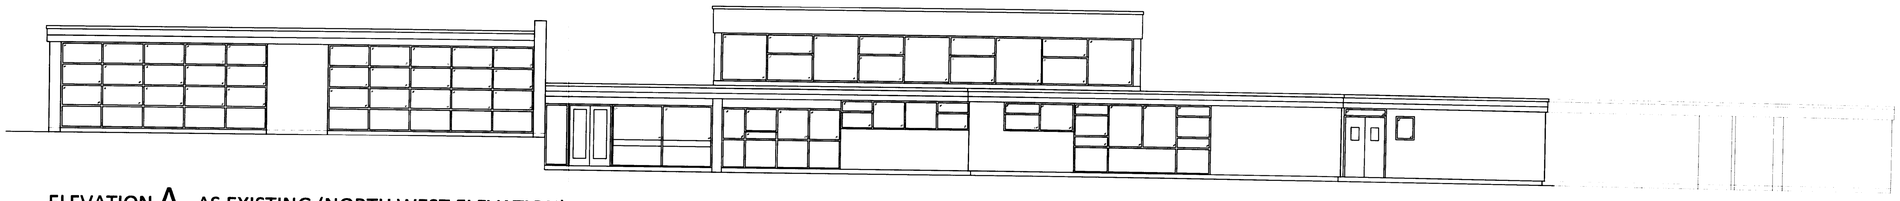

ELEVATION A - AS EXISTING (NORTH WEST ELEVATION)

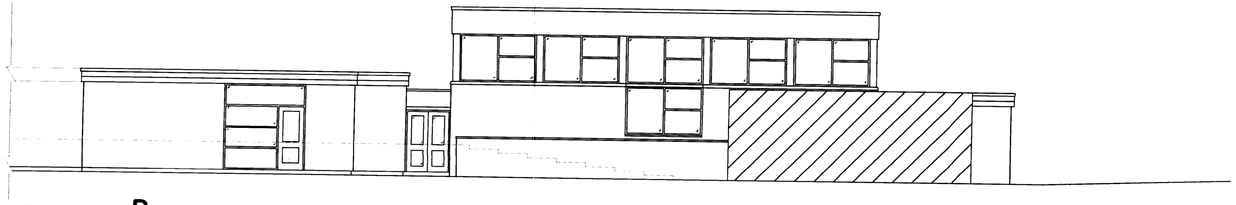

ELEVATION B - AS EXISTING (SOUTH WEST ELEVATION)



ELEVATION C - AS EXISTING (SOUTH EAST ELEVATION)

ELEVATION REFERENCE:

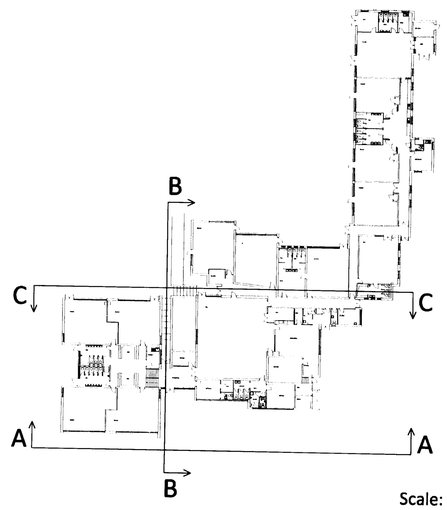

Scale: 1:500

PLANNING

RECD
REPLIED
22 AUG 2008

Rev	Description	Date	By	Chk
	FOR ACTION			

Status:
Feasibility: ☐ Tender: ☐
Bldg Regs: ☐ Planning: ■ PLANNING
Construction: ☐ As Built: ☐

Purpose for issue:

Client:
The Governing Body
St Anne's RC Primary School
Moss Bank
Crumpsall, Manchester

Contract:
Extension & Remodelling to Admin, New Main Entrance, New Headteachers Office and Provision of Accessible W.C.

Drawing:
Elevations as Existing

goth hibbert
property & construction consultancy
Grosvenor House, 20 Barrington Road
Altrincham, Cheshire, WA14 1HB
Tel: 0161 929 9782
Fax: 0161 929 9398
e-mail: mailbox@gothhibbert.co.uk
www.gothhibbert.co.uk

Scale: 1:100 Date: August 2008
Drawn: BW Checked:

Job No: M1078

Drawing No: 03 Revision: