© Copyright: All rights reserved. This drawing must not be reproduced without permission.
Do not scale from this drawing. All dimension are in millimeters unless otherwise stated.
Any discrepaencies should be reported to the Architect.

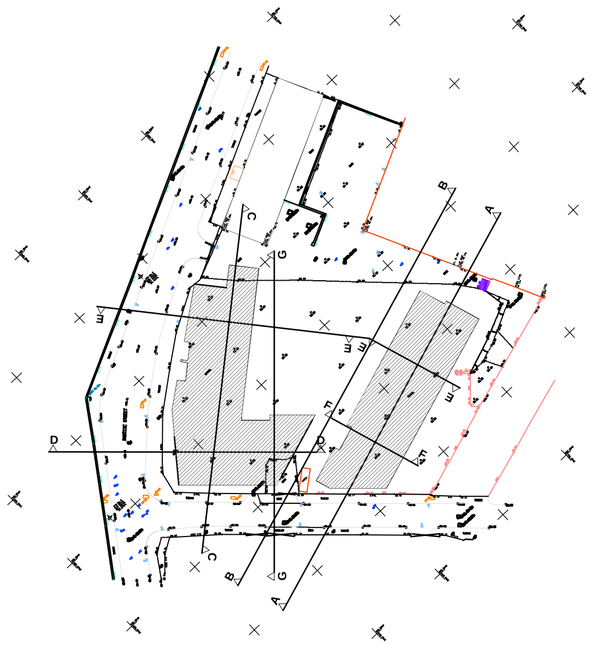

SECTION LINE LOCATION
1:1000 @ A1

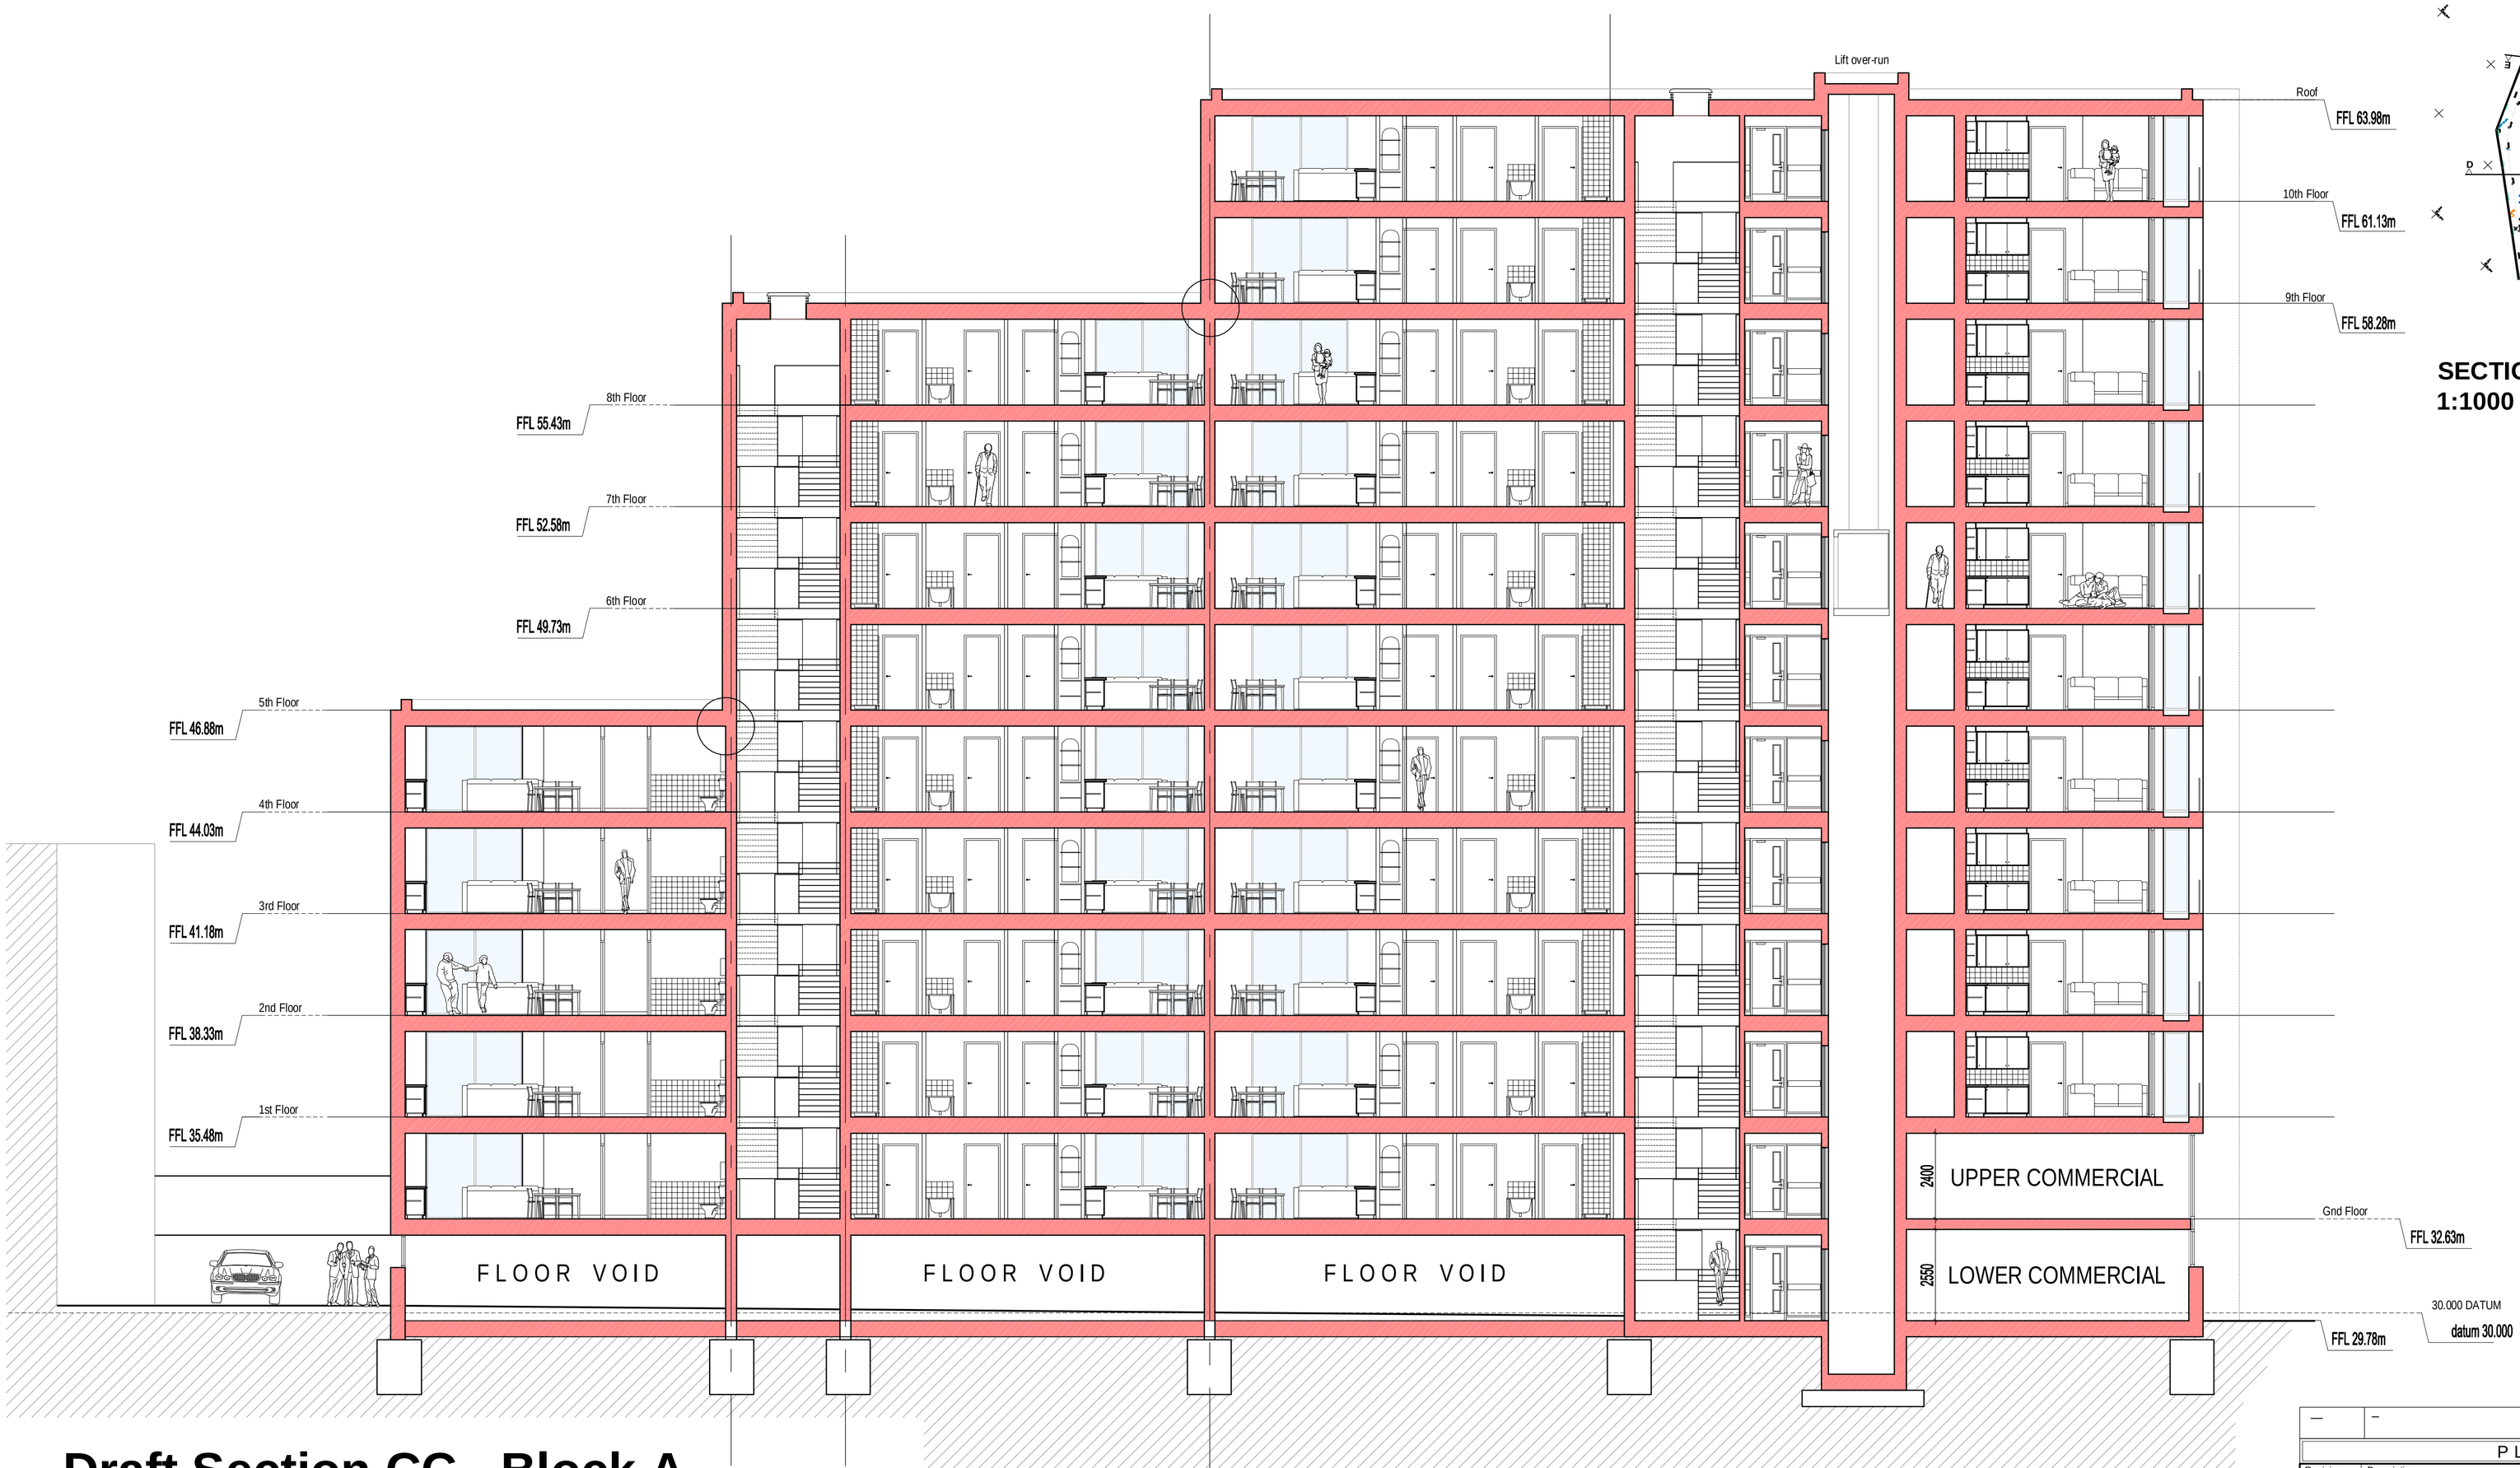

Draft Section CC - Block A

PLANNING

For Sections EE-A, EE-B, FF and GG, refer to drawing Nos.3829(2-) 34-37.

Revision	Description	Date	Drawn	Checked
—	–	–	–	–
	PLANNING ISSUE			

Halliday Meecham Architects Limited
111 Piccadilly, Manchester M1 2HY
t: +44 (0)161 661 5566
f: +44 (0)161 661 5567
e: hma@hallidaymeecham.com
w: www.hallidaymeecham.com

architecture
interior design
space planning
urban planning
project management
planning supervisors

Halliday Meecham

Client:	City Blaze
Project:	The Rubber Works, Dantzic Street, Manchester.
Drawing:	Section CC

Scale @ A1	Scale @ A3	Date:	Drawn:	Checked:	Job No.	Drawing No.	Revision
1:100	1:200	09.02.07	JWB		3829	(2-) 032	-