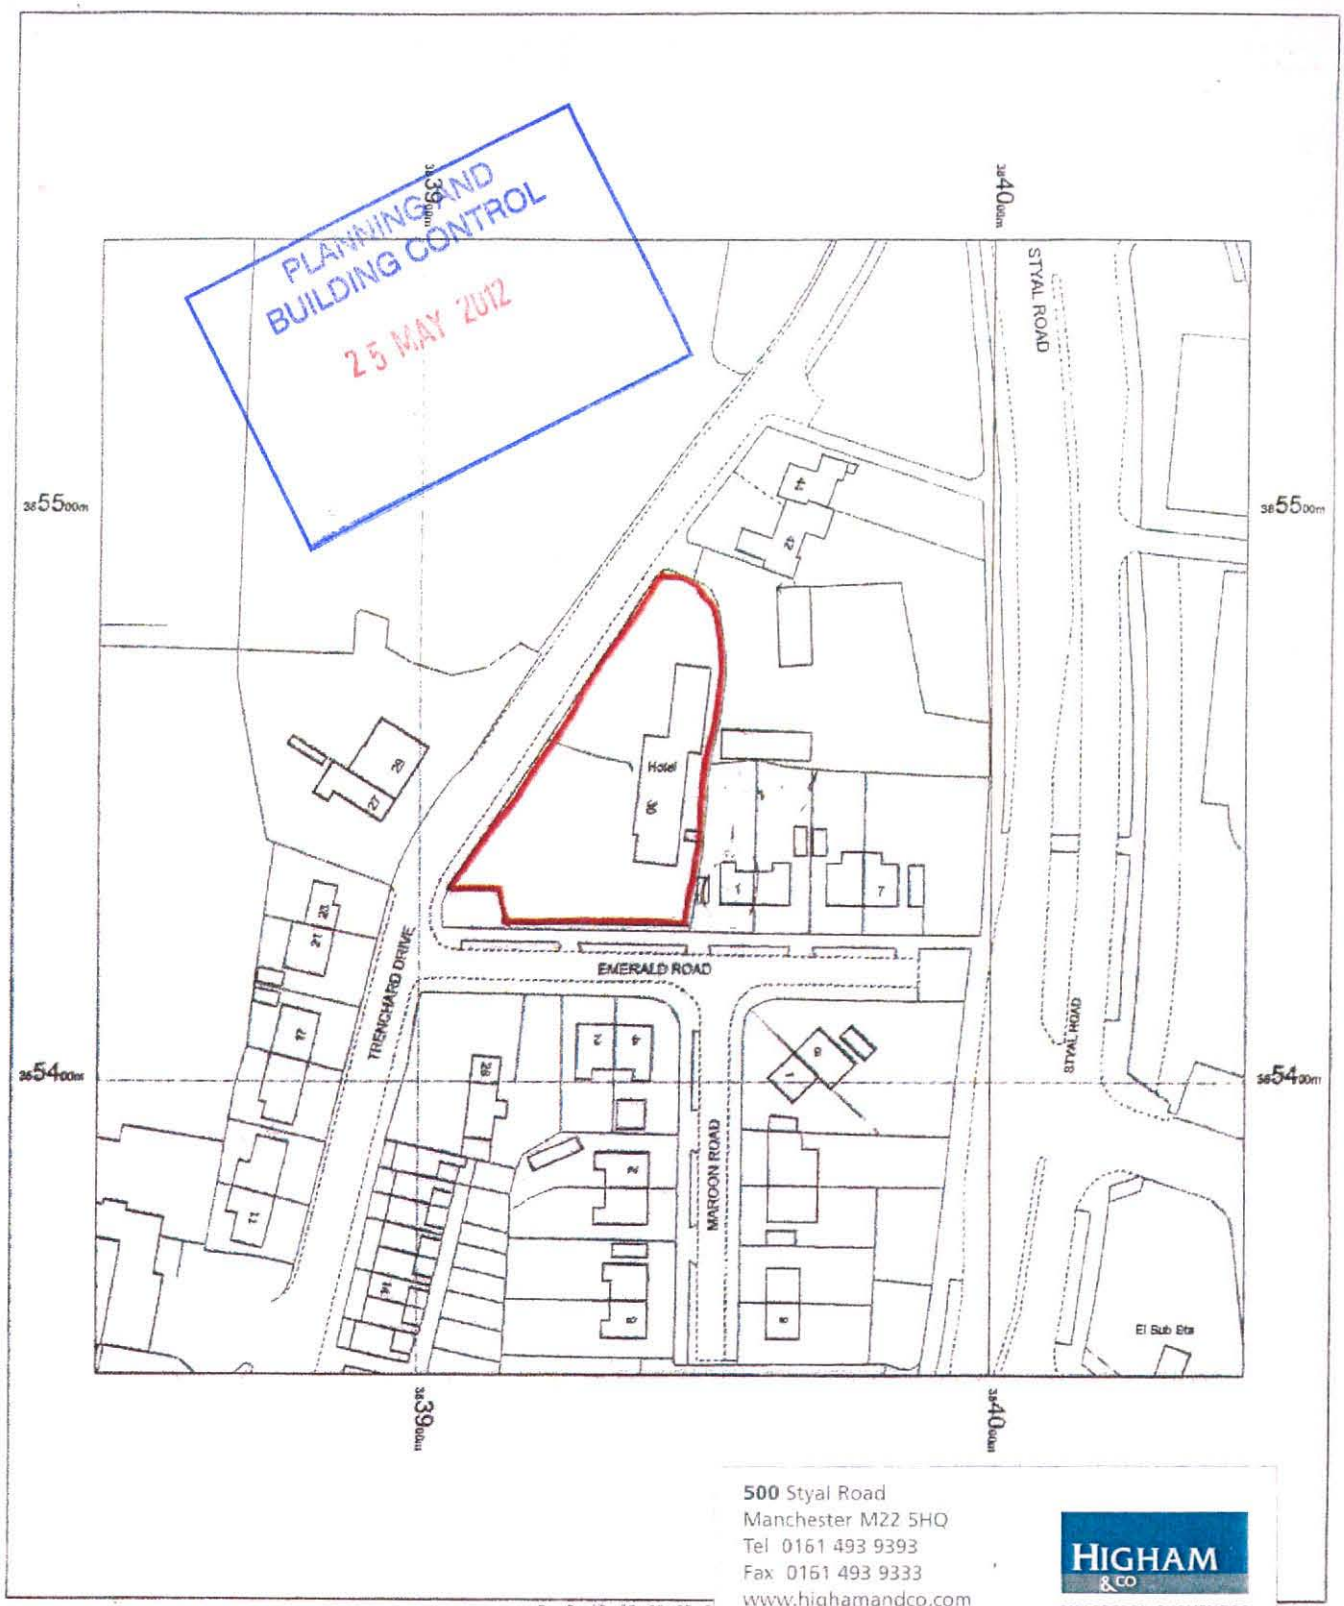


500 Styal Road
Manchester M22 5HQ
Tel 0161 493 9393
Fax 0161 493 9333
www.highamandco.com
mail@highamandco.com

HIGHAM & CO
CHARTERED SURVEYORS
PLANNING CONSULTANTS

0 5 10 15 20 25 30
m

N

OS Mastermap
10 October 2011, ID: BW1-00100897
maps.blackwell.co.uk

1:1250 scale print at A4, Centre: 383944 E, 385448 N

©Crown Copyright. Licence no. 100041040

Mapping sourced from Ordnance Survey

BLACKWELL'S
www.blackwellmapping.co.uk
TEL. 0113 245 2623
maps.leeds@blackwell.co.uk