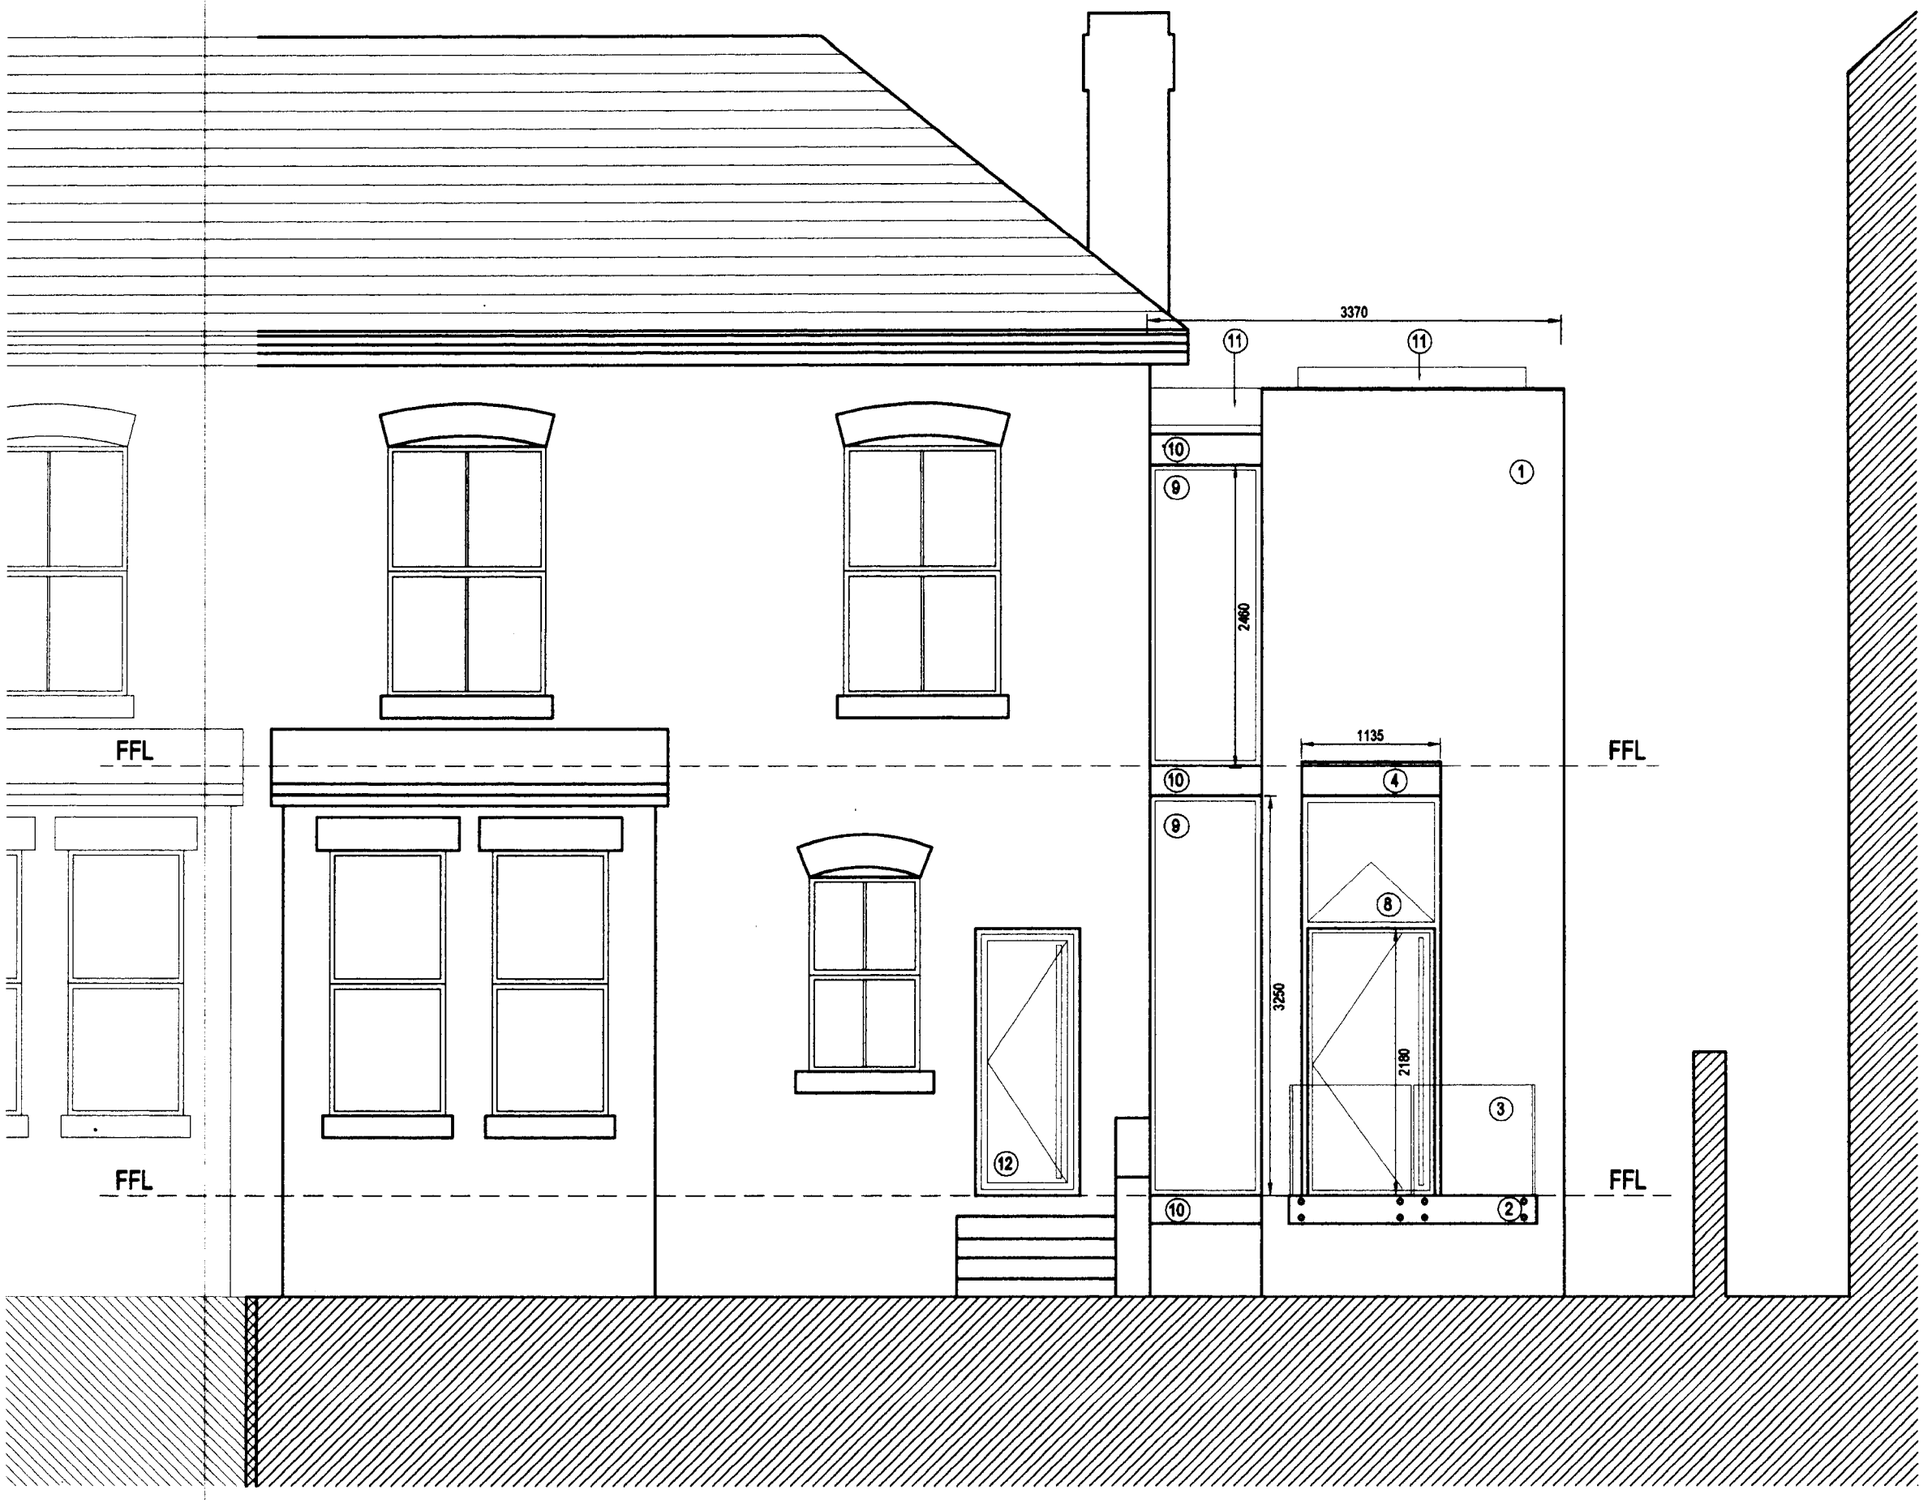

PLANNING
ACK'D
REPLIED
RECD - 7 AUG 2008
ACTION

External Materials

1. Brick- 210x50mm Milton (Taylor Maxwell) (to match M&S in Didsbury centre)
2. Galvenised steel frame housing 15mm reinforced glass balustrade
3. 15mm reinforced glass balustrade
4. Zinc drip detail
5. Slot feature glazing (patterned coloured glass)
6. Openable slot glazing detail (coloured glass)
7. 2180mm high Steel glazed door with glazed panel above powder coated to RAL (light grey)
8. Steel glazed door powder coated to RAL (light grey)
9. Steel framed glazing panel powder coated to RAL (light grey)
10. Sarnafil Roof membrane (dark grey)

rev	description	date	dr by	ap by
original by PB		21.01.08		

FKDA
FKDA LIMITED
12 HILTON STREET / MANCHESTER / M1 1JF / UNITED KINGDOM
T +44 (0)161 237 1500 E info@fkda.co.uk

client
Mr Andrew Parker

project
Hesketh Ave Didsbury

drawing
PROPOSED REAR ELEVATION

computer ref
CAD\design\existing\PROPOSED

project number	scale	
2007.0730	1:50	
drawing number	revision	issue status
AL 06		PLANNING

DO NOT SCALE FROM THIS DRAWING. This drawing is to be read in conjunction with all related drawings. All dimensions must be checked and verified on site before commencing any work or producing fabrication drawings. The originator should be notified immediately of any discrepancy.

This drawing is copyright and remains the property of FKDA.