
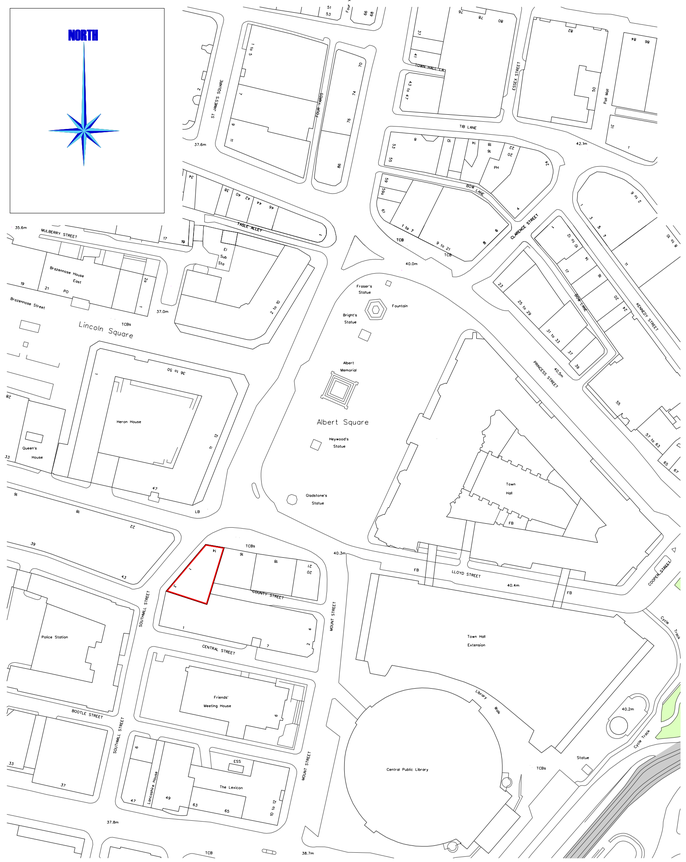



Ordnance Survey, (c) Crown Copyright 2012. All rights reserved. Licence number 100020449

Location Plan
1:1250 Scale

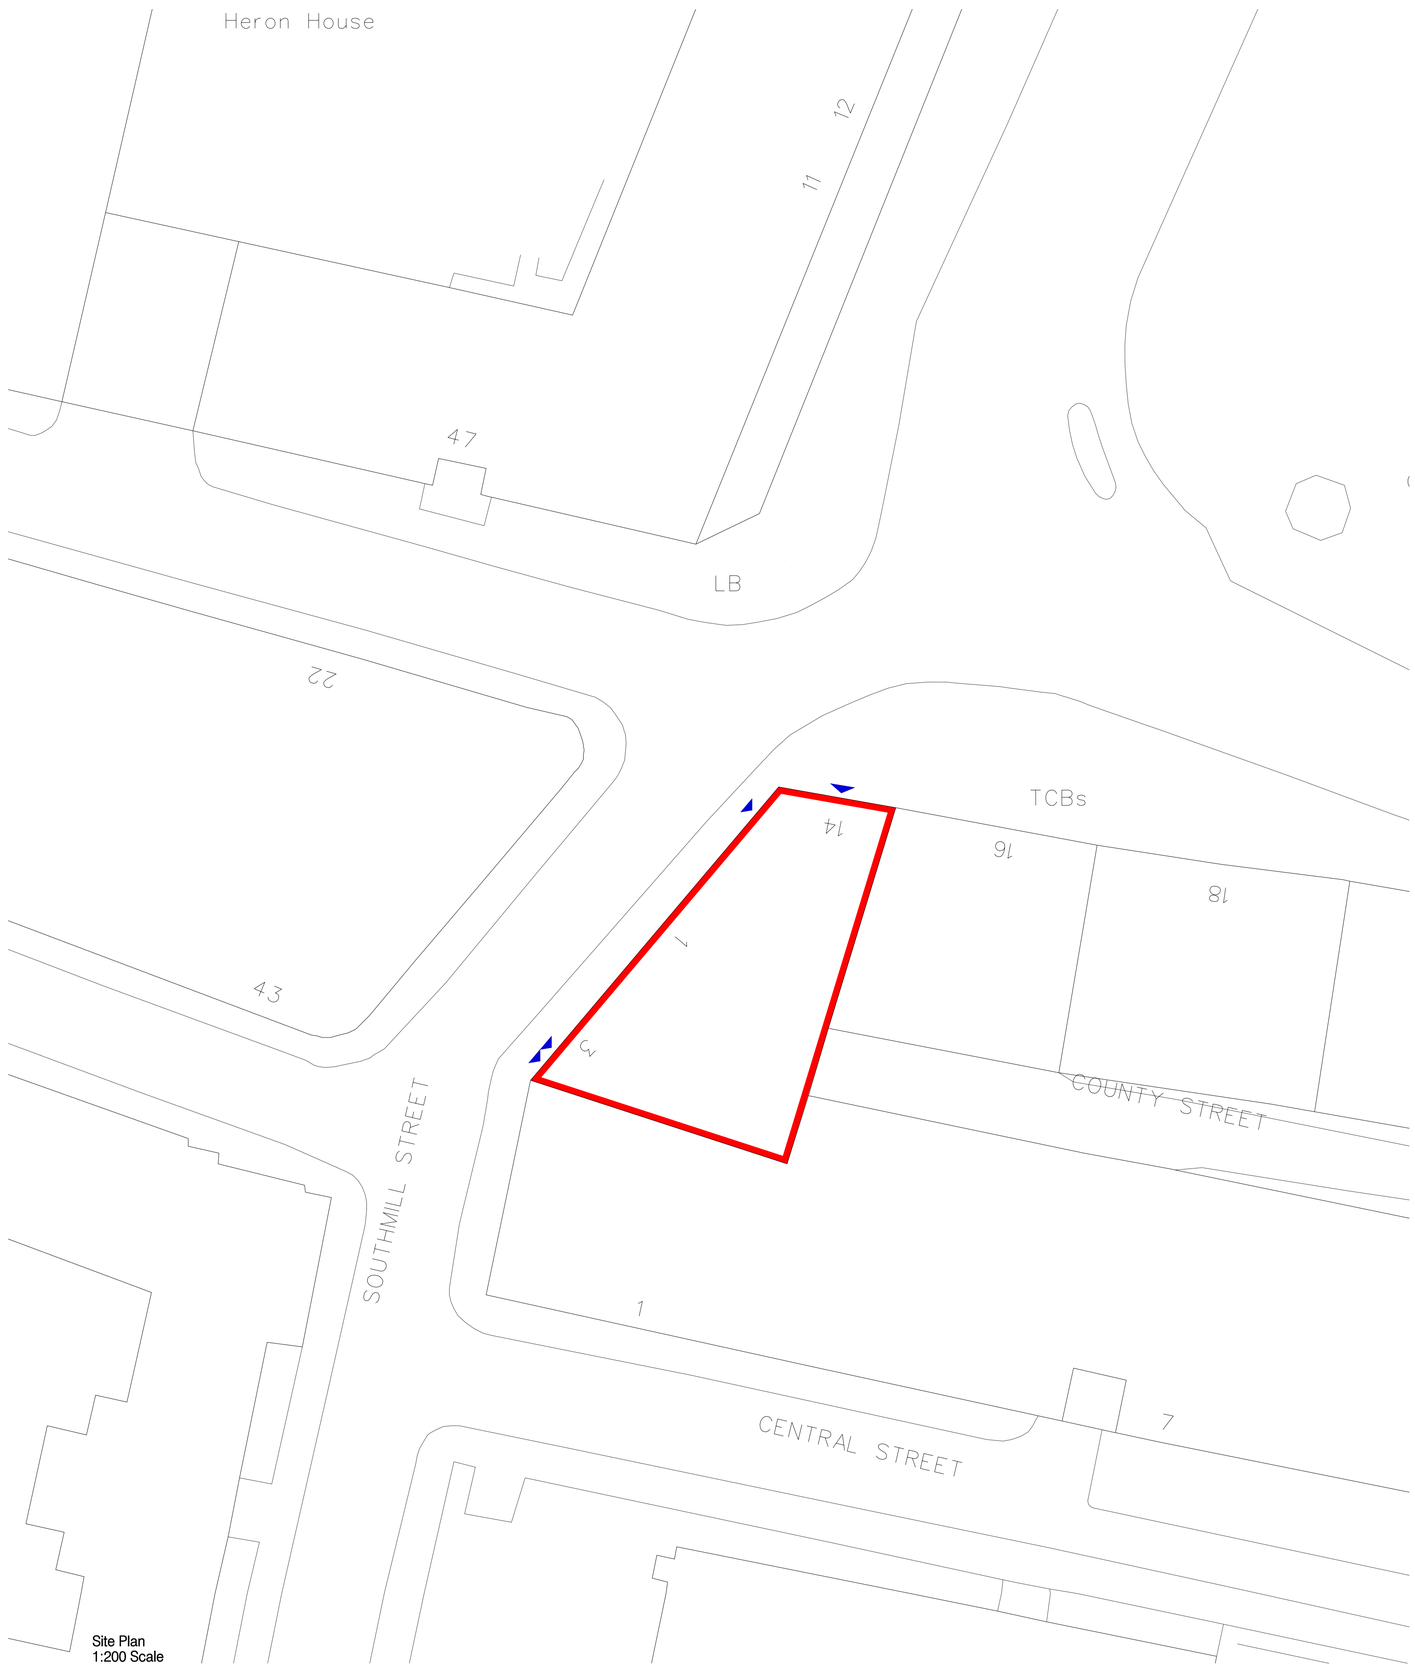


Site Plan
1:200 Scale

All dimensions to be as noted. Do not scale from this drawing. Report any discrepancies to the Architect / CA immediately. All Areas are approximate and use of these Areas for commercial purposes should include due allowance for variations inherent in design development and building processes. This drawing is the copyright and property of Hurd Rolland Partnership and must not be reproduced without prior written permission

| Rev | Description | By | Chk | Date |
|---|---|---|---|---|
| A | Planning issue | GMJ | GTC | 06.06.12 |

PLANNING NOTES:

1.Please read in conjunction with application drawings, documents and other supporting information

Project

MEMORIAL HALL
Albert Square, Manchester

Title

1:1250 Location Plan and 1:200 Site Plan

| | | |
|---|---|---|
| Drawn: GMJ | Checked: GTC | Approved: IG |
| Scale: 1:1250&1:200@A1 | Date: 06.06.2012 | Project No: M7507 |
| Drawing No: PL(01)00 | | Revision: A |

ISSUED FOR PLANNING

hurdrolland Architects
7th Floor
44 Peter Street
Manchester M2 5GP
Tel: 0161 832 5322
Fax: 0161 832 5045

© Hurd Rolland Partnership