
19 Rackhouse Road, Northern Moor

SITE LOCATION LAYOUT - SCALE 1/1250

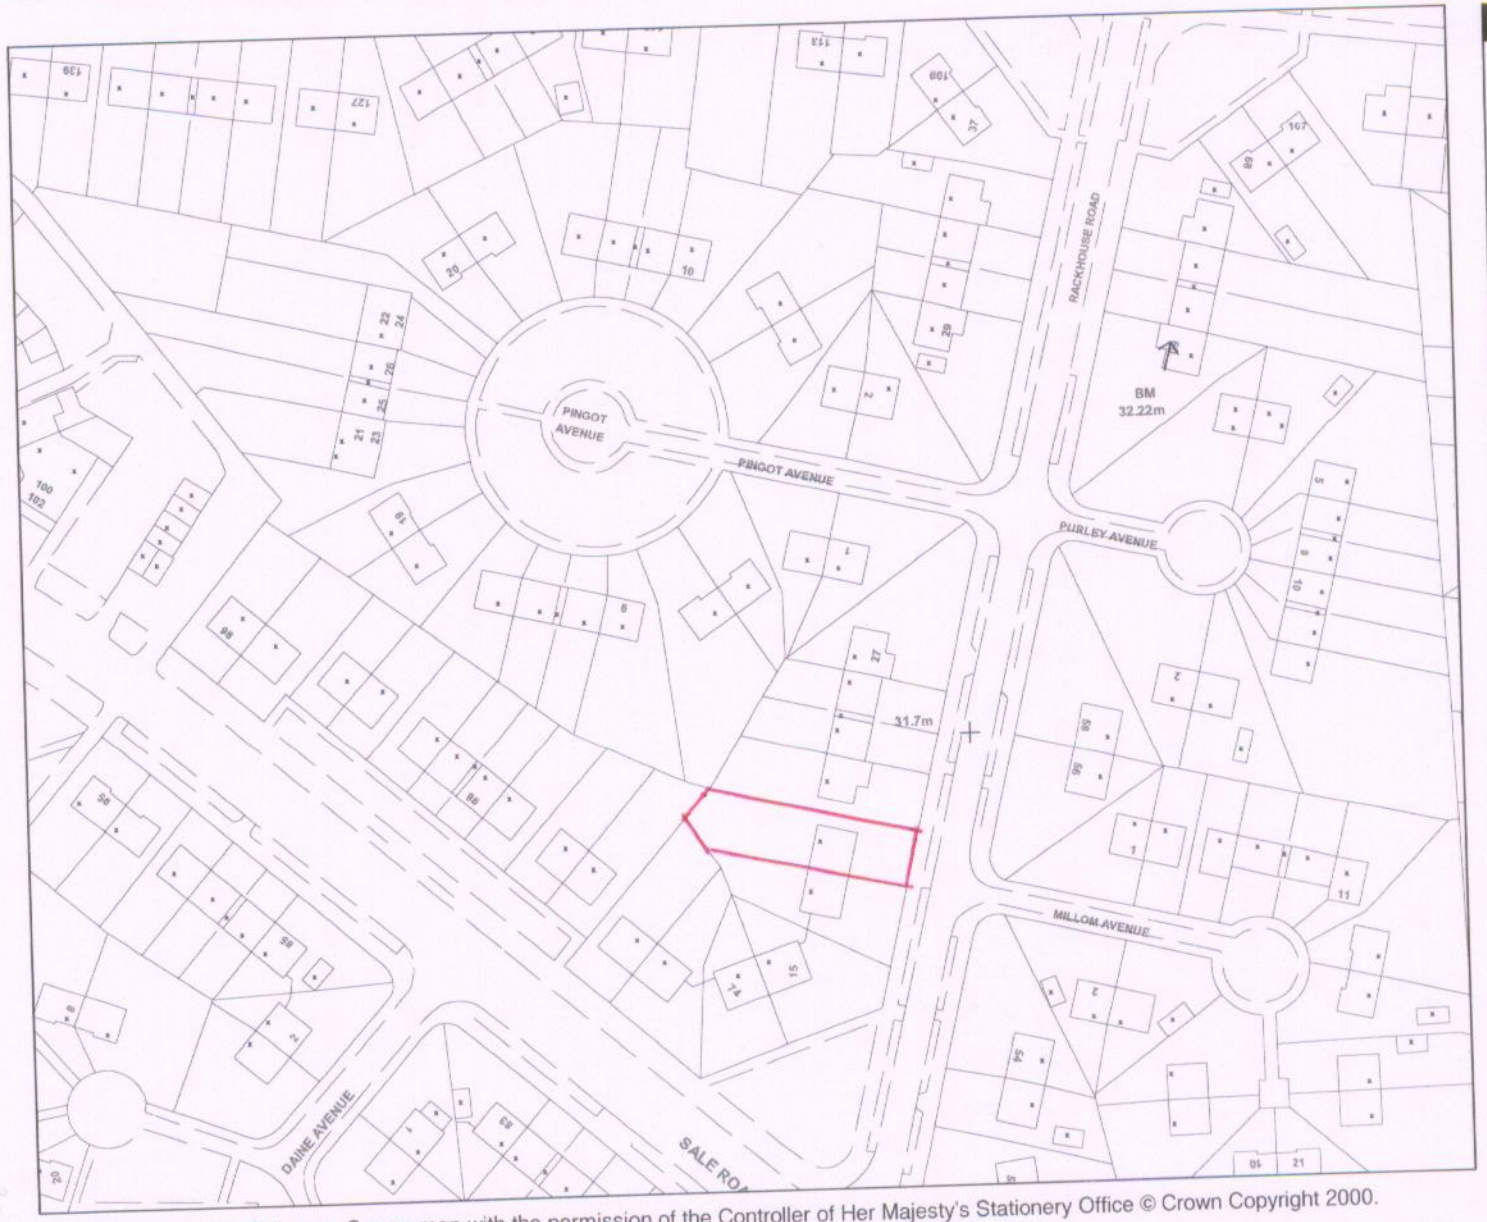

Reproduced from the Ordnance Survey map with the permission of the Controller of Her Majesty's Stationery Office © Crown Copyright 2000.
Unauthorised reproduction infringes Crown Copyright and may lead to prosecution or civil proceedings.

*Produced using ESRI (UK)'s MapExplorer 2.0 - **http://www.esriuk.com***

GIS by ESRI (UK)

Legend

PLANNING
ACK'D
REPLIED
RECD 16 JUN 2008
M
M
M
FOL ACTION

Scale : 1:1250

Organisation	MCC - ADULT SOCIAL CARE
Department	Manchester Equipment & Adaptations
Comments	Planning application
Date	11 June 2008
SLA Number	Not Set