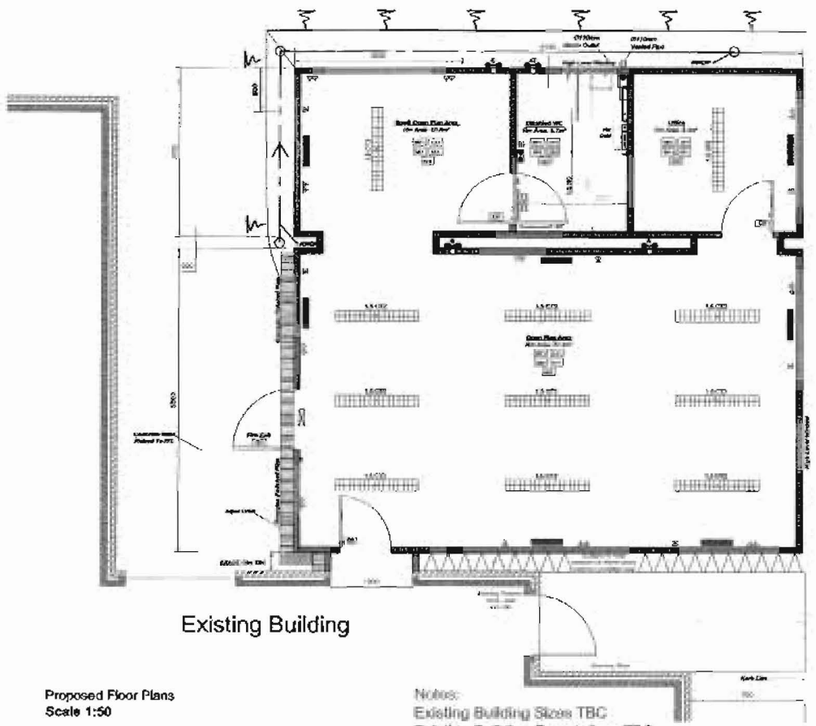

Proposed Floor Plans
Scale 1:50

Notes:
Existing Building Sizes TBC
Existing Building Foundations TBC
Existing Levels TBC



Proposed Site Plan
Scale 1:1250

- Indicates Proposed Building Outline
- Indicates Exdsting Site Boundaries

Door Schedule

Item No	Quantity	Location	Opening	Fire Rating	Weld Details	Closer	Kicker Plate	Operating Hardware	Ironmongery	Door Finish	Additional Information
01	1		1100mm	FD 30				Push Bar	-		Emergency Exit Door
02	2		1800mm	FD 30				Mortice Lock	Lever Handle		
03	1		900mm	FD 30s				Thumb Turn Lock	D Handle		Vacant Bathroom Door c/w Indicator

s - (Rolling Closure) Denotes Smoke Stop (Brush or Blade Type) Full Perimeter nDDor
All doors fitted with kick plates & door stops

Ventilation Table

	Room area m2	Room Volume m3	1/20 of Floor area m2	Ventilation Openable area m2	Permanent Ventilation mm2	Mechanical Extraction	m3/hr
Open Plan Area 1 & 2	98.00	431.20	4.900	4.900	9800	3 off 5" Mech. Vents	750
Disabled WC	3.96	14.85	0.198	0.198	396	1 off 4" Mech. Vent	90
Office	9.90	34.65	0.495	0.495	990		



Proposed Elevation 1
Scale 1:50

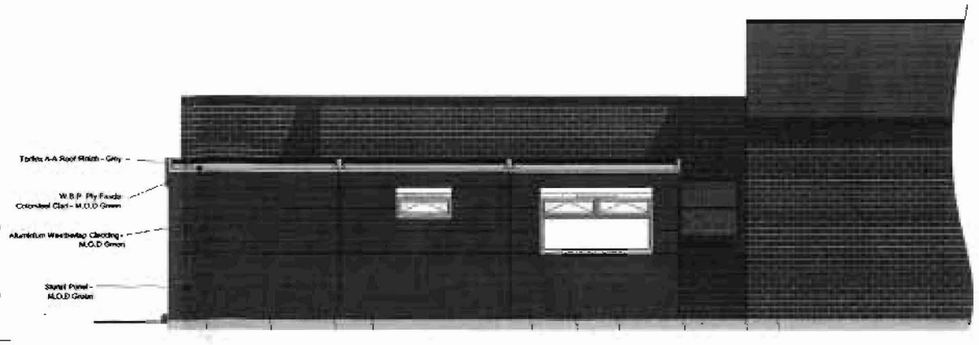

Proposed Elevation 2
Scale 1:50

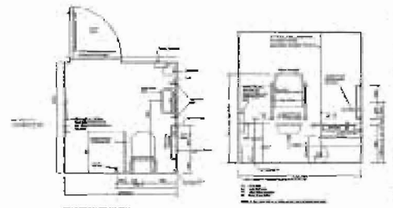

Typical DDA2 Compliant WC
Scale 1:50

Internal Finishes Schedule

Wall Paint Finishes

Skirtings

Architrave's

Floor Finishes

Ceiling Finishes

Windows

Splash Backs To Sink

OOC M Pack

External Finishes Schedule

Wall Finishes

Fascia

Details Skirt

Rainwater Goods

Rev	By	Date	Description	Chk	App

Status
APPROVAL

SIBCAS

Head Office
Feaster Road,
Bellingdon,
Tel 01506 633122
Fax 01506 634300

Client
Church Of The Nazarene

Project
Tuffgarth Close, Longsight

Drawing Title
10' x 28' Permanspace
Proposed Layout
Elevations

Drawn	Checked	Approved
C Gowans	R Barbero	C Rowland

Scale	Date
As Shown @ A1	16.01.2008

Drawing No.
204 07 1

Revision