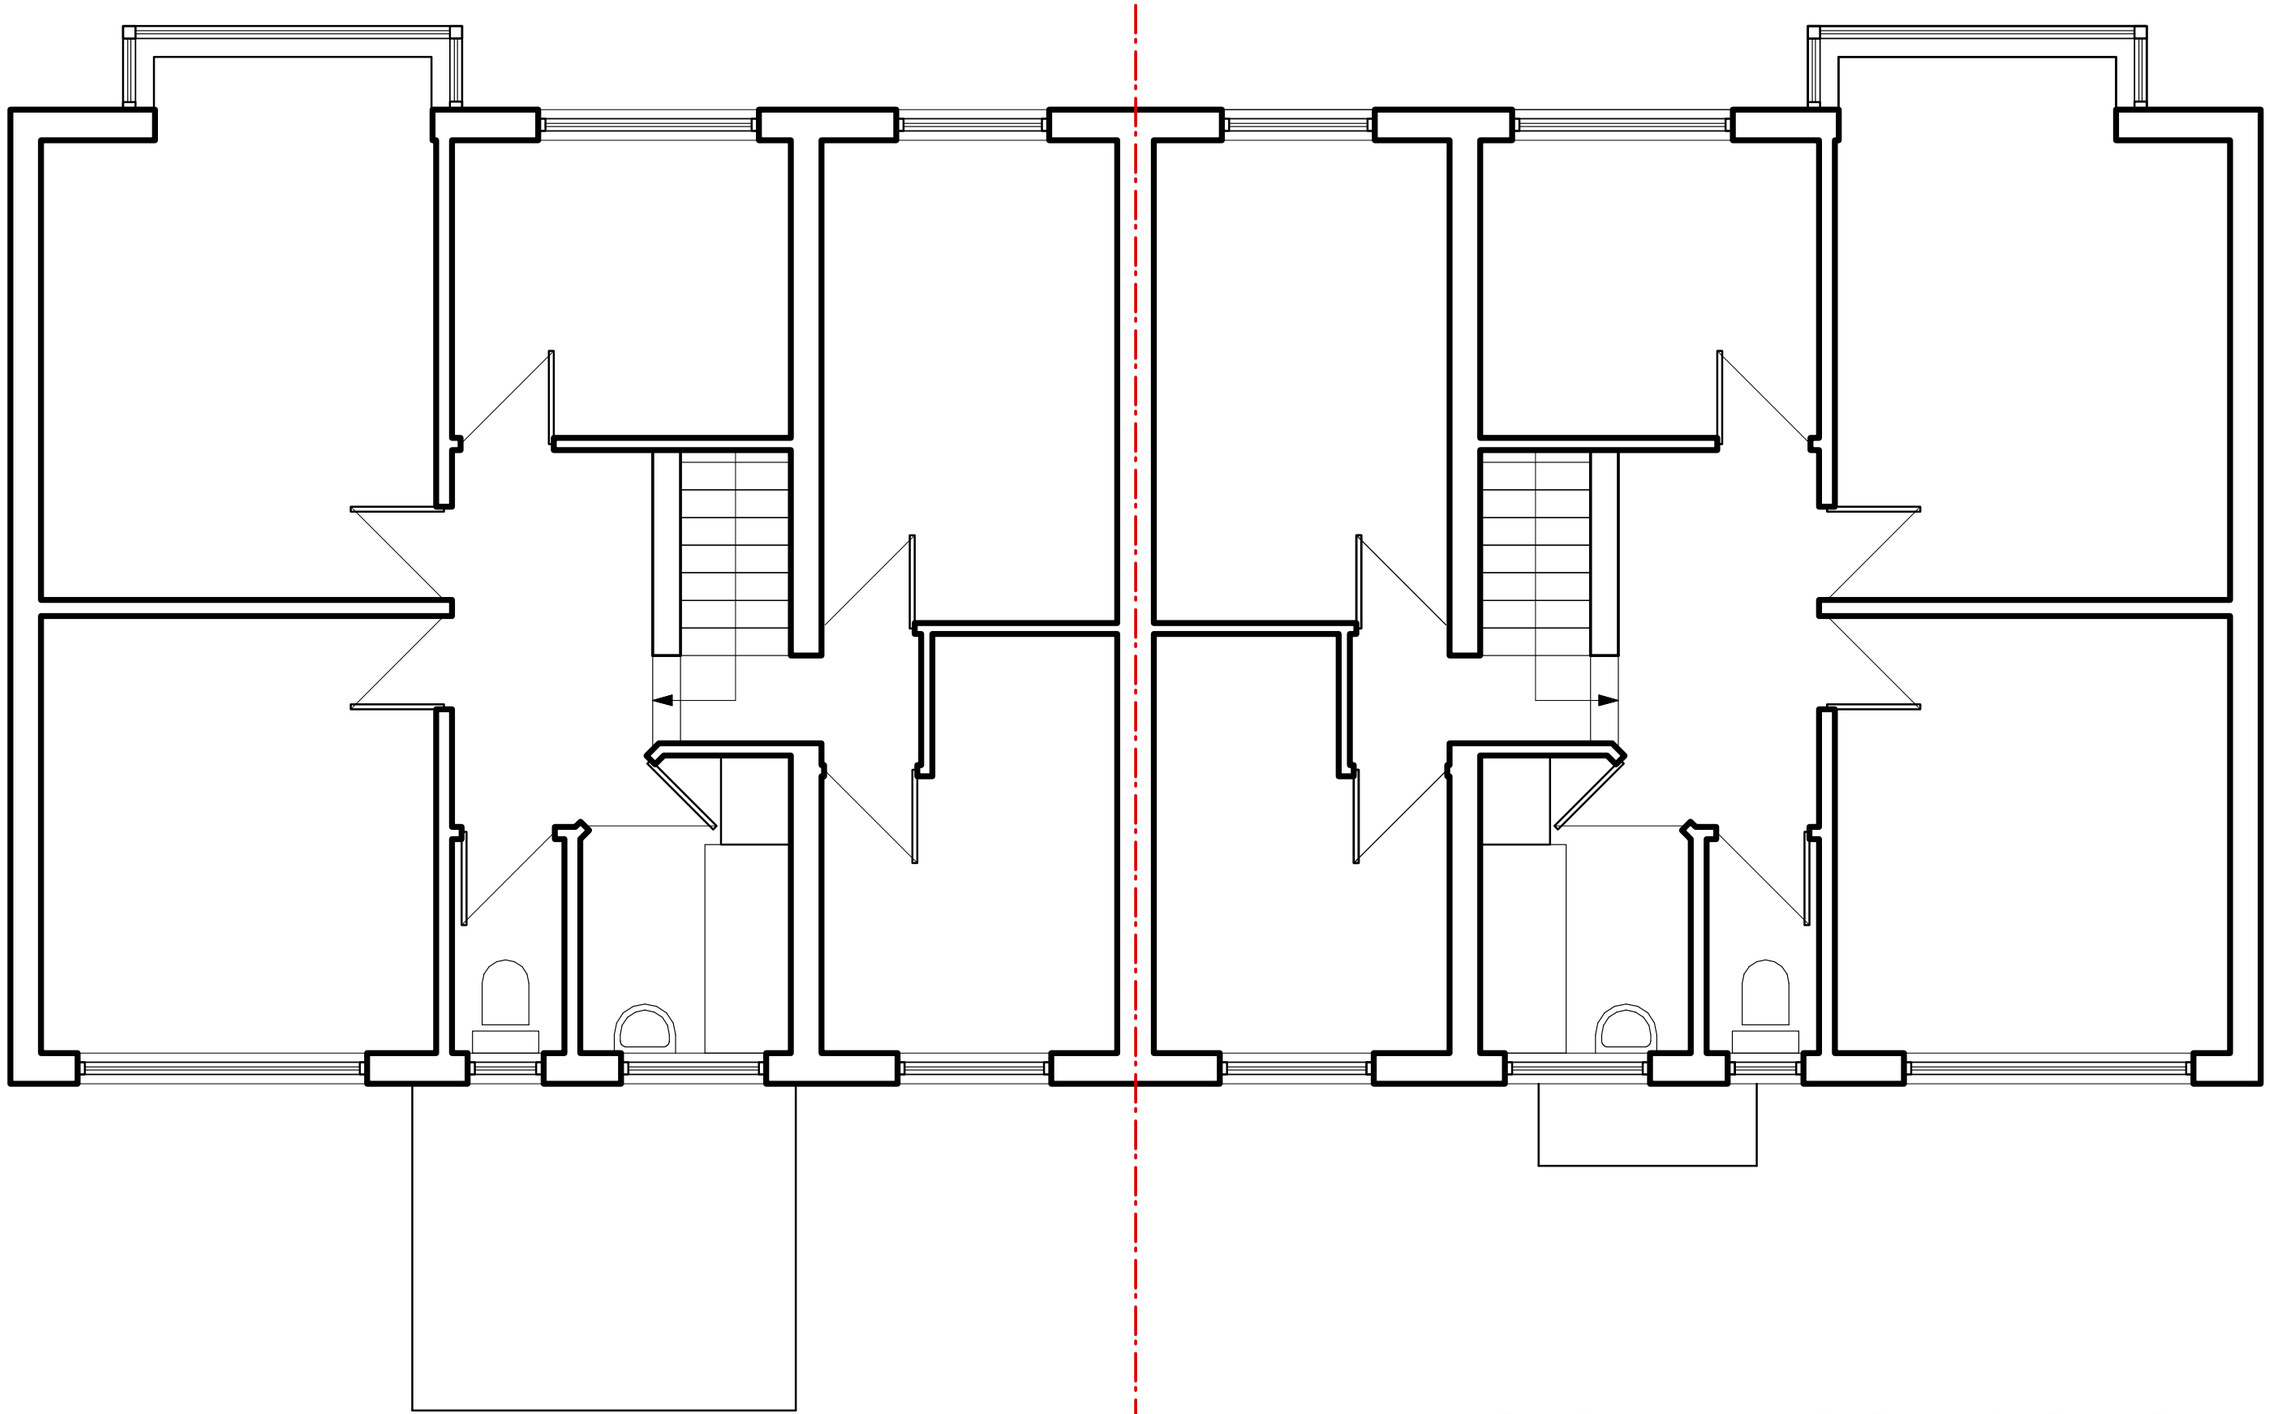

35 / 37 ST WERBURGHS RD, CHORLTON, M21 0TL
FIRST FLOOR PLAN / EXISTING
SCALE 1:50 @ A3

PLANNING APPLICATION DRAWING 4 OF 11