


Flag Pole

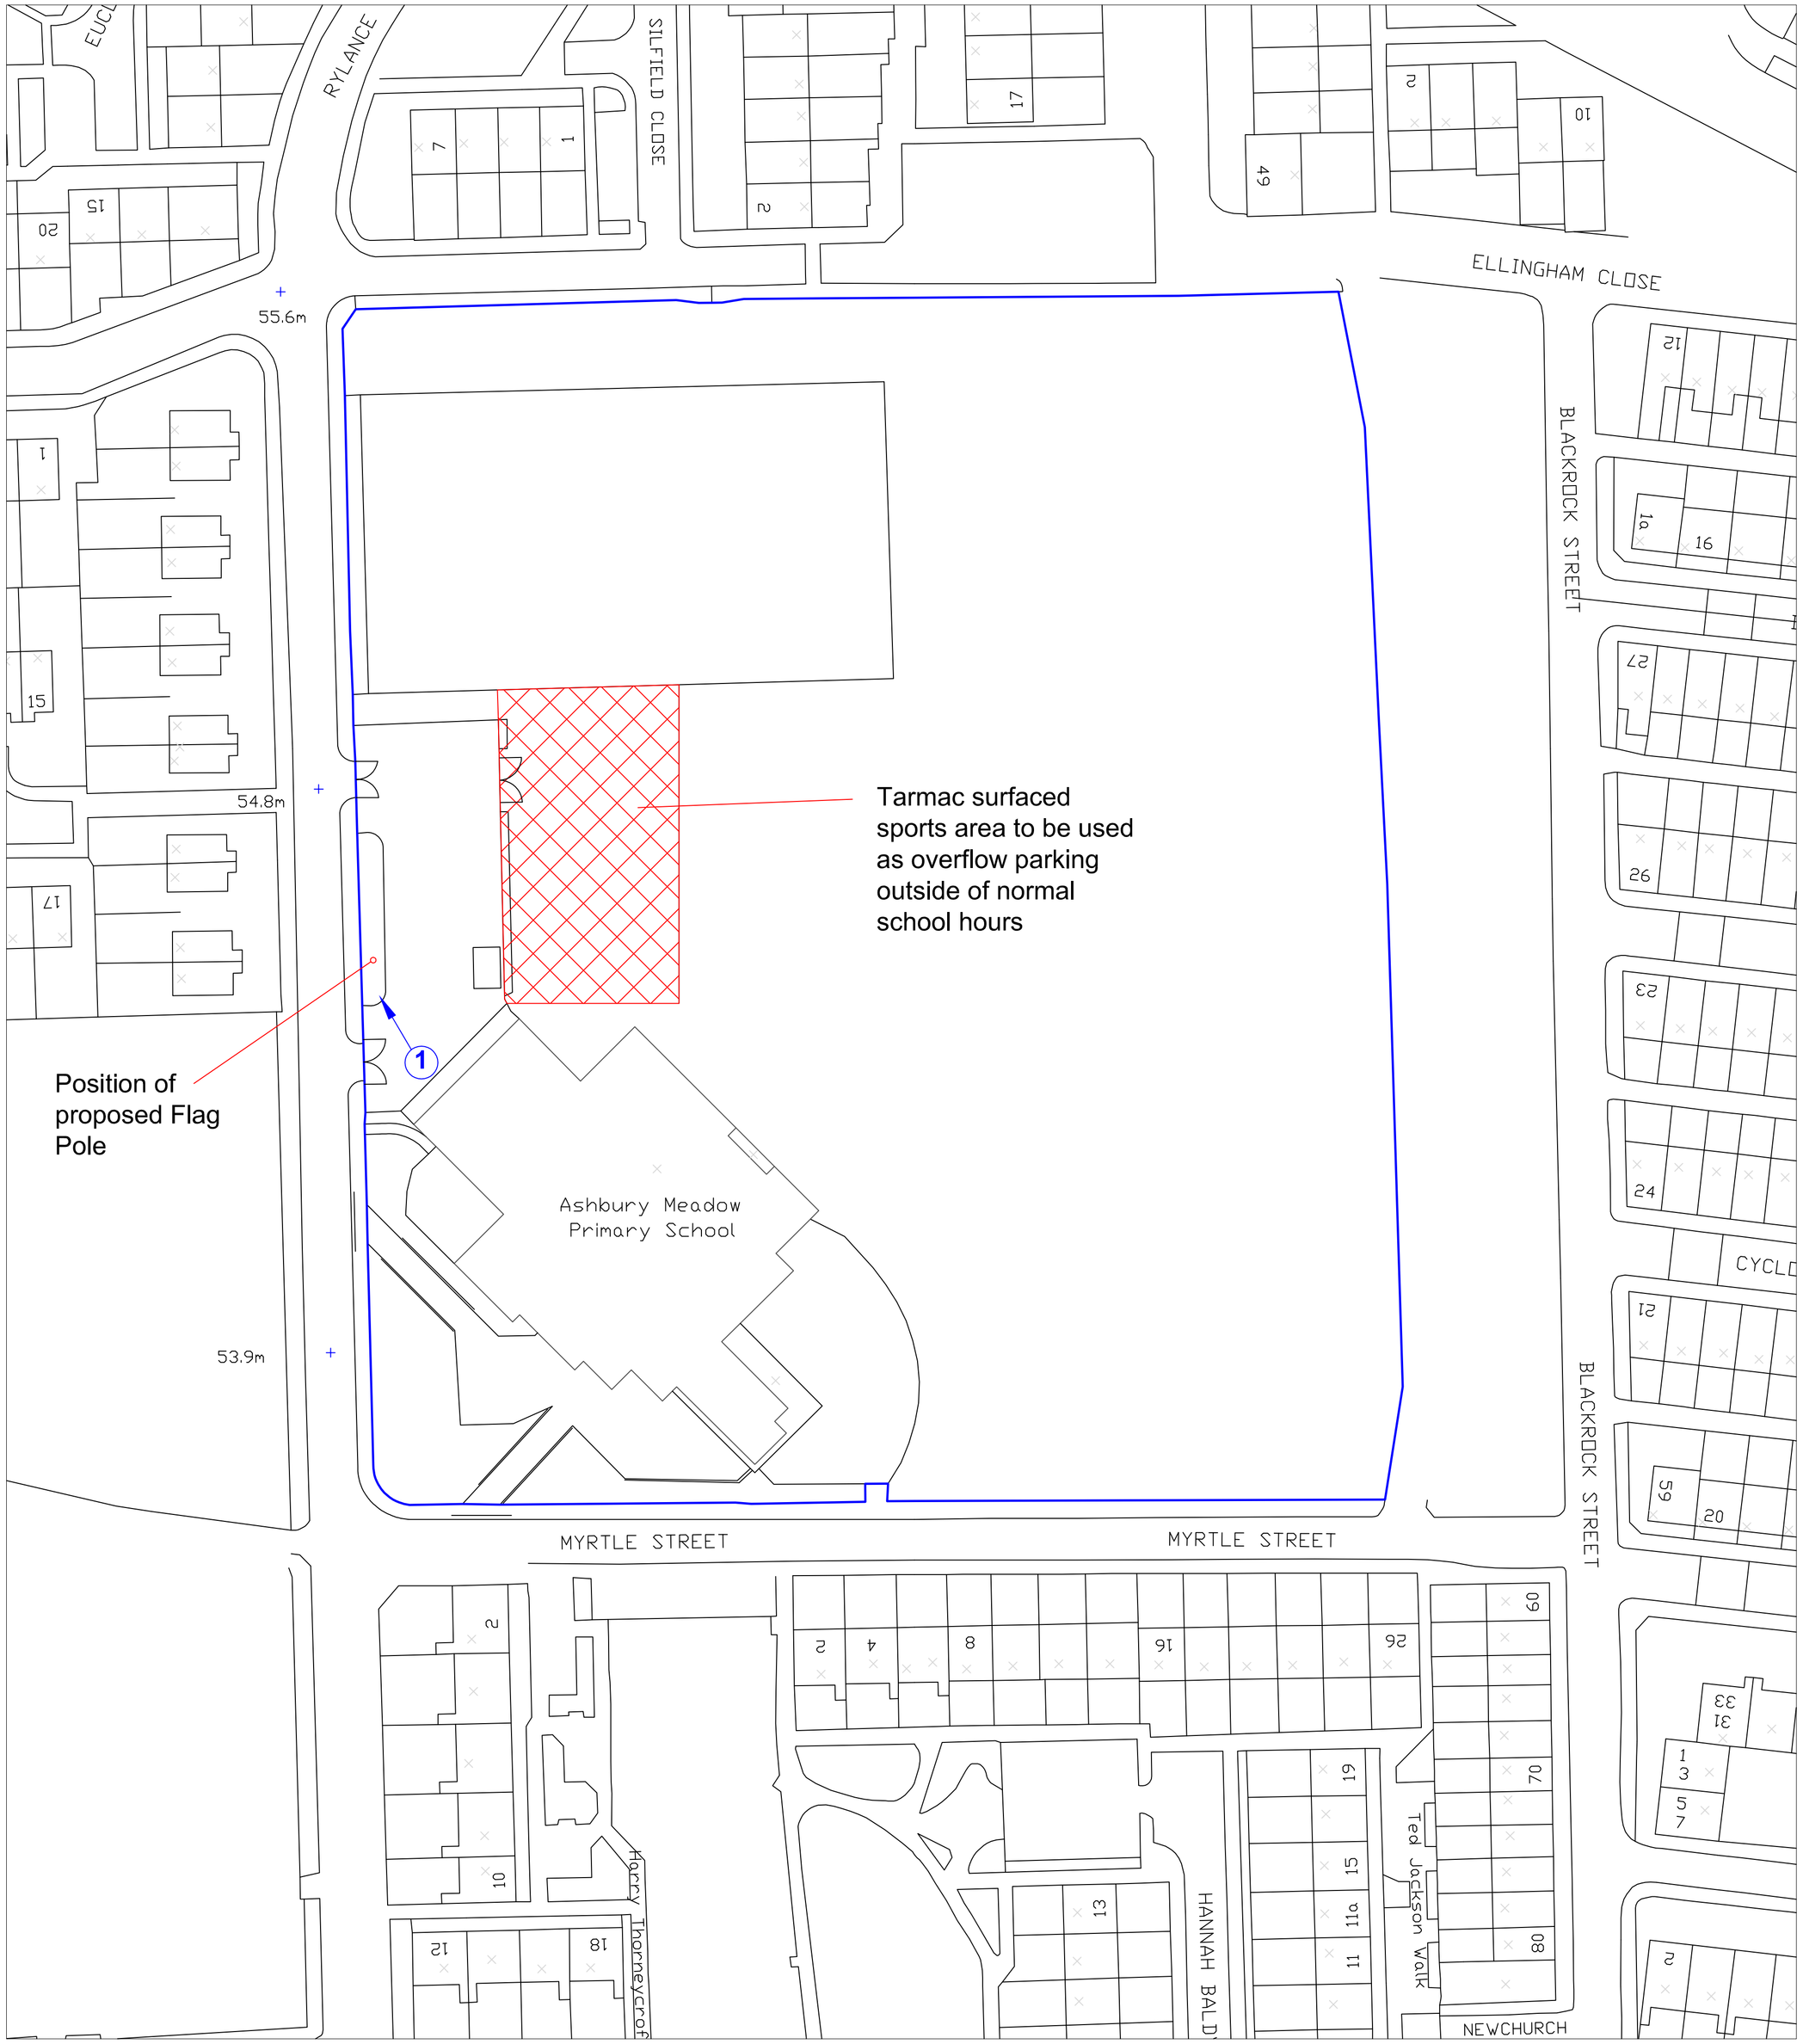

Position of proposed Flag Pole



Image of Proposed Flag

LEGEND

1 Photograph location

Notes:

Proposed flag pole to be 6.0m high white glass fibre or aluminium.

Flag to be flown will be 'Keep Britain Tidy' green flag.

Legend:

Rev	Description	By	Date

Capital Programme Division
Corporate Technical Services
4th floor , Heron House
47 Lloyd St, Manchester
M2 5LE
Tel: 0161 219 6500
FAX: 0161 219 6501

JOB TITLE	DRAWING TITLE
Ashbury Meadows Primary Flag Pole Installation	Location Plan and Flag Pole Details
JOB NO. SD 39586	DRAWING NO. 1.02

DATE	SCALE	DRAWN	REVISION
25.11.11	1:500	AJS	

MANCHESTER CITY COUNCIL