

FRONT PROPOSAL ELEVATION



BACK PROPOSAL ELEVATION

Project:	31 Lindsay Avenue
Owner:	Nusrat Khan 31 Lindsay Avenue , M19 2AR
Architect:	Qais Hamed
File name:	<Automatic save>
Scale:	1 : 100
Date:	27/02/2012

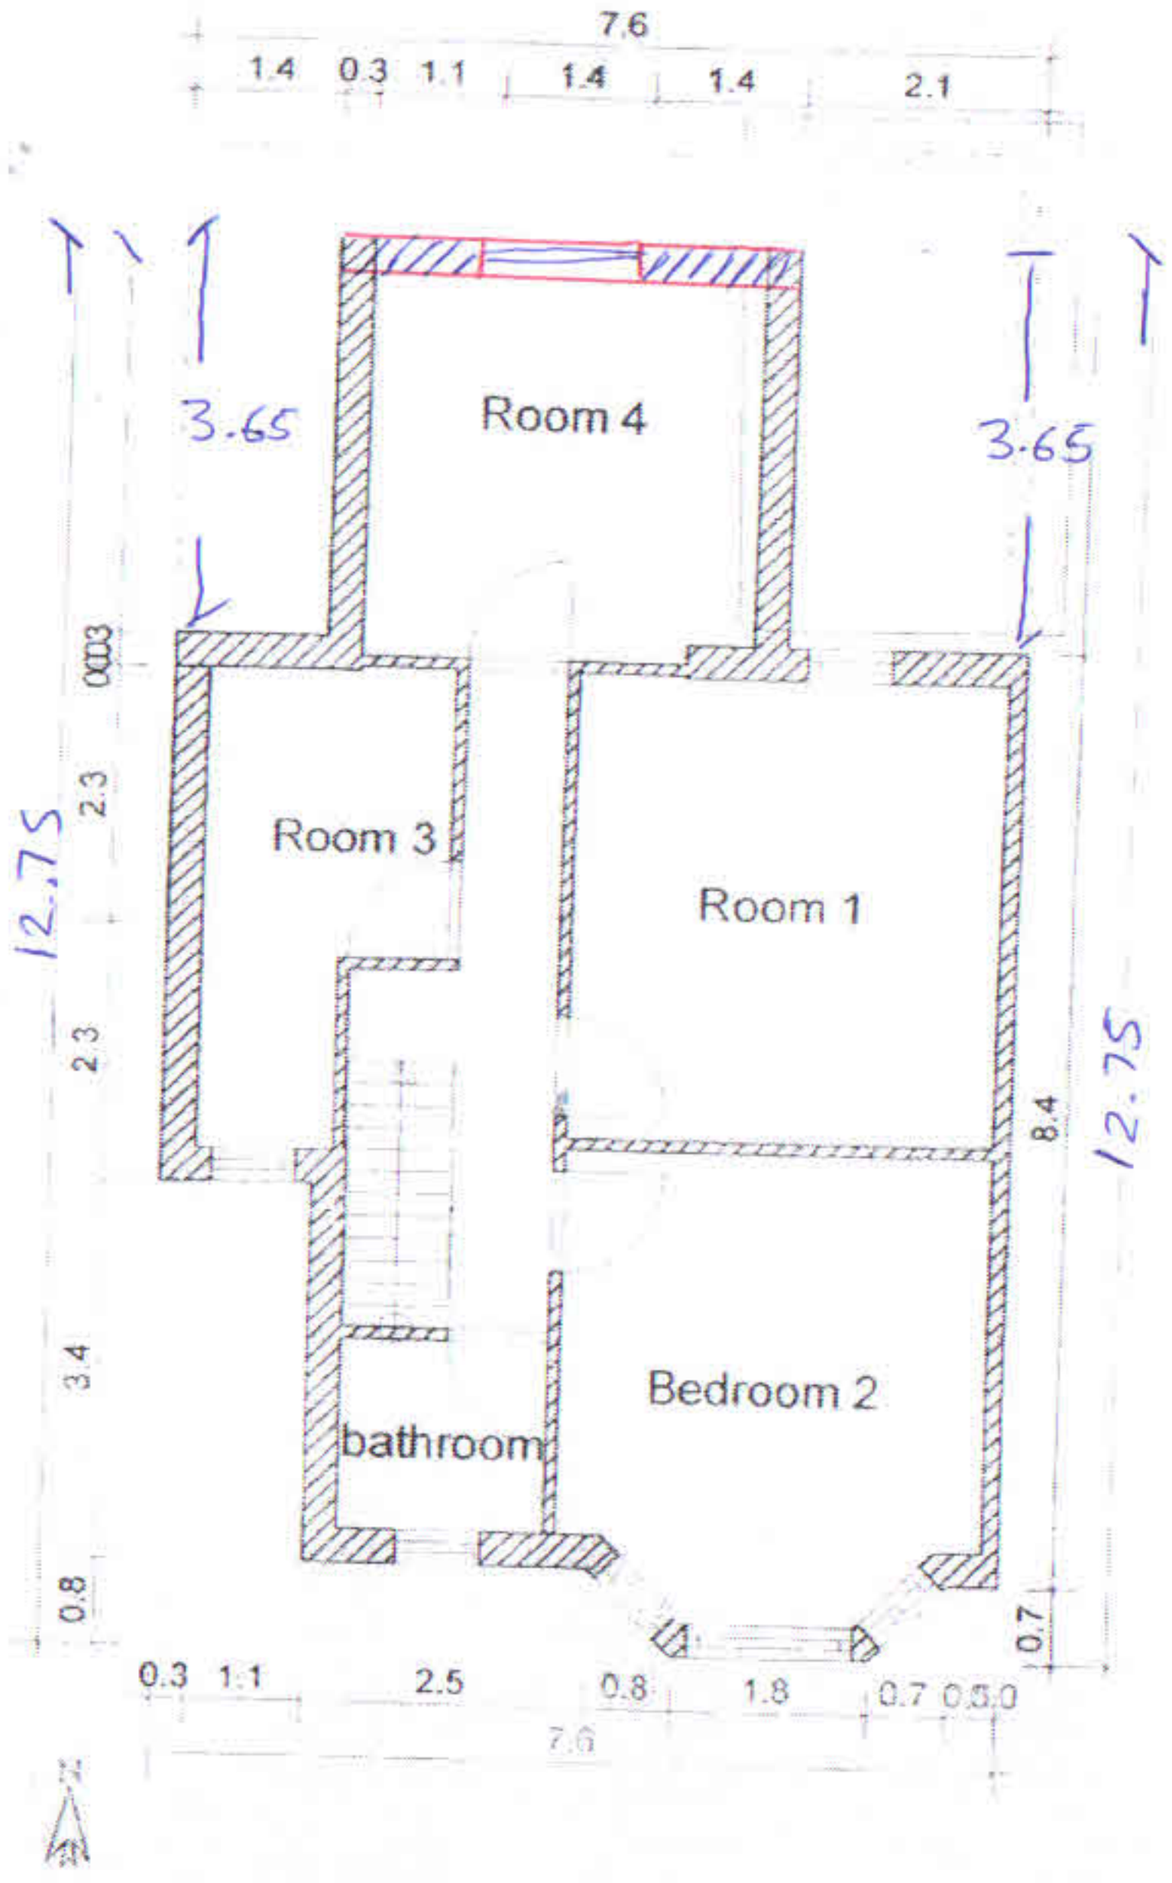

Project:	31 Lindsay Avenue		
Owner:	Nusrat Khan 31 Lindsay Avenue , M19 2AR		
Architect:	Qais Hamed		
File name: 31-22			
Scale:	1 : 100	Date: 27/03/2012	1 Upper floor

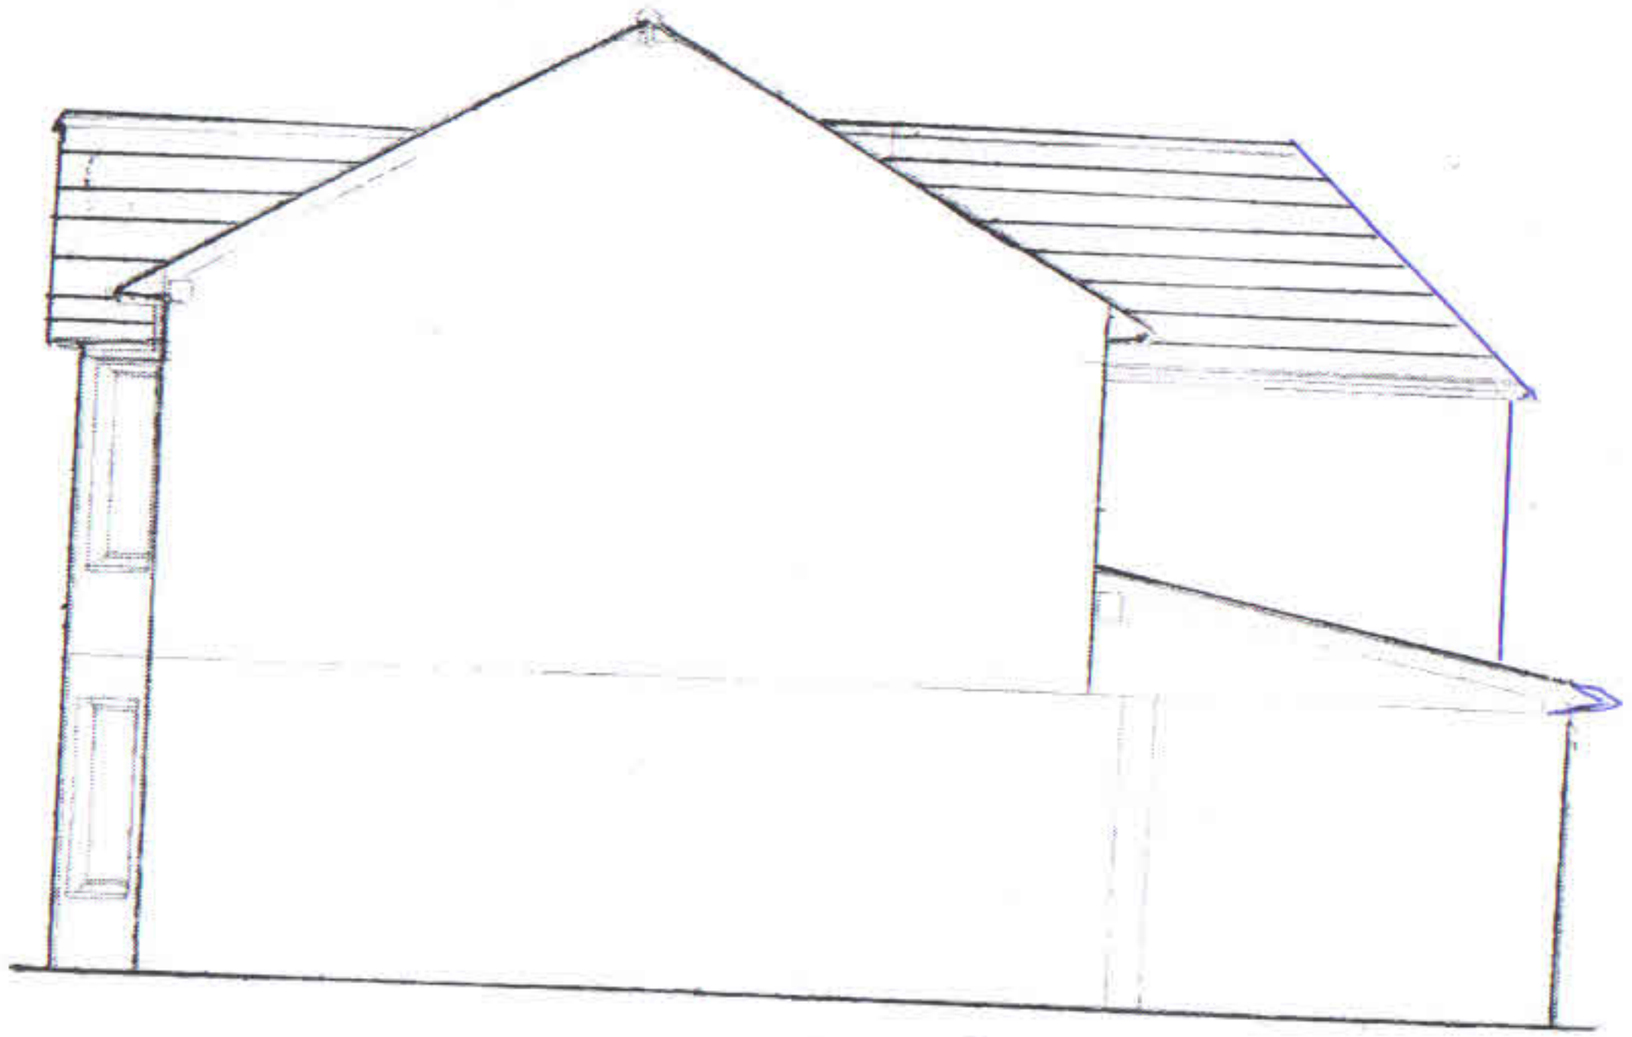

SIDE PROPOSAL ELEVATION

Project:	31 Lindsay Avenue
Owner:	Nusrat Khan 31 Lindsay Avenue , M19 2AR
Architect:	Cais Hamed
File name:	<Automatic save>
Scale:	1 : 100
Date:	27/02/2012

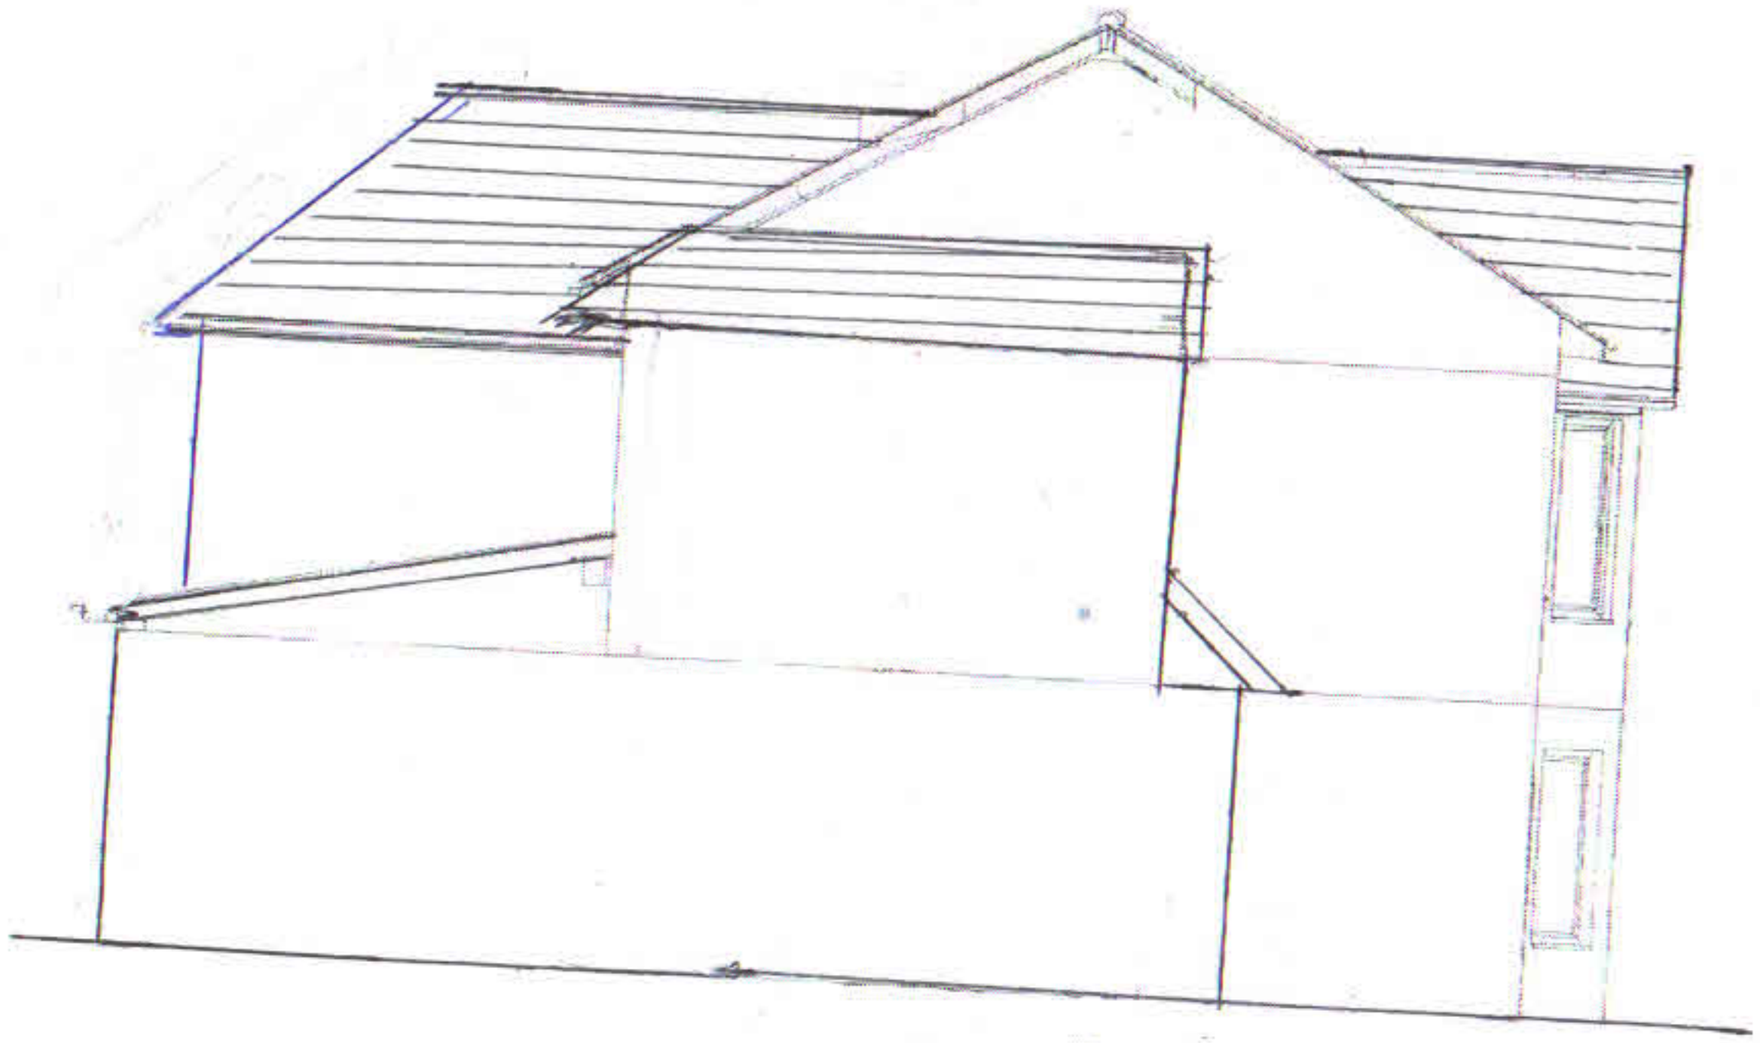

SIDE PROPOSAL ELEVATION

Project:	31 Lindsay Avenue
Owner:	Nusrat Khan 31 Lindsay Avenue , M19 2AR
Architect:	Qais Hamed
File name:	<Automatic save>
Scale:	1 : 100 Date: 17/07/2012