

1. Glass balustrade behind existing timber balustrade
   See drawing L-033
2. Perforated Copper clad screen wall
3. Existing archway re-opened
4. Glazed bridge between existing gallery and new pod
5. Lift
6. New mezzanine level
7. Entrance area
   See drawing L-033
8. Stainless Steel cladding
9. Self coloured polished plaster to new walls
10. Void
11. Plant Space

PLANNING
ACK'D
REPLIED
RECD 17 MAR 2008
M
M
M
FOR ASSESS
INIT RECD
DATE

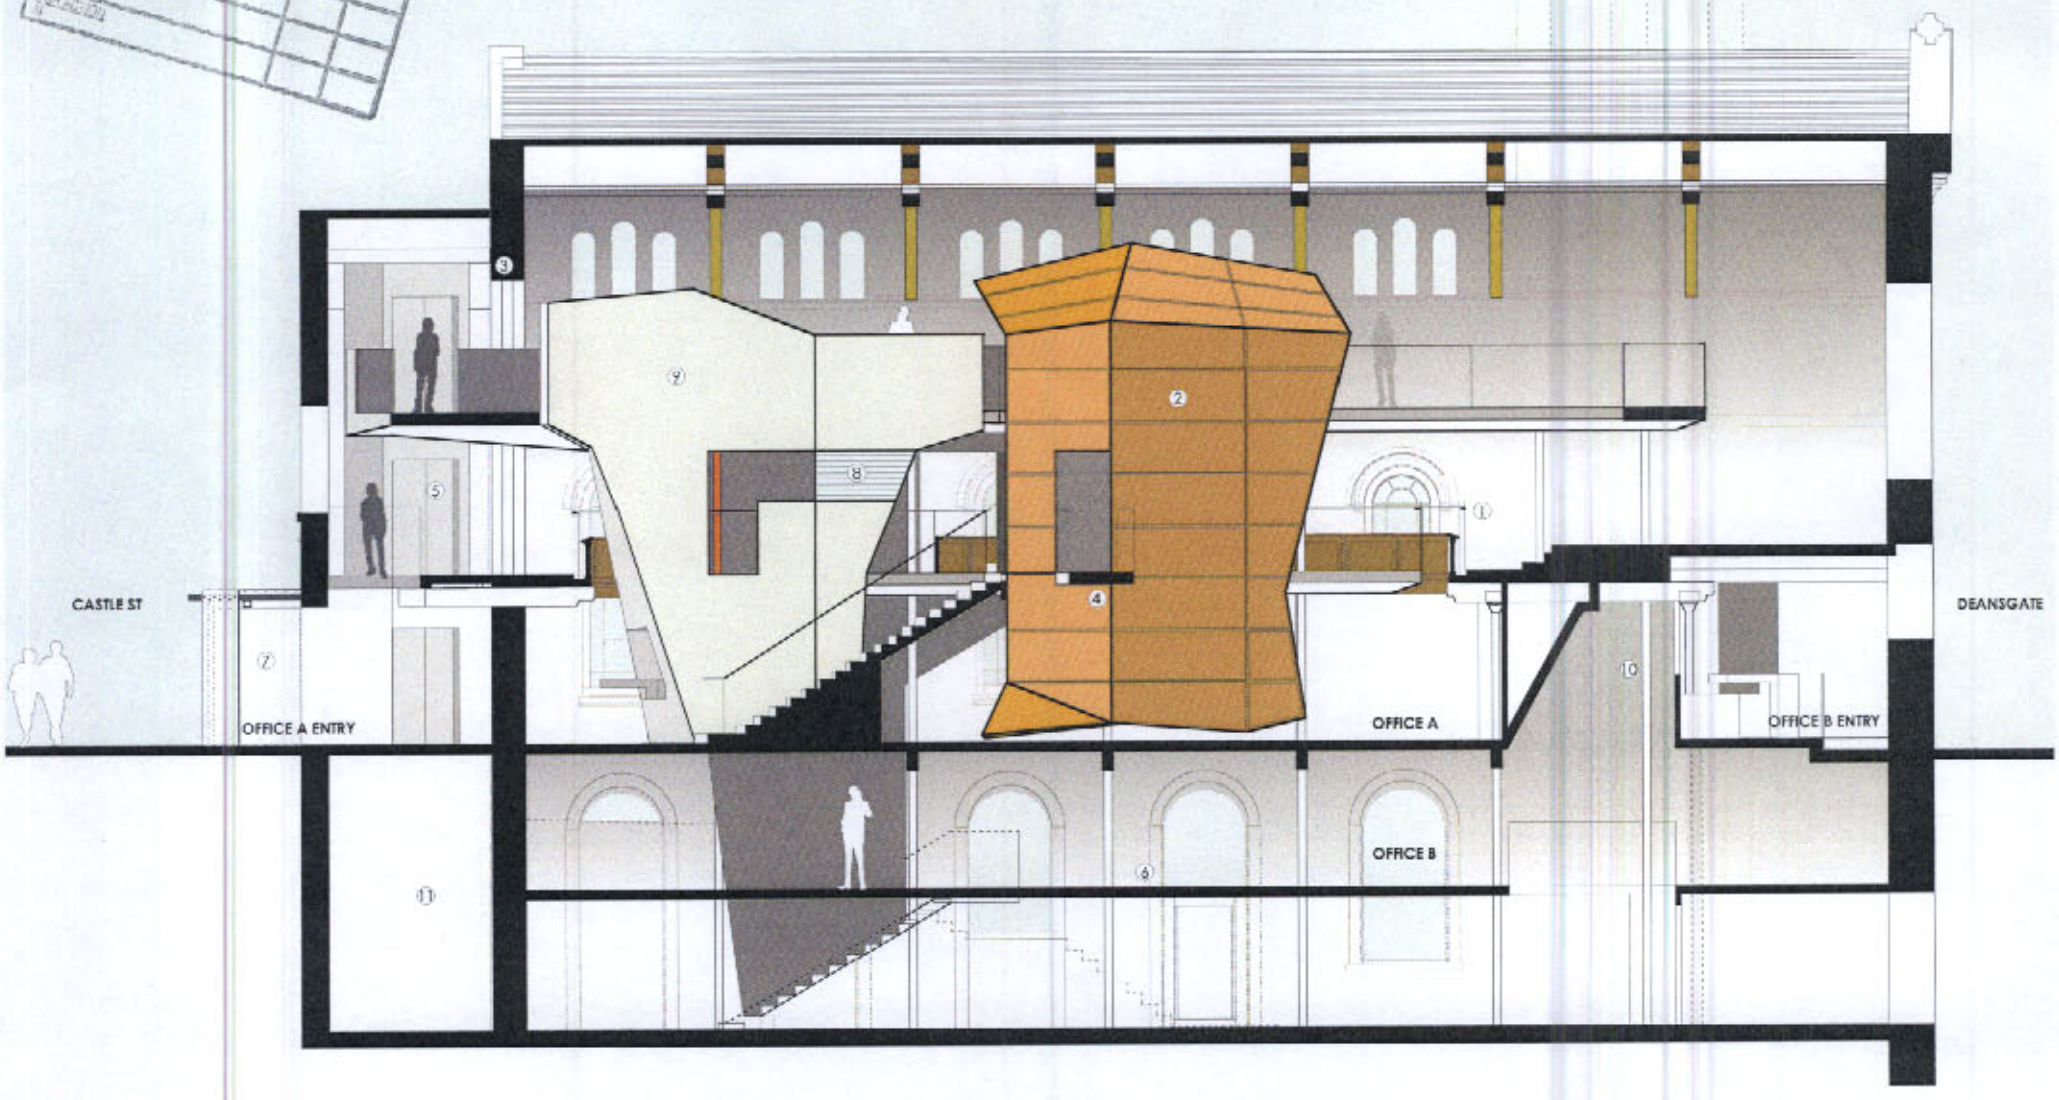

OMI ARCHITECTS

125B CASTLEFIELD CHAPEL, DEANSGATE

PROPOSED LONGITUDINAL SECTION
DRAWING NO. **L-020B** SCALE 1:125



PLANNING
ACK'D
REPLIED
RECD 17 MAR 2008
M
M
M
FOR ACTION

① Glass balustrade behind existing timber balustrade
See drawing L-033

② Perforated Copper clad screen wall

③ Tiered galleries levelled
See drawing L-033

④ New mezzanine level

⑤ Door to lower stair

OMI ARCHITECTS

1258 CASTLEFIELD CHAPEL, DEANSGATE

PROPOSED CROSS SECTION
DRAWING NO. L-0218 SCALE 1:125