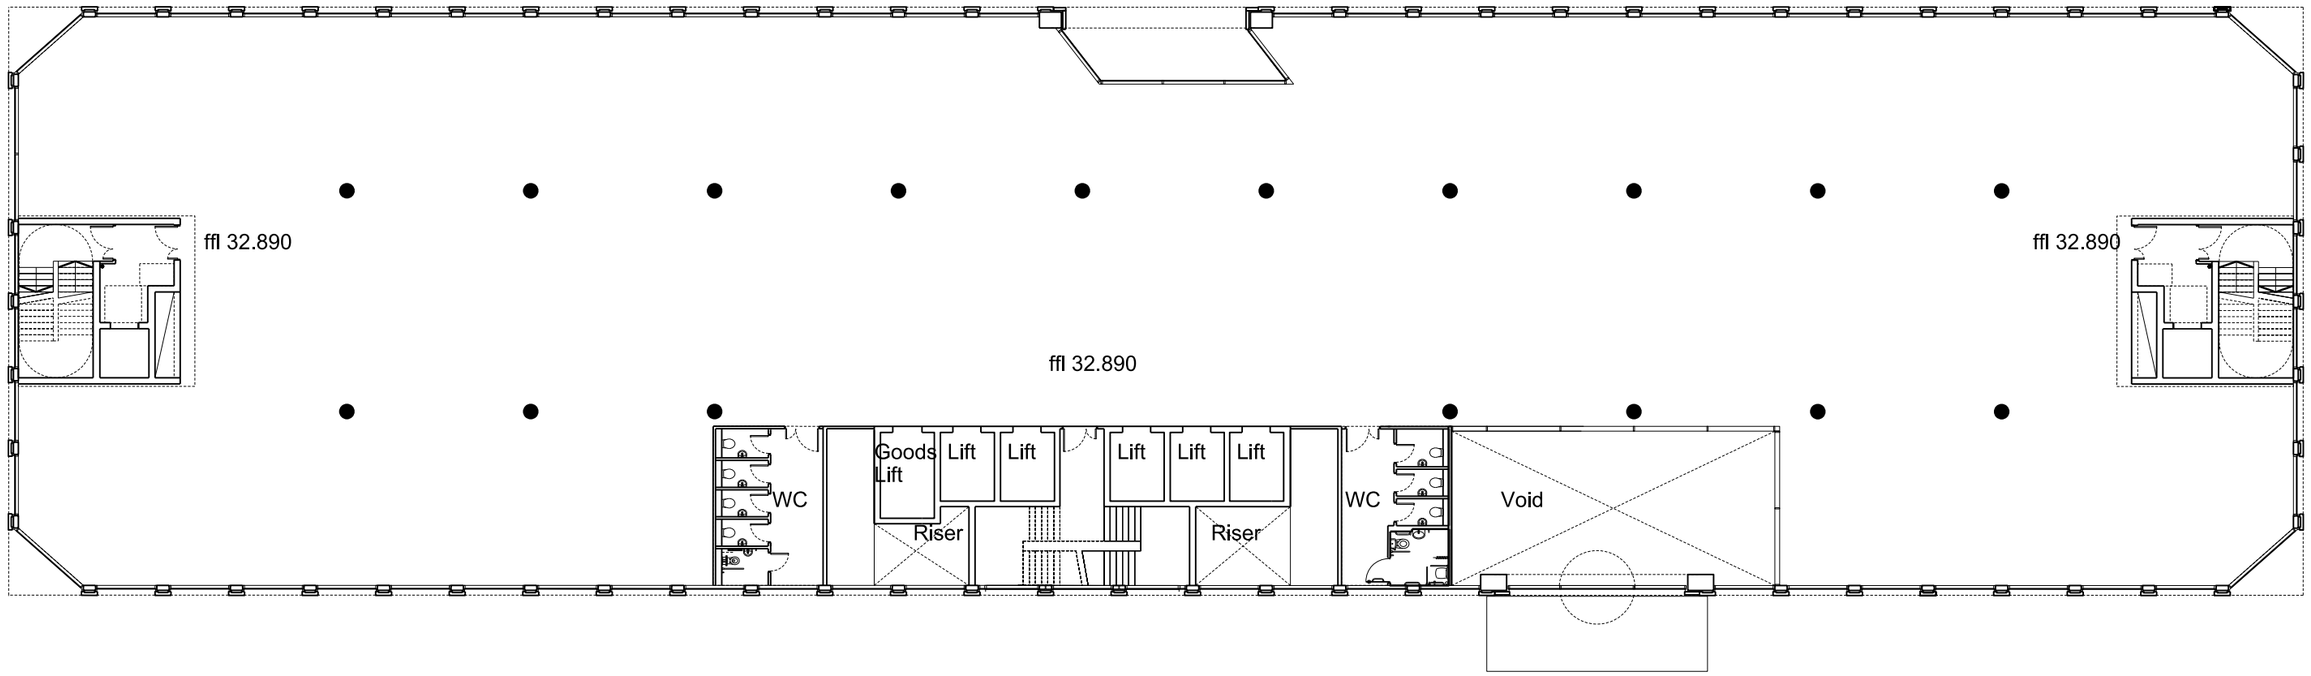

01 First Floor Plan

Scale 1 : 250

N

Notes:
Unless indicated, this drawing is for information only.
Do not scale, use figured dimensions only.
All dimensions to be checked on site

0

Drwg. original size: A3

Copyright Cartwright Pickard Architects Ltd.

Revisions:

Date:	Rev:	Note:	Check:

cartwright pickard architects
14 Foundry Street
Round Foundry
Leeds
LS11 5QP
tel 0113 2204050
fax 0113 2204051
e-mail info@cartwrightpickardnorth.co.uk

Project:	652 I PLUS Spinningfields
Drawing Title:	Proposed First FloorPlan
Scale:	1 : 250 @ A3
Drwg. Created:	17 06 2013

Drwg. No:	652-AP-0013
Status:	Planning Application (Not for Construction)
Revision:	