GRANSMOOR AVENUE.
Higher Openshaw.
MANCHESTER.

proposed flats development.

REVISED SCHEME March. 2004
outline planning application scheme.

drawing no. 811/1.

Summerhill. Associates.
55. Boulderstone Road.
Stalybridge. SK15 1HJ. tel. 07879 697939.

schedule of flats.
16 two-bedroomed flats. (one in roofspace).
3 one-bedroomed flats
19 Car Parking Spaces.



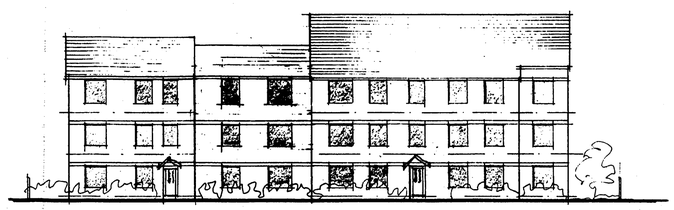

ELEVATION FROM GRANSMOOR AVENUE - scale 1:200.

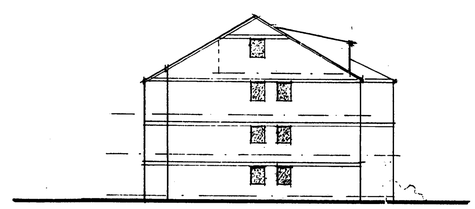

SIDE ELEVATION.

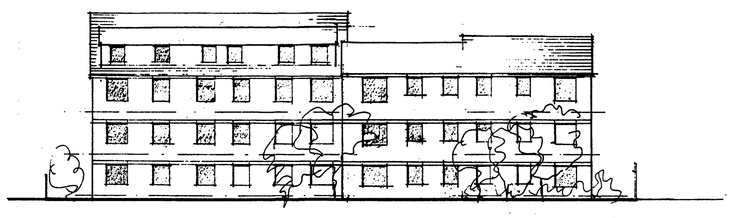

ELEVATION FROM SCHOOL PLAYING FIELDS - scale 1:200.

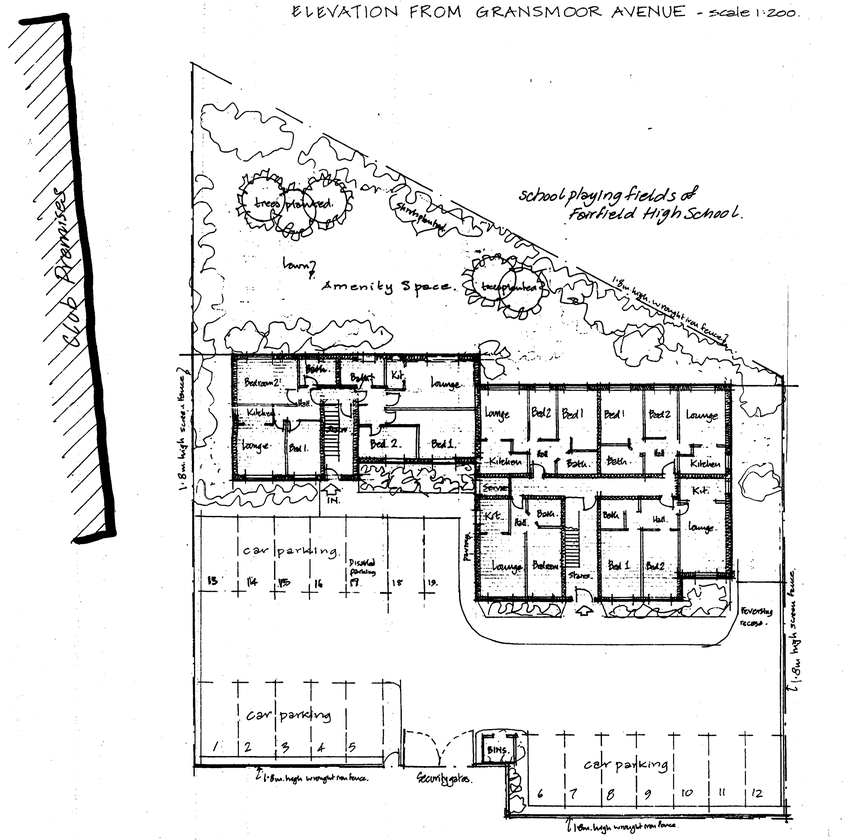

SITE LAYOUT - scale 1:200.