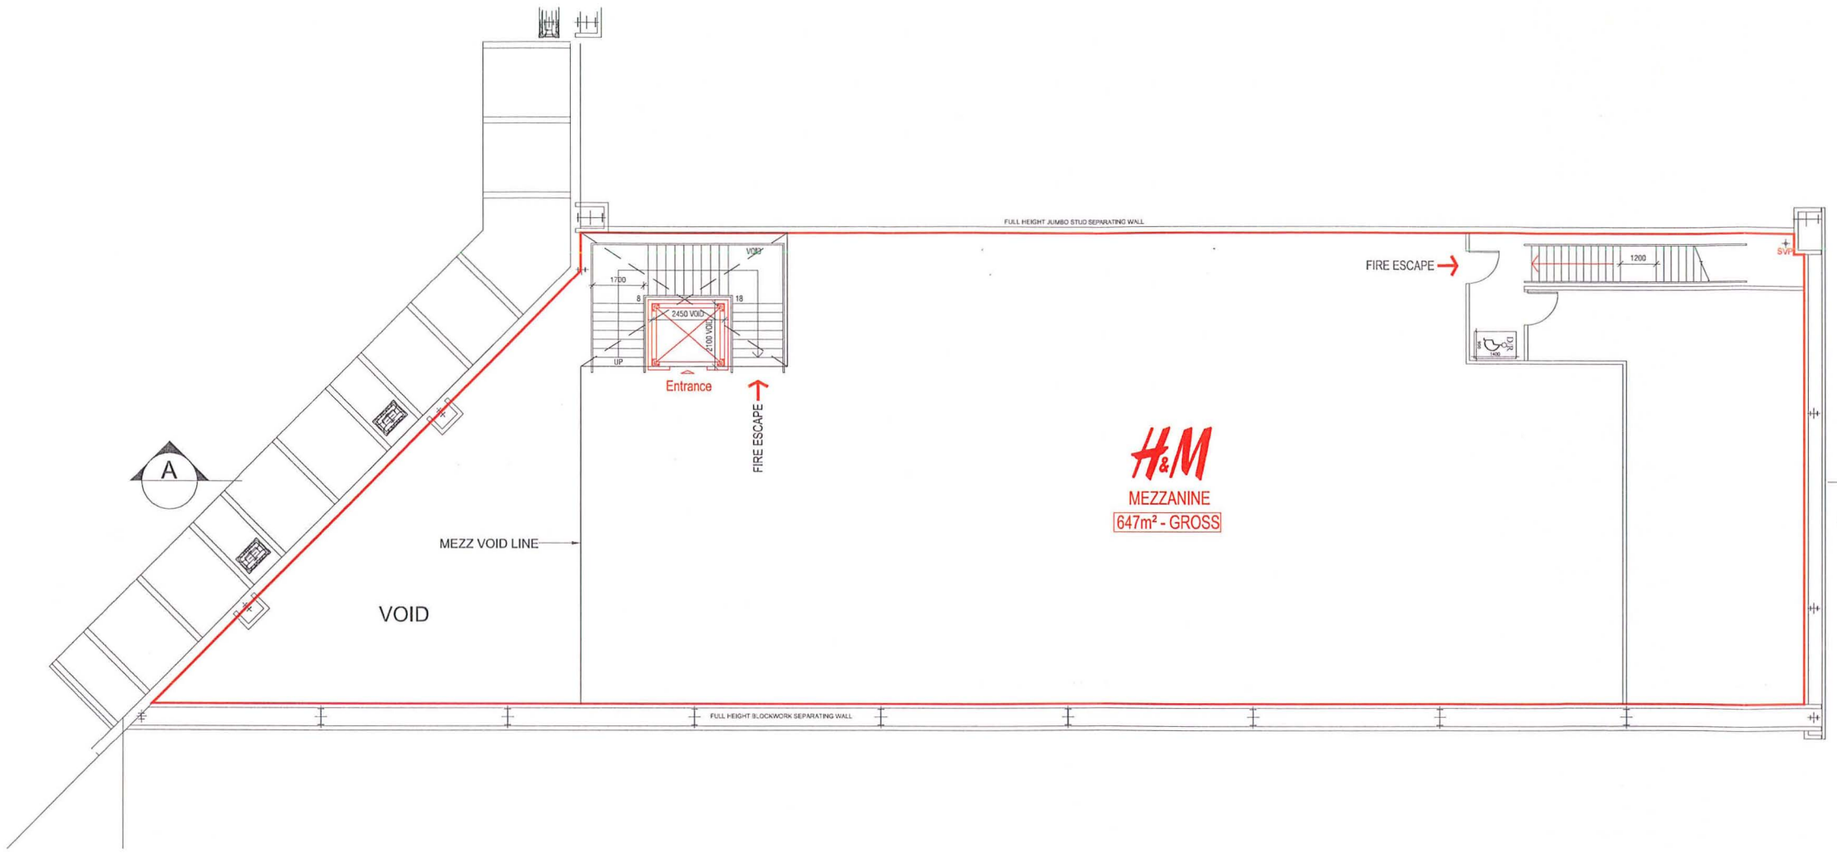


Dimension, areas and levels where given are only approximate and subject to site survey.
All dimensions are to be checked on site.
Any discrepancies are to be reported to the architect before the work commences.
Figured dimensions only are to be taken from this drawing.
This drawing is to be read in conjunction with all relevant consultants' and/or specialists drawings/documents and any discrepancies or variations are to be notified to the architect before the affected work commences.

REVISIONS

ISSUE	AMENDMENT	DATE
A	For Preliminary Issue	13.04.2012
B	Proposed new layout	13.04.2012
C	Updated Lift and Stair Location	08.05.2012
D	Access to BOH added, RA moved	09.05.2012
E	Mezzanine reduced	10.05.2012

PLANNING AND BUILDING CONTROL
30 MAY 2012

PRELIMINARY

CLIENT: H&M
JOB NUMBER: —

PROJECT:
Unit 28
Manchester Fort
Retail Park
Manchester

DRAWING TITLE:
PROPOSED MEZZANINE FLOOR PLAN

Terra Architectural Partnership

10 Joyce Dawson Way
Thamesmead Town Centre
London SE28 8RA

Tel.: +44 (0)20 8310 2210
Fax: +44 (0)20 8312 4008
paul@terrapartnership.com

DRAWN BY:	CHECKED BY:	SCALE:	DATE:
A.Milivojevic	P. Terblanche	1:200 @ A3	13.04.2012

DRAWING NUMBER: TAP/2318/P-MF
REVISION: E