

proposed north elevation
1:100

Key to materials

1. buff brick
2. red brick
3. beige stone
4. rooflight
5. pre - weathered quartz (mid grey) zinc cassettes
6. natural anodised aluminium picture framed, double glazed units
7. natural anodised aluminium louvre caps to glazing transoms
8. stone base to glazed box over stairs to match existing
9 natural anodised aluminium louvres to plant screen
10. single ply membrane to roof behind parapet
11 existing roof glazing refurbished

Montpelier House
62 - 66 Deansgate
Manchester


Proposed north elevation

Status
Planning

Scale	Drawn by	Date
1:100@A3	AG	Dec 07

Job number	Drawing number	Revision
0443	L(—)110	

hodder associates
Architects and Designers
113-115 Portland Street
Manchester
M1 6DW
T 0161 237 5566
F 0161 237 5030
E manch@hodderassociates.com
W www.hodderassociates.com

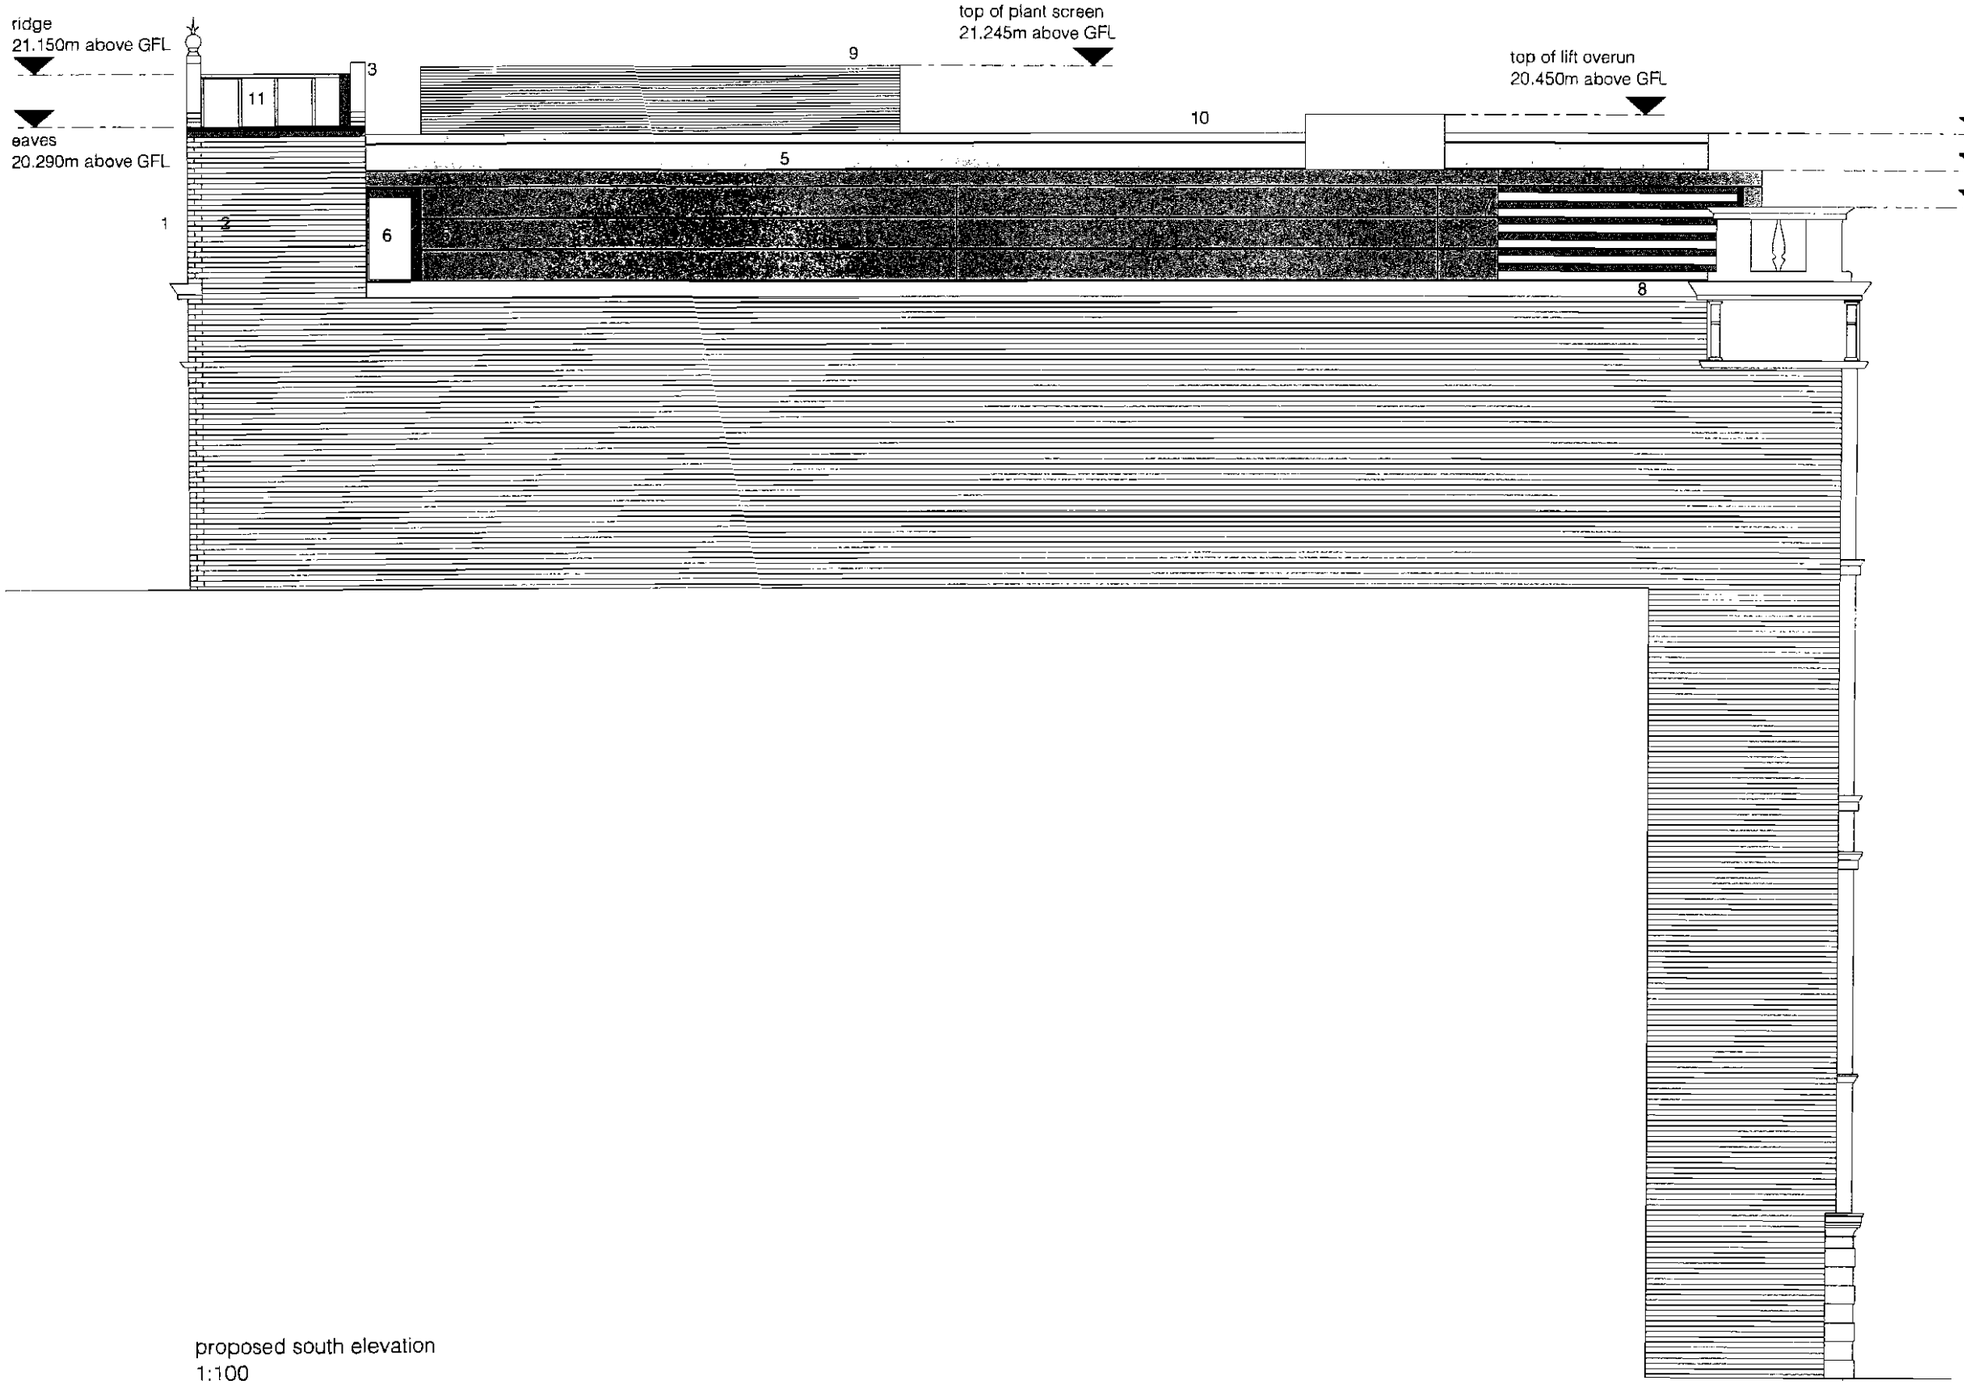

proposed south elevation
1:100

Key to materials

1. buff brick
2. red brick
3. beige stone
4. rooflight
5. pre - weathered quartz (mid grey) zinc cassettes
6. natural anodised aluminium picture framed, double glazed units
7. natural anodised aluminium louvre caps to glazing transoms
8. stone base to glazed box over stairs to match existing
9. natural anodised aluminium louvres to plant screen
10. single ply membrane to roof behind parapet
11. existing roof glazing refurbished

Montpelier House

62 - 66 Deansgate
Manchester


Proposed south elevation

Status
Planning

Scale	Drawn by	Date
1:100@A3	AG	Dec 07

Job number	Drawing number	Revision
0443	L(—)112	

hodder associates
Architects and Designers
113-115 Portland Street
Manchester
M1 6DW
T 0161 237 5566
F 0161 237 5030
E manch@hodderassociates.com
W www.hodderassociates.com

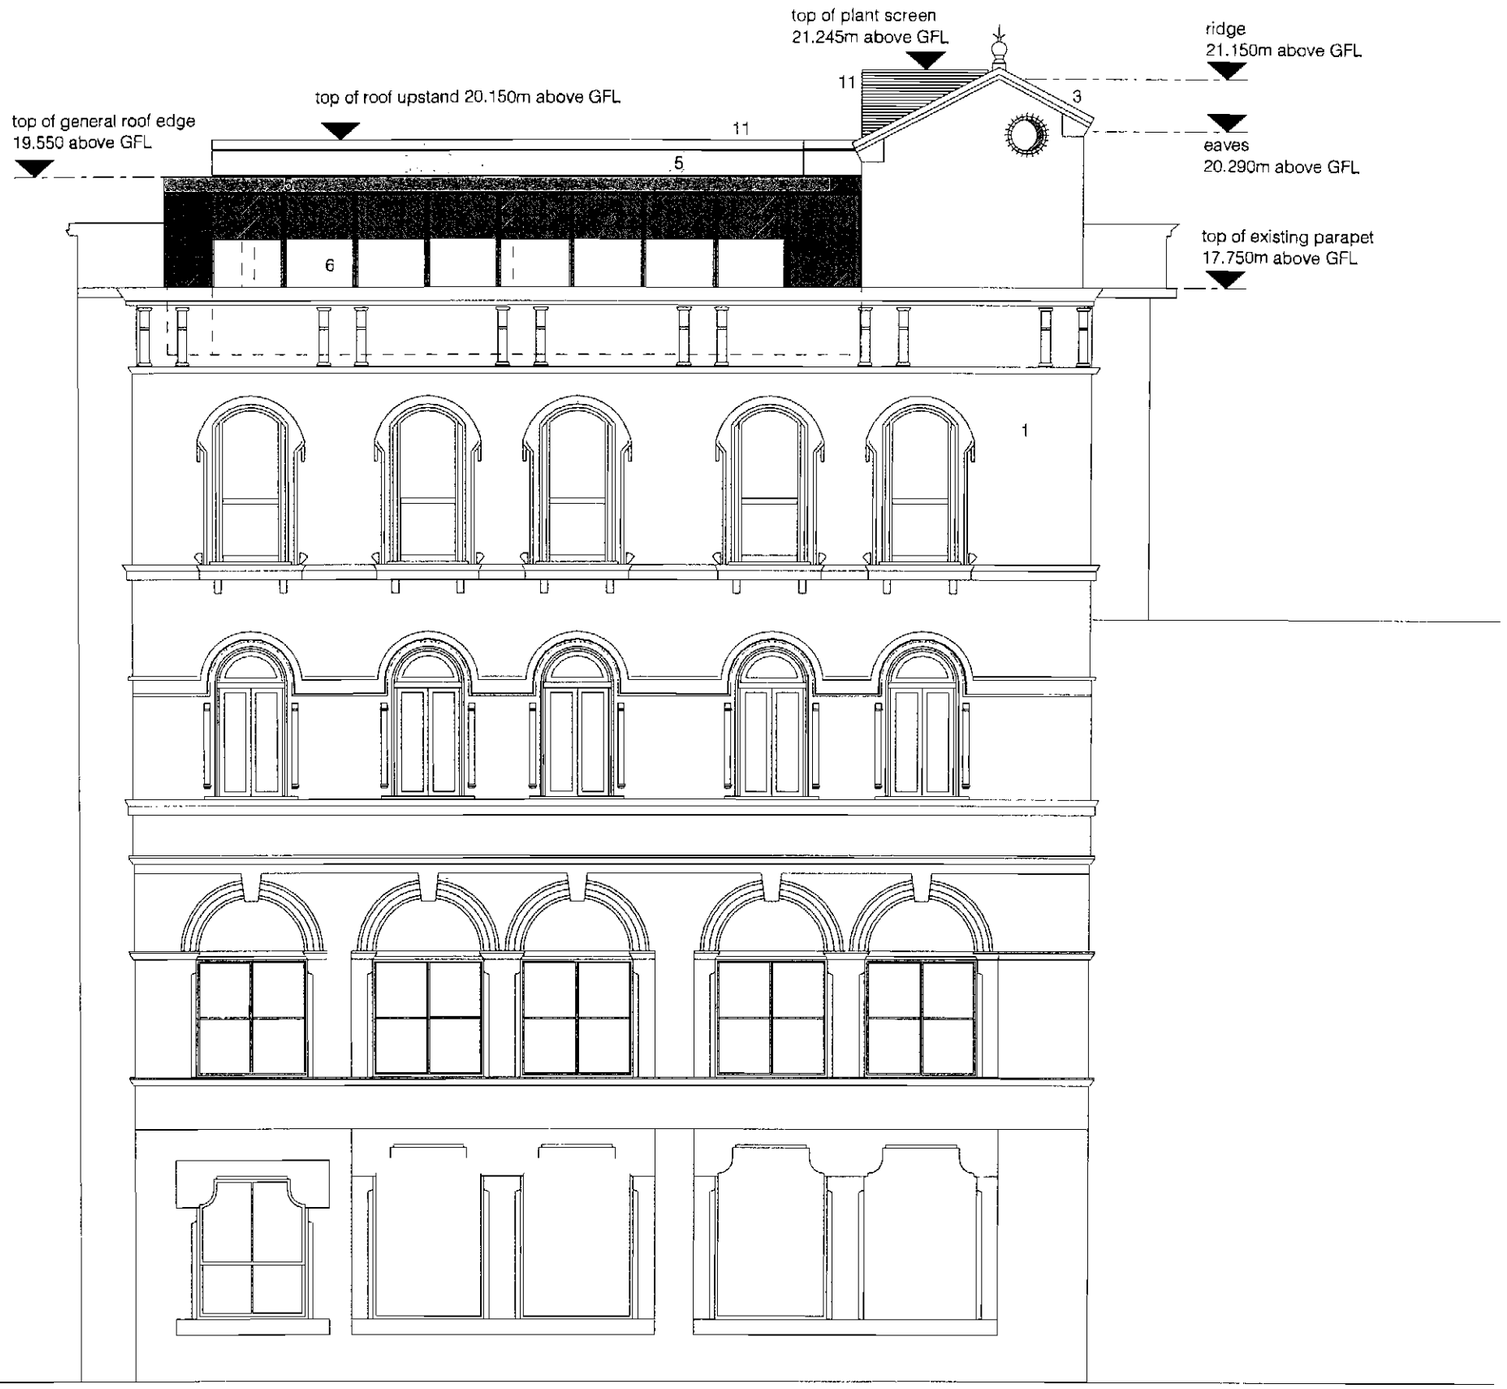

proposed west elevation
1:100

Key to materials

1. buff brick
2. red brick
3. beige stone
4. rooflight
5. pre - weathered quartz (mid grey) zinc cassettes
6. natural anodised aluminium picture framed, double glazed units
7. natural anodised aluminium louvre caps to glazing transoms
8. stone base to glazed box over stairs to match existing
9. natural anodised aluminium louvres to plant screen
10. single ply membrane to roof behind parapet
11. existing roof glazing refurbished

Montpelier House

62 - 66 Deansgate
Manchester

Proposed west elevation

Status


Planning

Scale	Drawn by	Date
1:100@A3	AG	Dec 07

Job number	Drawing number	Revision
0443	L(—)113	

hodder associates

Architects and Designers
113-115 Portland Street
Manchester
M1 6DW
T 0161 237 5565
F 0161 237 5030
E manch@hodderassociates.com
W www.hodderassociates.com

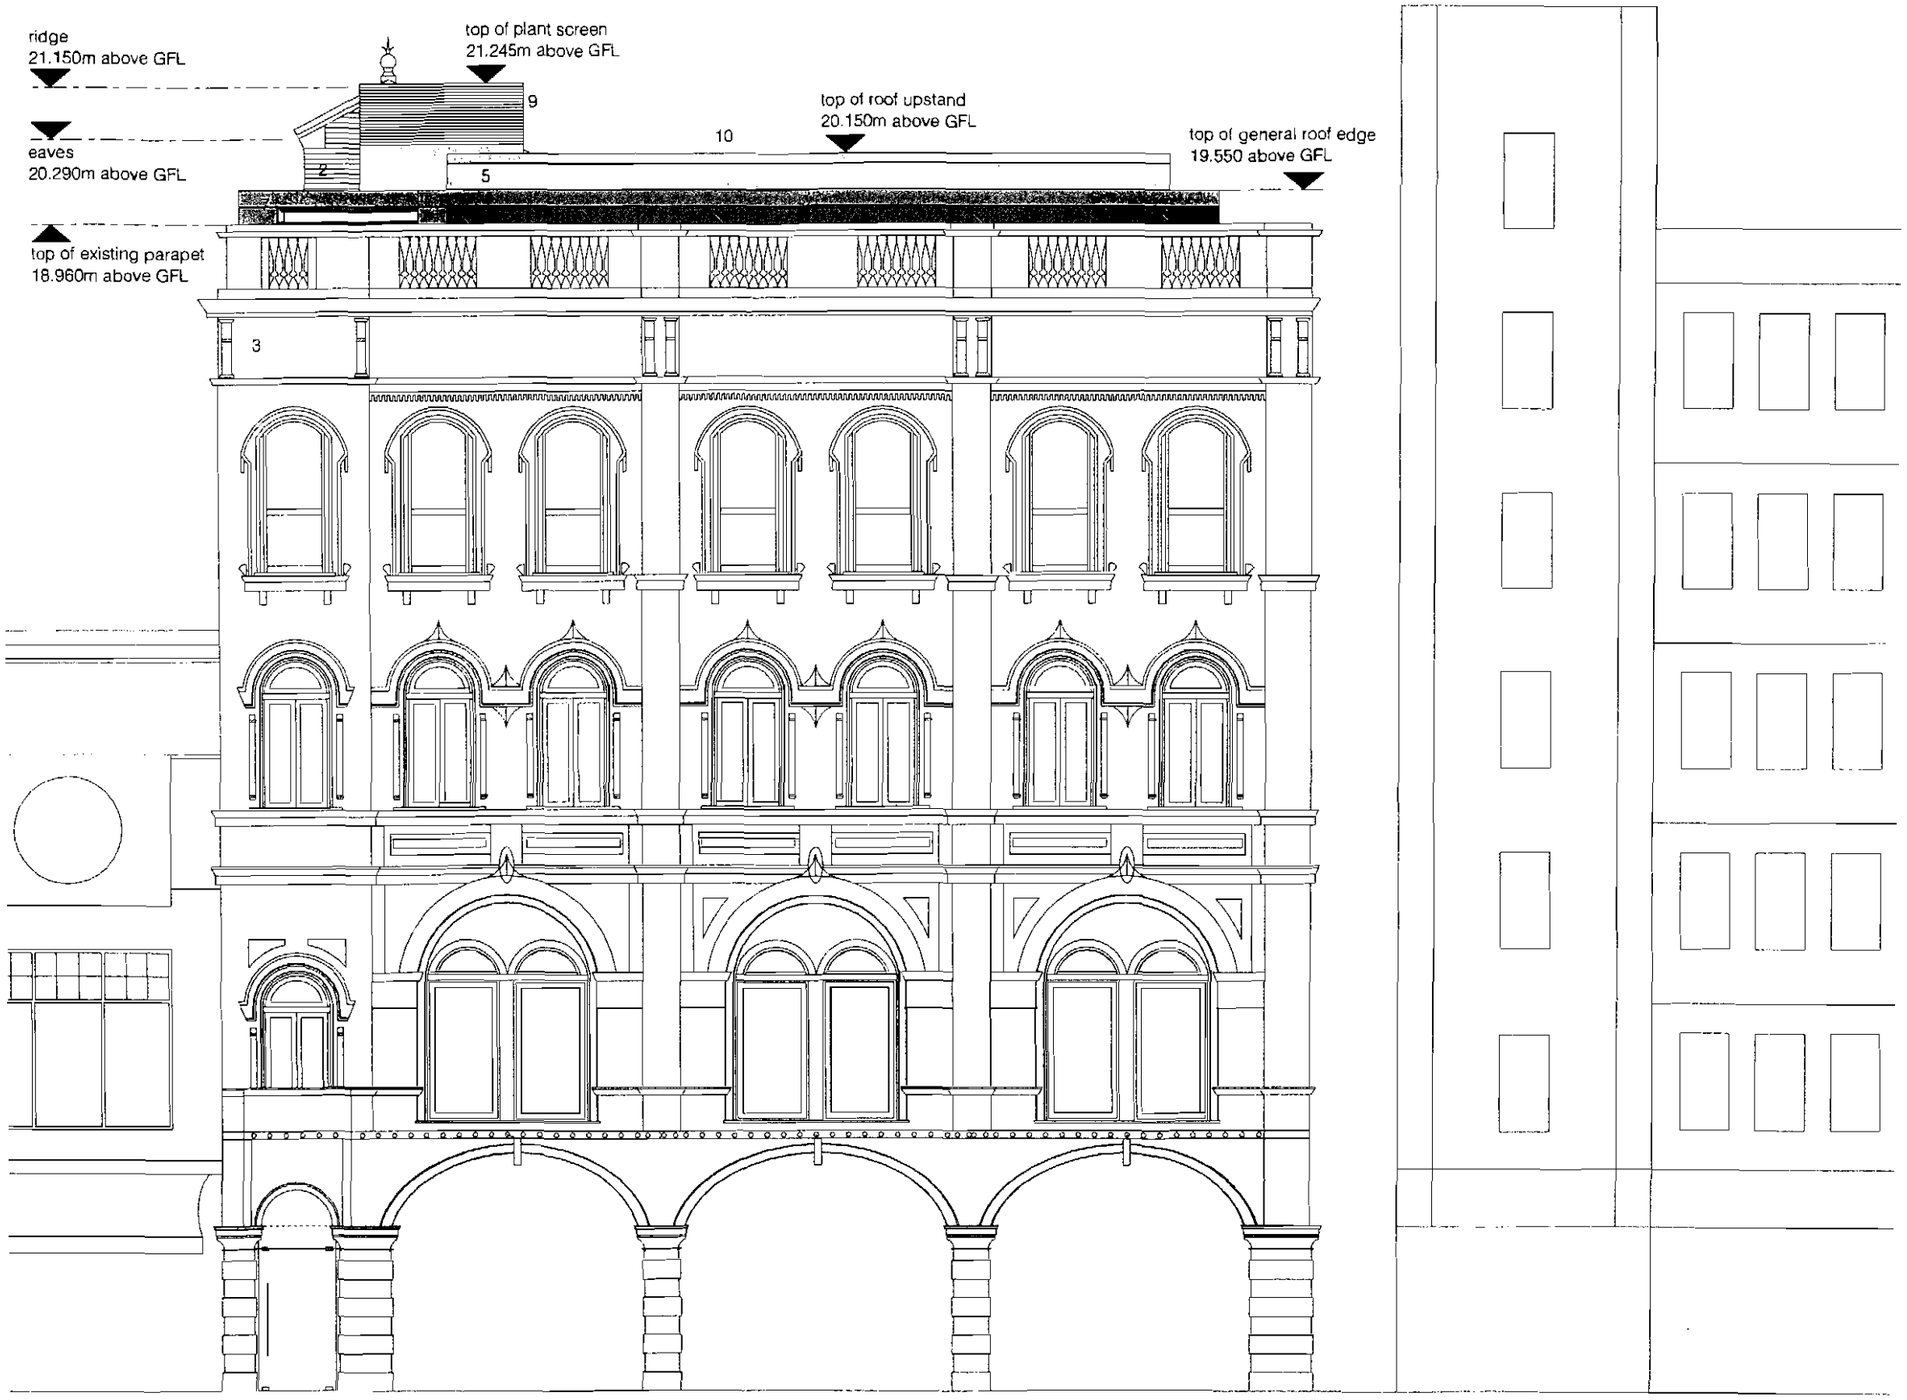

proposed east elevation
1:100

Key to materials

1. buff brick
2. red brick
3. beige stone
4. rooflight
5. pre - weathered quartz (mid grey) zinc cassettes
6. natural anodised aluminium picture framed, double glazed units
7. natural anodised aluminium louvre caps to glazing transoms
8 stone base to glazed box over stairs to match existing
9. natural anodised aluminium louvres to plant screen
10. single ply membrane to roof behind parapet
11 existing roof glazing refurbished

Montpelier House
62 - 66 Deansgate
Manchester

Proposed east elevation

Status
Planning

Scale	Drawn by	Date
1:100@A3	AG	Dec 07

Job number	Drawing number	Revision
0443	L(—)111	

hodder associates
Architects and Designers
113-115 Portland Street
Manchester
M1 6DW
T 0161 237 5555
F 0161 237 5330
E manch@hodderassociates.com
W www.hodderassociates.com