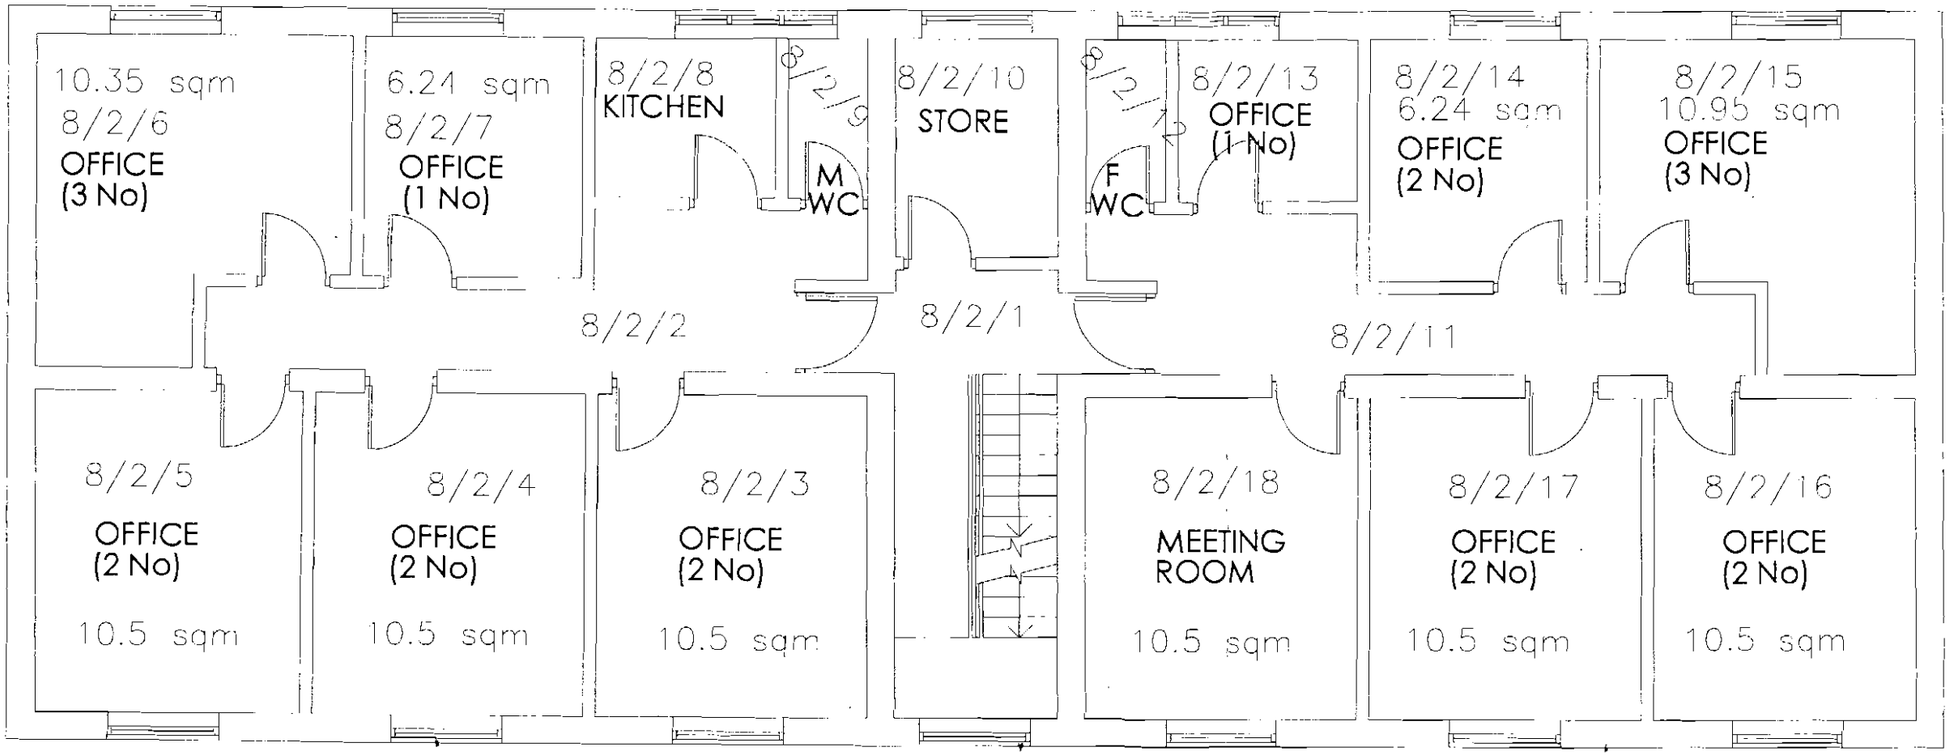


BLOCK A SECOND FLOOR
HUMAN RECOURSES

(X No) DENOTES NUMBER OF OCCUPANTS
IN EACH ROOM

NOTES:

PLANNING
RECD 25 APR 2008

REV: DATE: DETAILS:

Bertram Done & Partners
Consulting Civil and Structural Engineers

Paragon House
48 Seymour Grove
Manchester
M16 0LN
TEL : 0161 873 9380
FAX : 0161 873 7184
E-MAIL : mail@bertramdone.co.uk
IStructE

THIS DRAWING IS THE PROPERTY OF BERTRAM DONE & PARTNERS AND MUST NOT BE COPIED OR REPRODUCED EITHER IN WHOLE OR IN PART WITHOUT PRIOR WRITTEN PERMISSION

CHRISTIES HOSPITAL
NATIONAL HEALTH SERVICE
MANCHESTER

SCALE:	1:50	@ A2
DATE:	24.04.08	
DRAWN BY:	MM	
CHECKED BY:		

CONTRACT:
A BLOCK
CHANGE OF USE
FOR HUMAN RESOURCES

DRAWING:
PROPOSED OFFICE
LAYOUT FOR HUMAN
RESOURCES

JOB REF:	12065
DRAWING No:	03
REVISION:	