
This drawing must not be scaled. Discrepancies are to be reported to the Architect immediately.
All dimensions to be checked from site. All information to be subject to full site surveys.
This drawing or any portion of it may not be reproduced in any way without the consent of the Architect.

REV.	DETAILS	BY	DATE

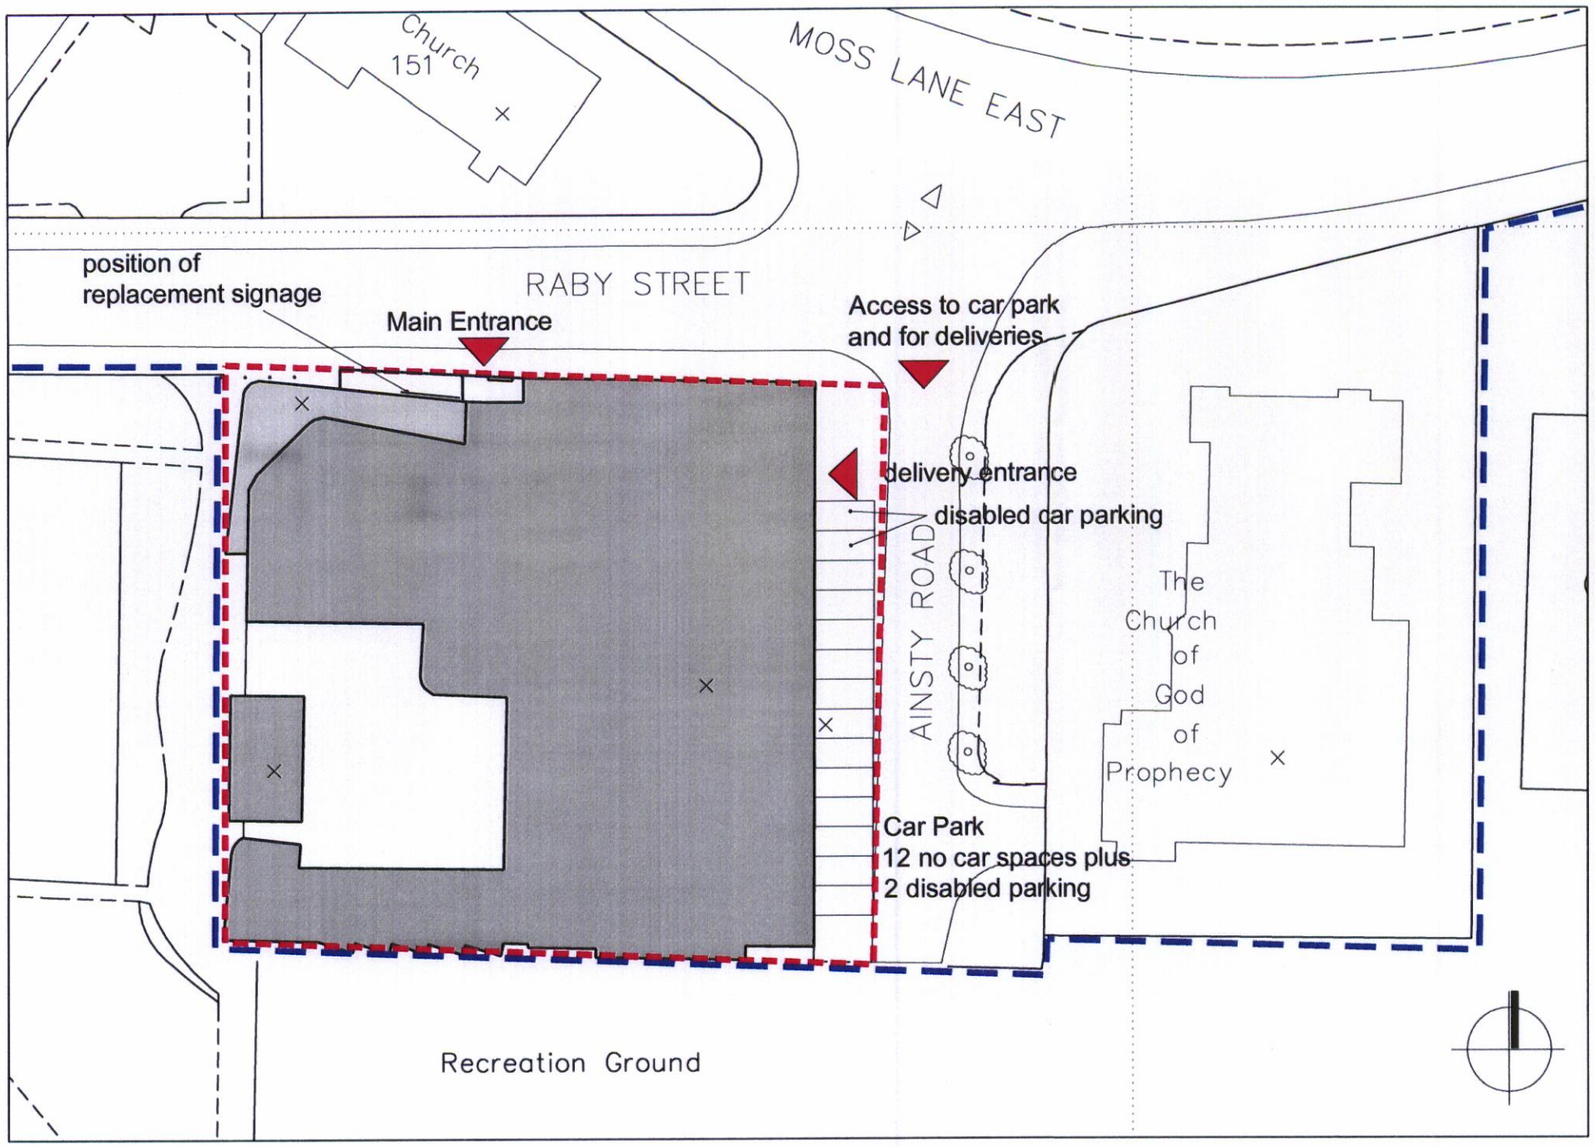

Site Plan

Line indicates boundary of proposed site

Line indicates boundary of land in applicant's ownership

PLANNING
ACK'D
REPLIED
REC'D - 8 SEP 2009
M | INIT. REC'D | DATE
M
M
FOR ACTION

walker simpson architects
33 Piccadilly Manchester M1 1LQ
Tel 0161 228 7406 Fax 0161 228 7046

PROJECT: Powerhouse Moss Side
TITLE: Site Plan
SCALE: 1:500@A3 DATE: 27.07.09
DRAWN: IT NUMBER: WSA.0233.P.01