Ordnance Survey®

OS Sitemap™

PLANNING
RECD
APPLIED
RECD 07 JUL 2008
INIT DATE RECD
VALIDATION

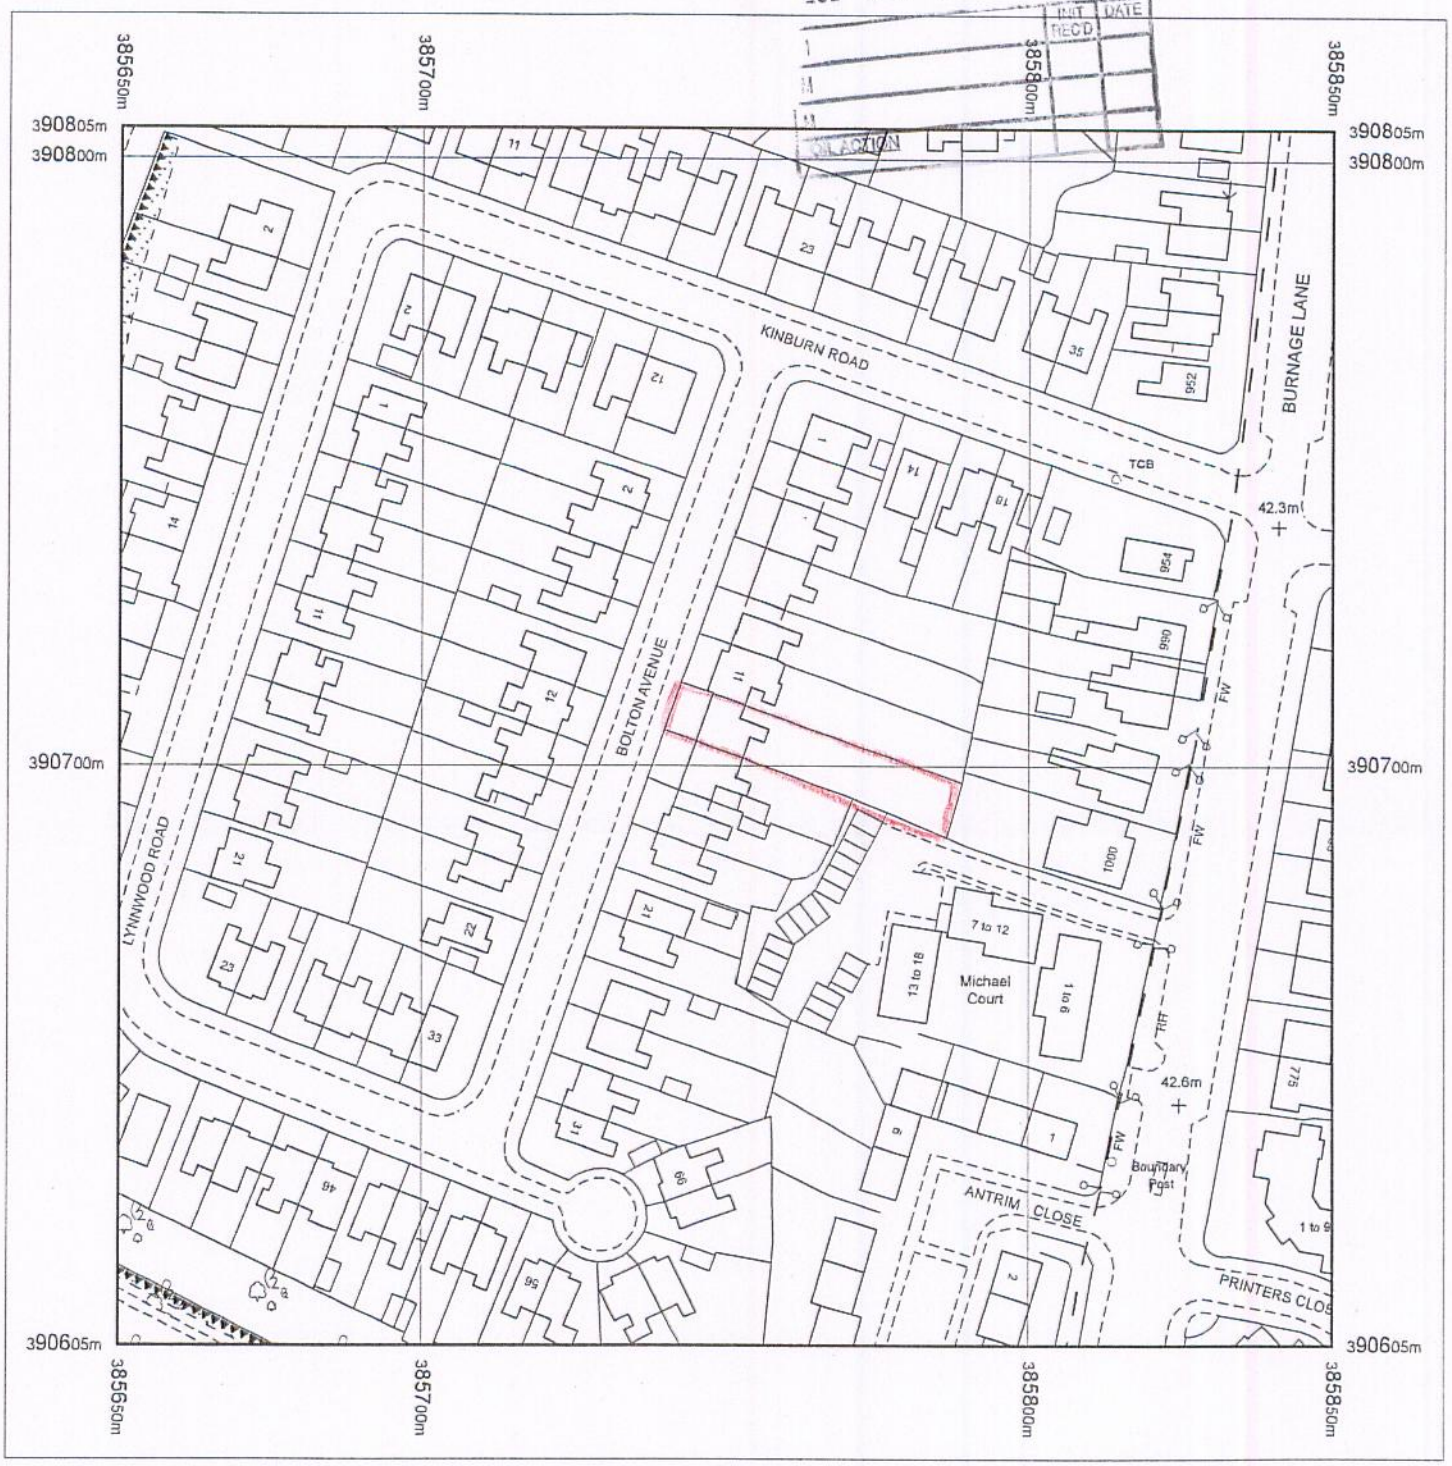

Produced 03.07.2008 from the Ordnance Survey National Geographic Database and incorporating surveyed revision available at this date. © Crown Copyright 2008.

Reproduction in whole or part is prohibited without the prior permission of Ordnance Survey.

Ordnance Survey and the OS Symbol are registered trademarks and OS Sitemap is a trademark of Ordnance Survey, the national mapping agency of Great Britain.

The representation of a road, track or path is no evidence of a right of way.

The representation of features as lines is no evidence of a property boundary.

Metres
0 20 40

Scale 1:1250

Supplied by: **Stanfords**
Serial number: 02382400
Centre coordinates: 385750.13 390705.13

Further information can be found on the OS Sitemap Information leaflet or the Ordnance Survey web site: www.ordnancesurvey.co.uk

Mr & Mrs Harty
13 Bolton Avenue
Didsbury
Manchester M19 1RP
Site location plan
Scale 1-1250