
© Copyright: All rights reserved. This drawing must not be reproduced without permission.
Do not scale from this drawing. All dimension are in millimetres unless otherwise stated.
Any discrepancies should be reported to the Architect.

Ground Floor Layout Plan

1:200 @ A1

N

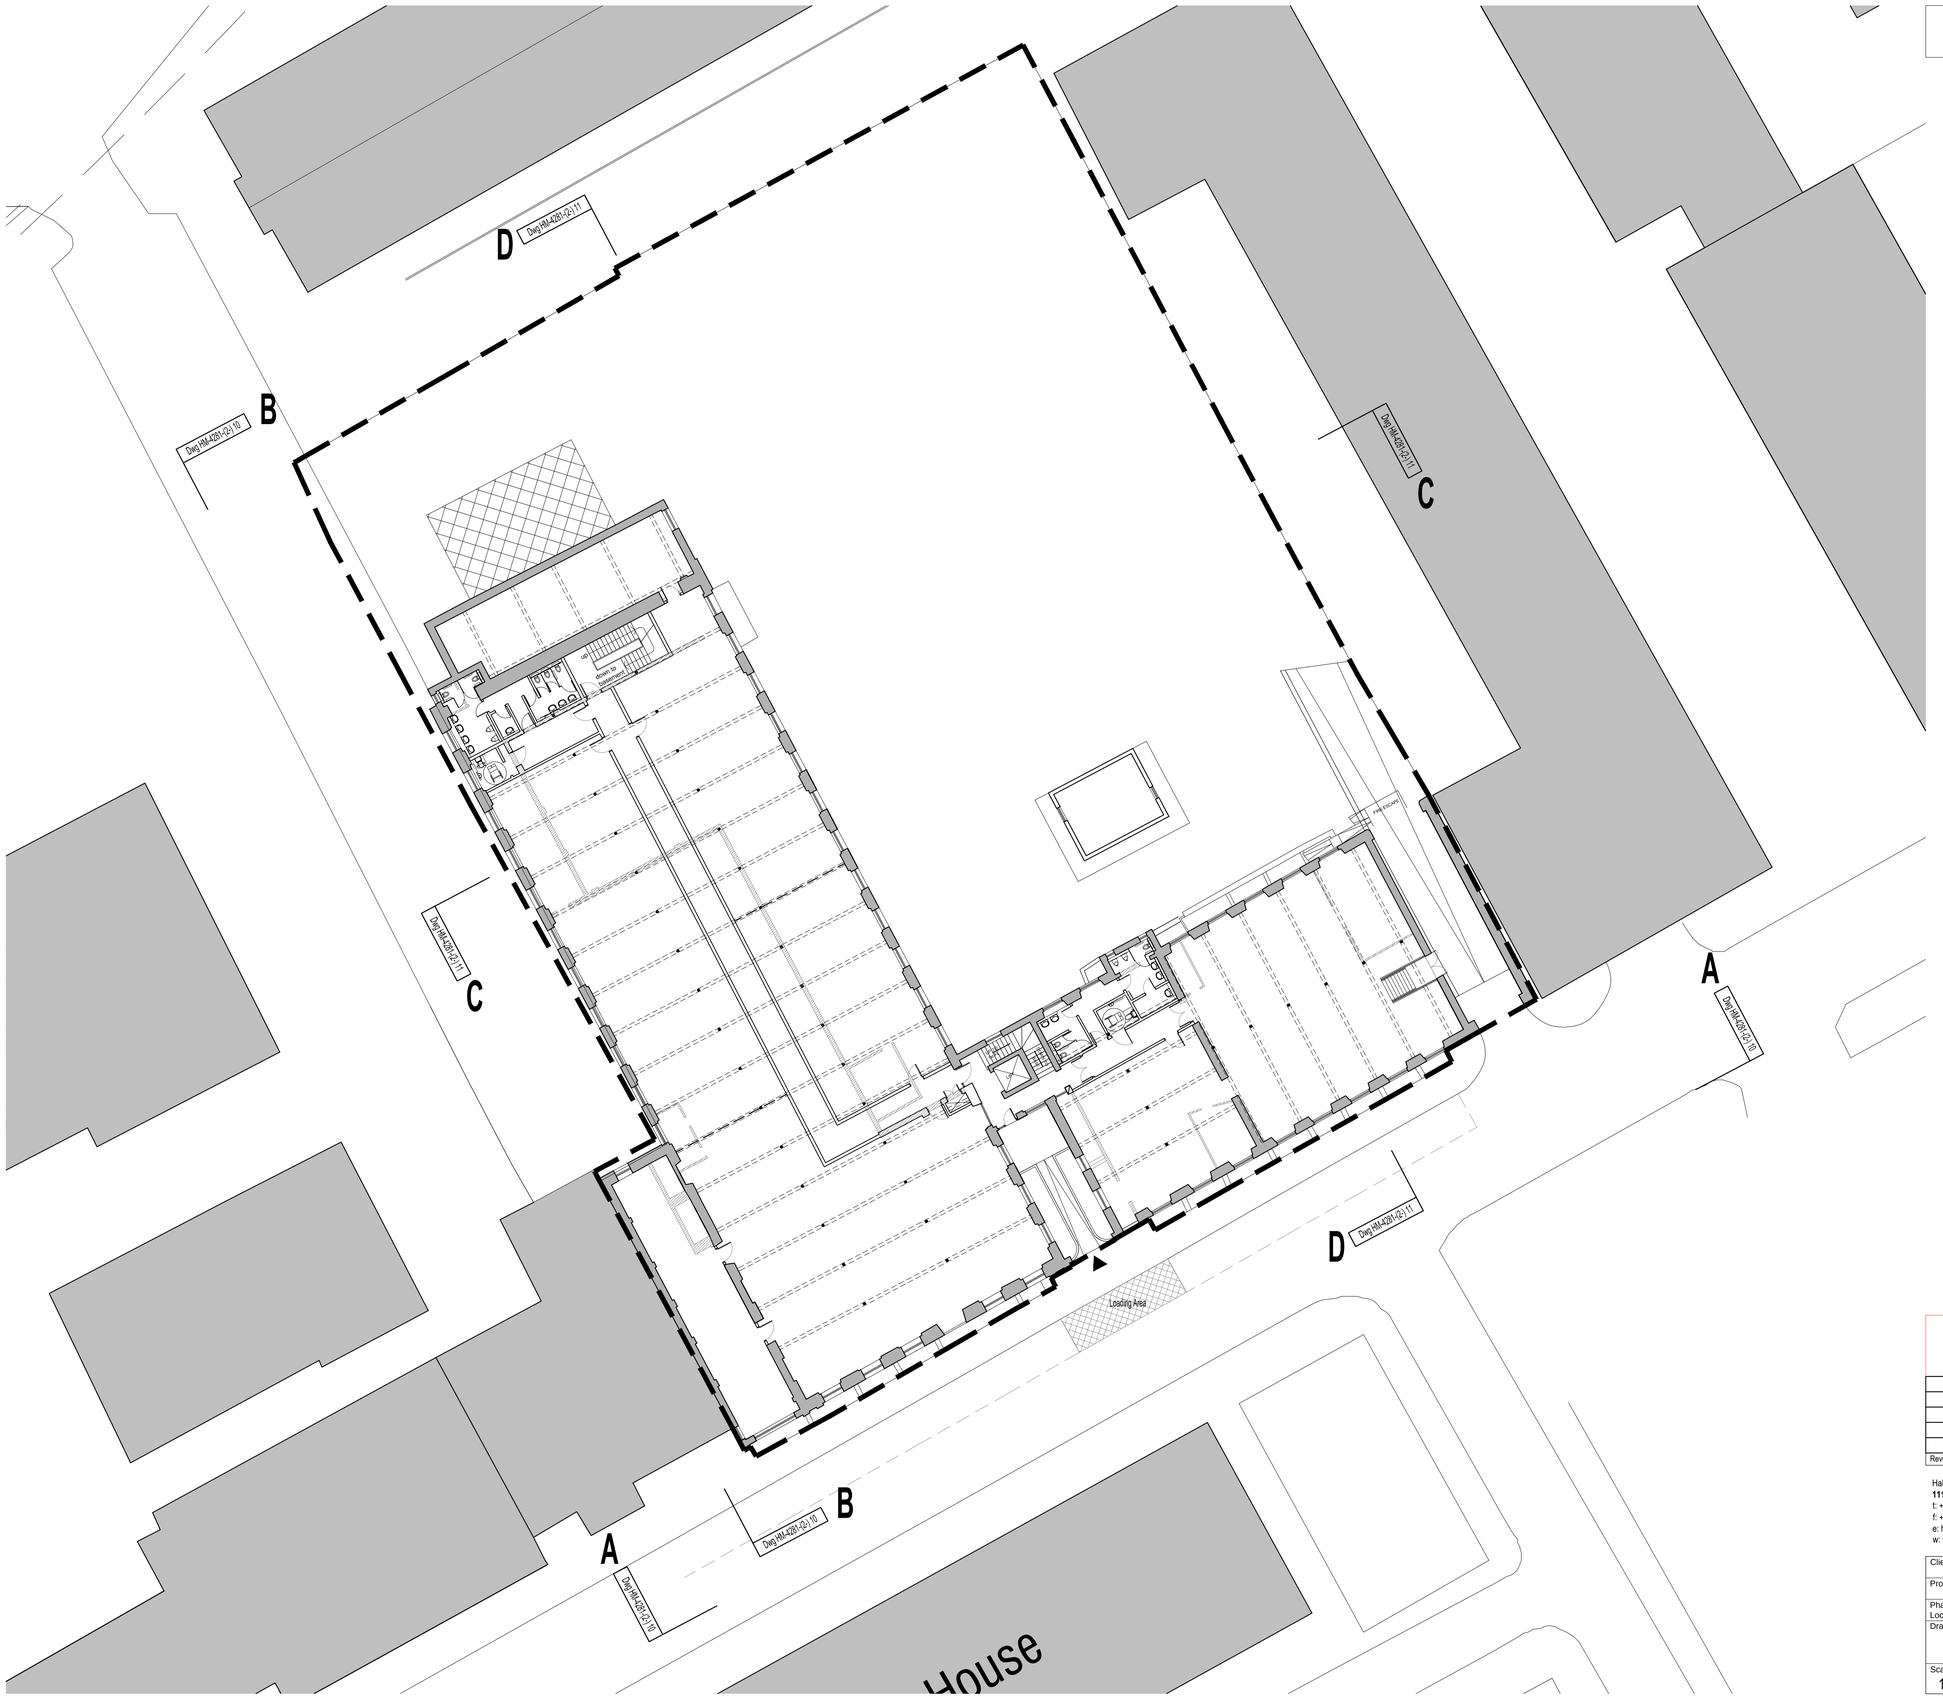

PRELIMINARY

Revision	Description	Date	Drawn	Checked
A	Section location references added and drawing amended.	13.10.2011	JAK	APD
-	First Issue. Issued for Comment/Approval.	23.09.2011	JAK	APD
	PLANNING STAGE			

Halliday Meecham Architects Limited
111 Piccadilly, Manchester M1 2HY
t: +44 (0)161 661 5566
f: +44 (0)161 661 5567
e: hma@hallidaymeecham.com
w: www.hallidaymeecham.com

architecture
interior design
space planning
urban planning
project management
planning supervisors

Halliday Meecham

Client:	Daniel Jabreel
Project:	Talbot Mill, Ellesmere Street
Phase / Location:	Castlefield, Manchester
Drawing:	Proposed Ground Floor Plan Layout Plan

Scale @ A1	Scale @ A3	Date:	Drawn:	Checked:	Job No.	Drawing No.	Revision
1:200	1:400	18.08.11	JAK	APD	4281	(2-) 02	A