PLANNING AND
BUILDING CONTROL
08 FEB 2013

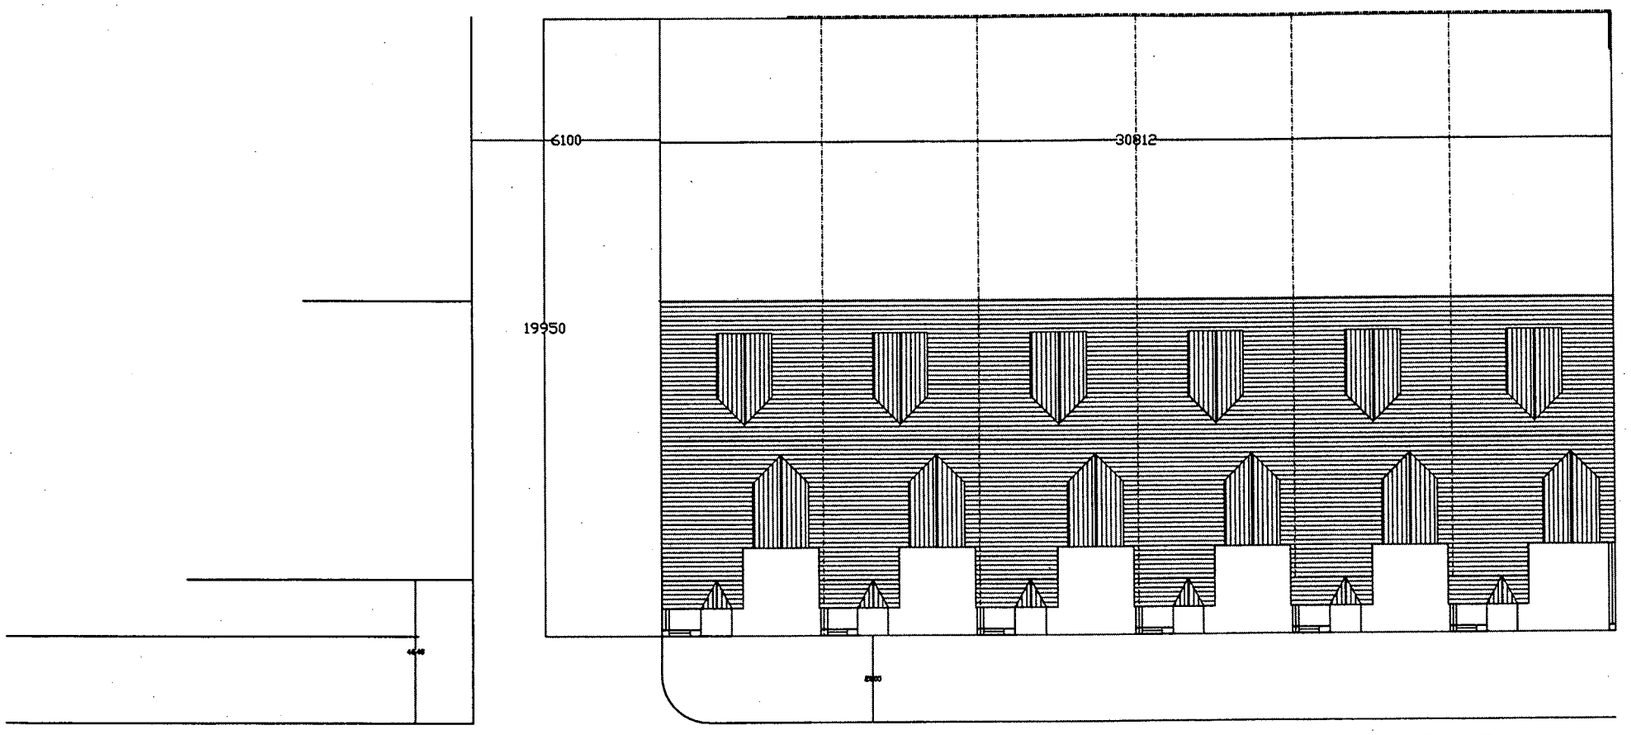

PROPOSED SITE AND ROOF PLAN

PROPOSED NEW TERRACED
HOUSES (6-NO) ON
LAND ON REGENT STREET,
NEWTON HEATH, MANCHESTER
FOR
SPLASH PROPERTIES LTD.

SCALE:-1.200 DATE:- APRIL '11

les foey
BUILDING
DESIGN CONSULTANTS

8,GLASSON WALK,
CHADDERTON,
OLDHAM,OL9 9DR
TEL&FAX: 0161-633-5057

SITE PLAN

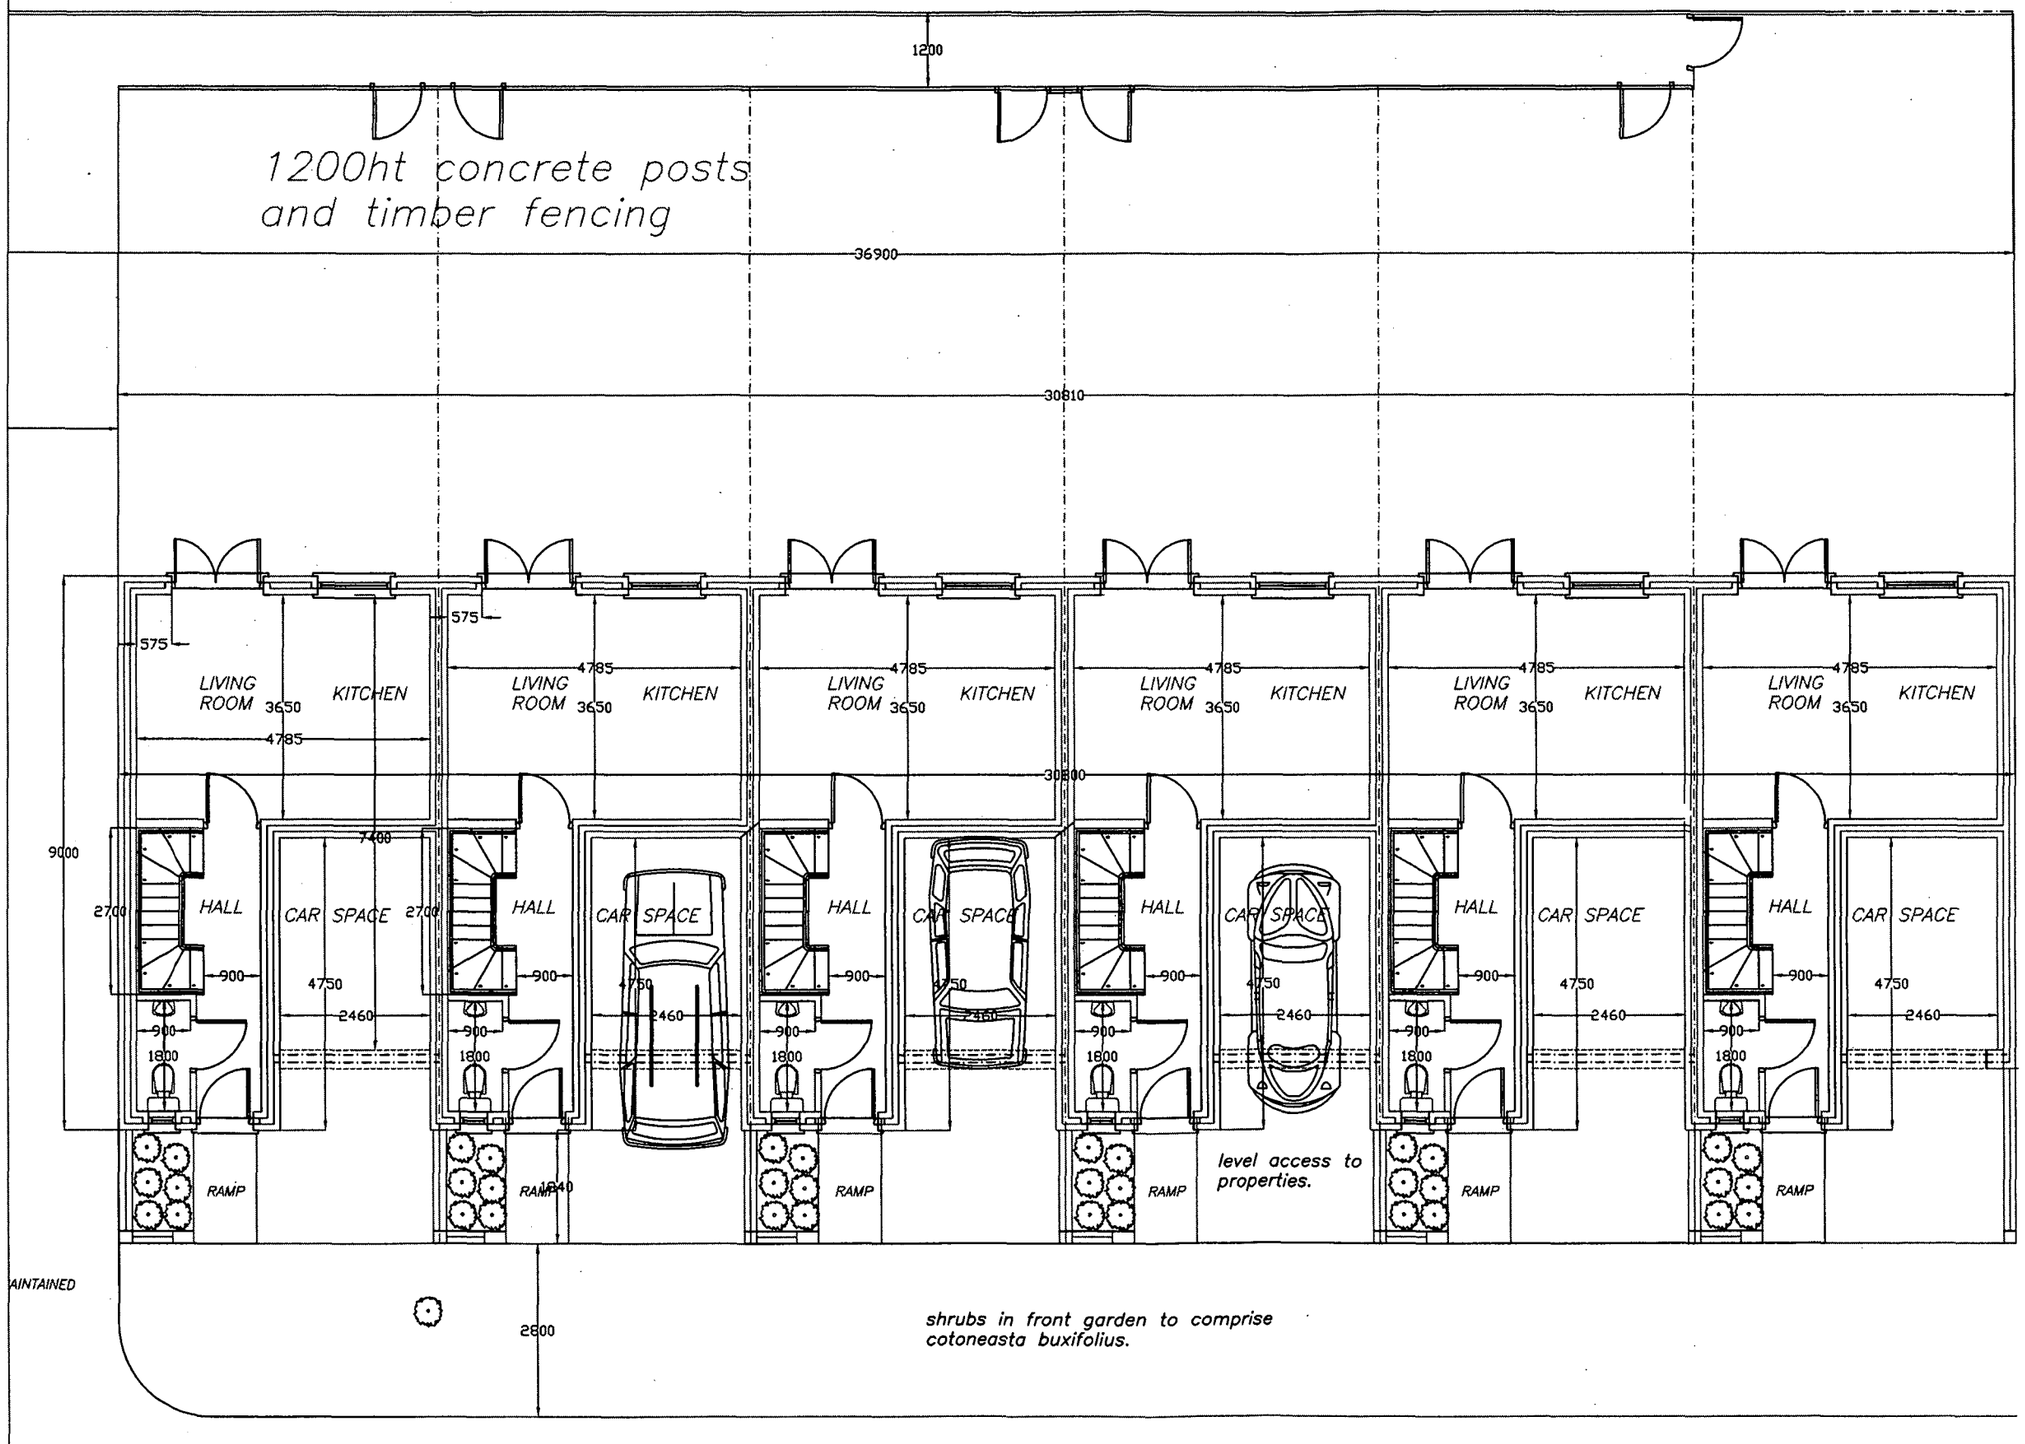

PLANNING AND BUILDING CONTROL
08 FEB 2013

FACING BRICK & ROOF TILES TO LA APPROVAL.

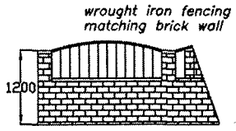

TYPICAL FRONT BOUNDARY WALL DETAIL.

PROPOSED NEW TERRACED HOUSES (6-NO) ON LAND ON REGENT STREET, NEWTON HEATH, MANCHESTER FOR SPLASH PROPERTIES LTD.

SCALE:-1.100 DATE:- DEC'11

les foey
BUILDING DESIGN CONSULTANTS
8, GLASSON WALK,
CHADDERTON,
OLDHAM, OL9 9DR
TEL&FAX: 0161-633-5057

PROPOSED GROUND FLOOR PLAN

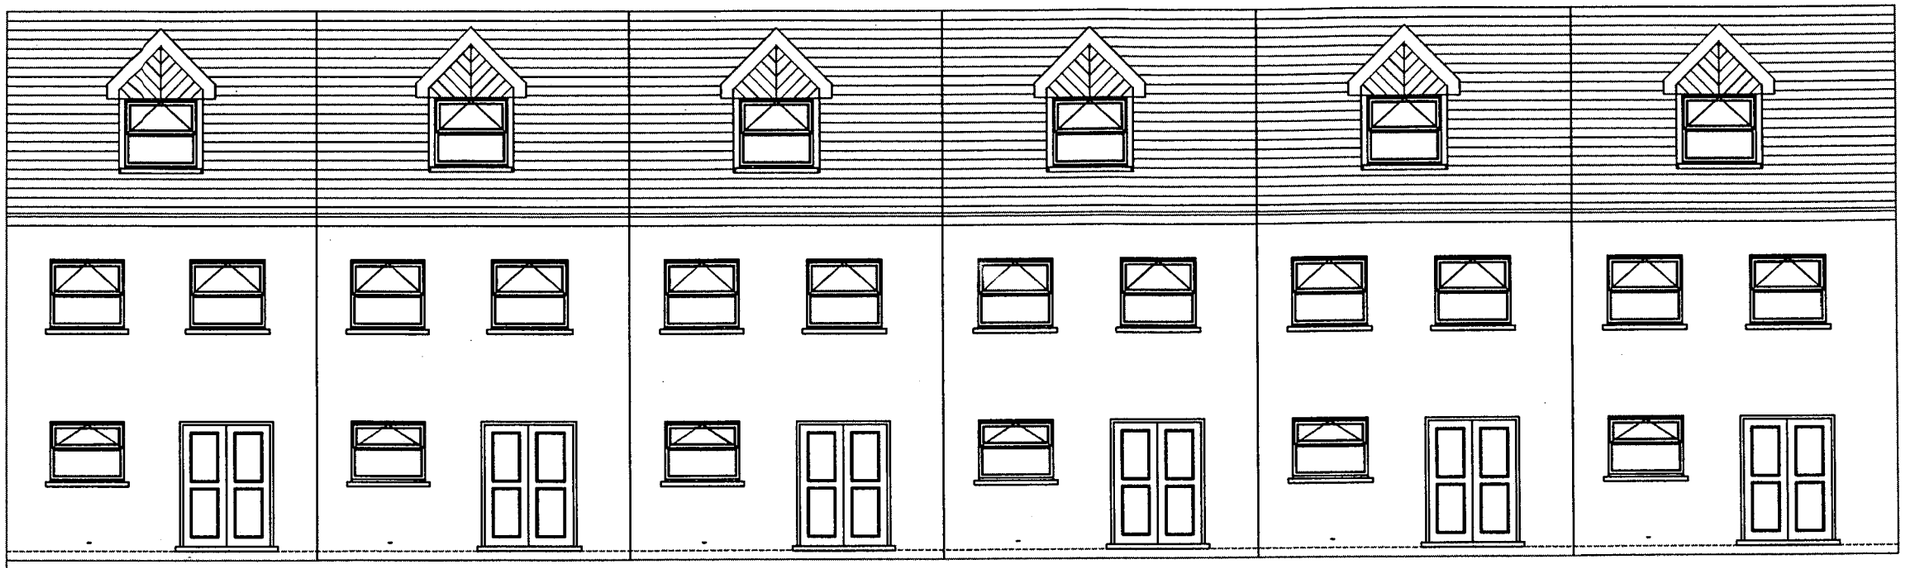

PLANNING AND
BUILDING CONTROL
08 FEB 2013

PROPOSED REAR ELEVATION

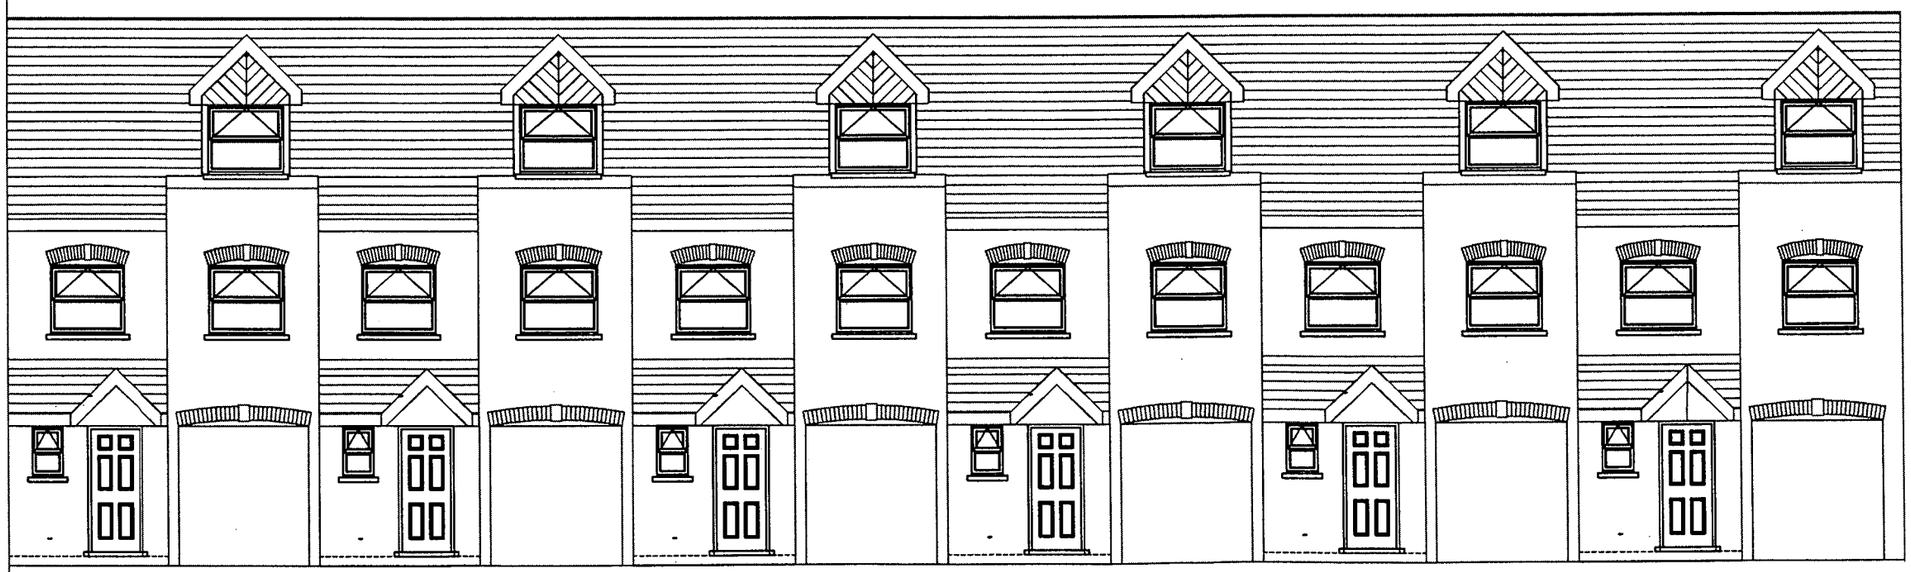

PROPOSED FRONT ELEVATION

SITE PLAN

PROPOSED NEW TERRACED
HOUSES (6–NO) ON
LAND ON REGENT STREET,
NEWTON HEATH,MANCHESTER
FOR
SPLASH PROPERTIES LTD.

SCALE:–1.100 DATE:– DEC'11

les foey
BUILDING
DESIGN CONSULTANTS

8,GLASSON WALK,
CHADDERTON,
OLDHAM,OL9 9DR
TEL&FAX: 0161–633–5057

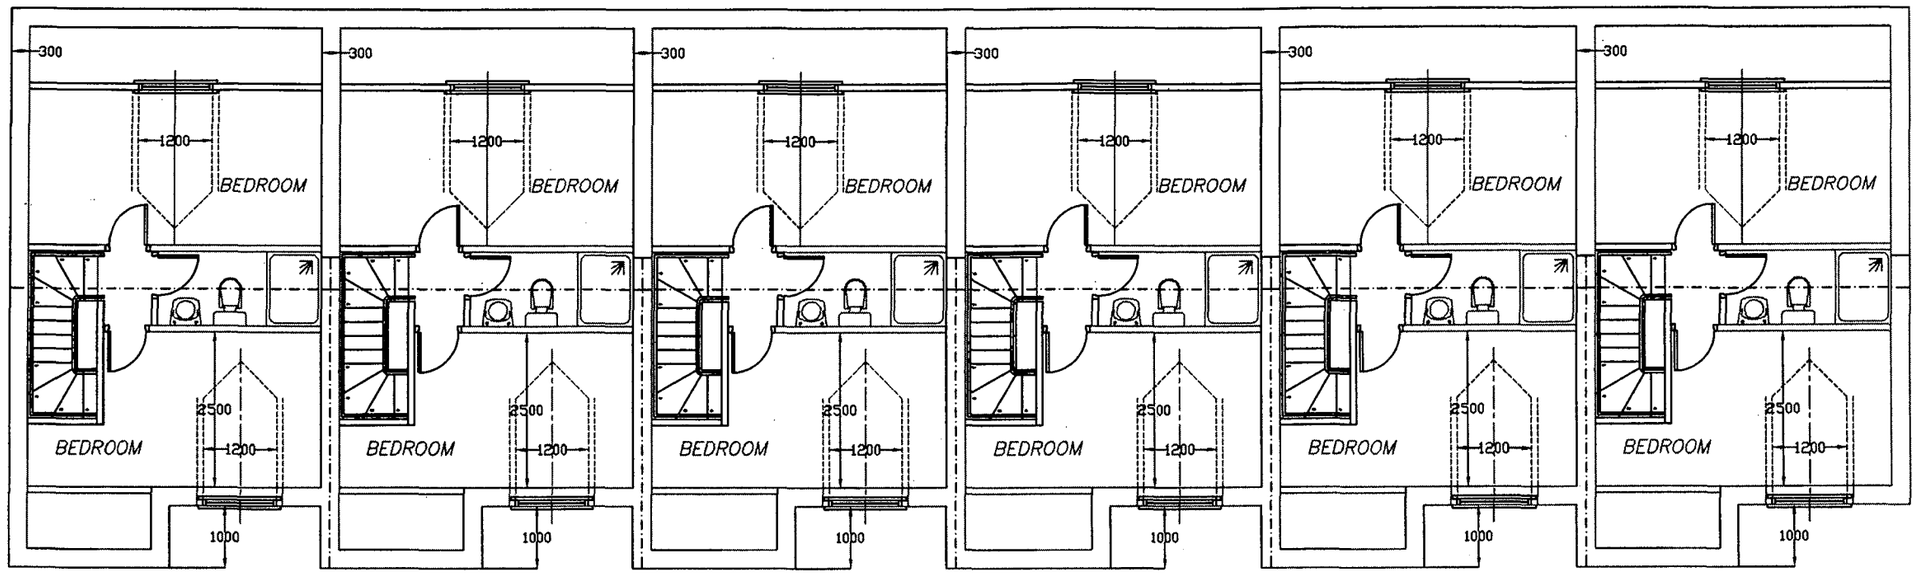

PROPOSED SECOND FLOOR PLAN

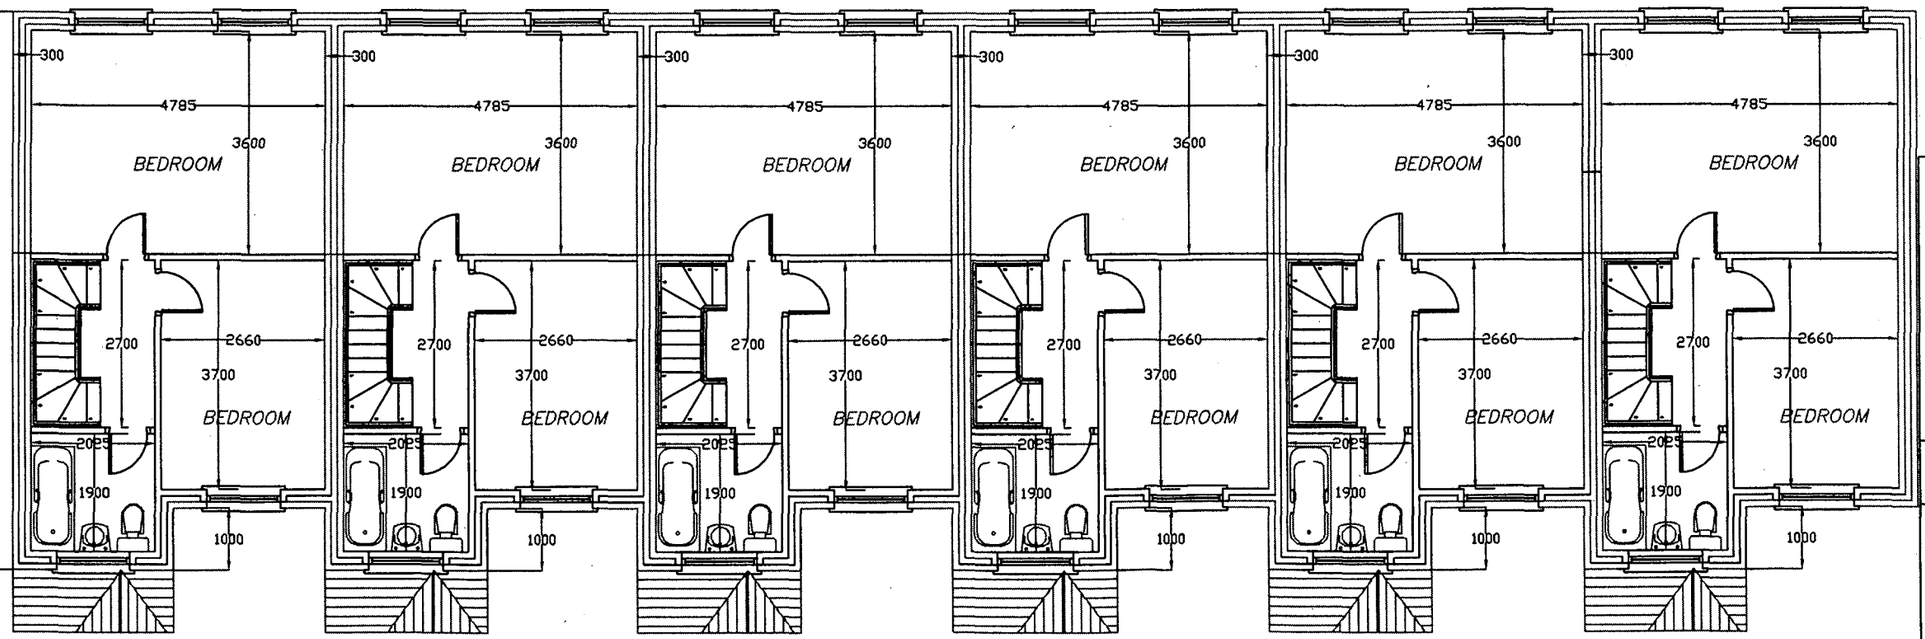

PROPOSED FIRST FLOOR PLAN

PLANNING AND BUILDING CONTROL
08 FEB 2013

PROPOSED NEW TERRACED HOUSES (6-NO) ON LAND ON REGENT STREET, NEWTON HEATH, MANCHESTER FOR SPLASH PROPERTIES LTD.

SCALE:-1.100 DATE:- DEC'11

les foey
BUILDING DESIGN CONSULTANTS

8, GLASSON WALK,
CHADDERTON,
OLDHAM, OL9 9DR
TEL&FAX: 0161-633-5057

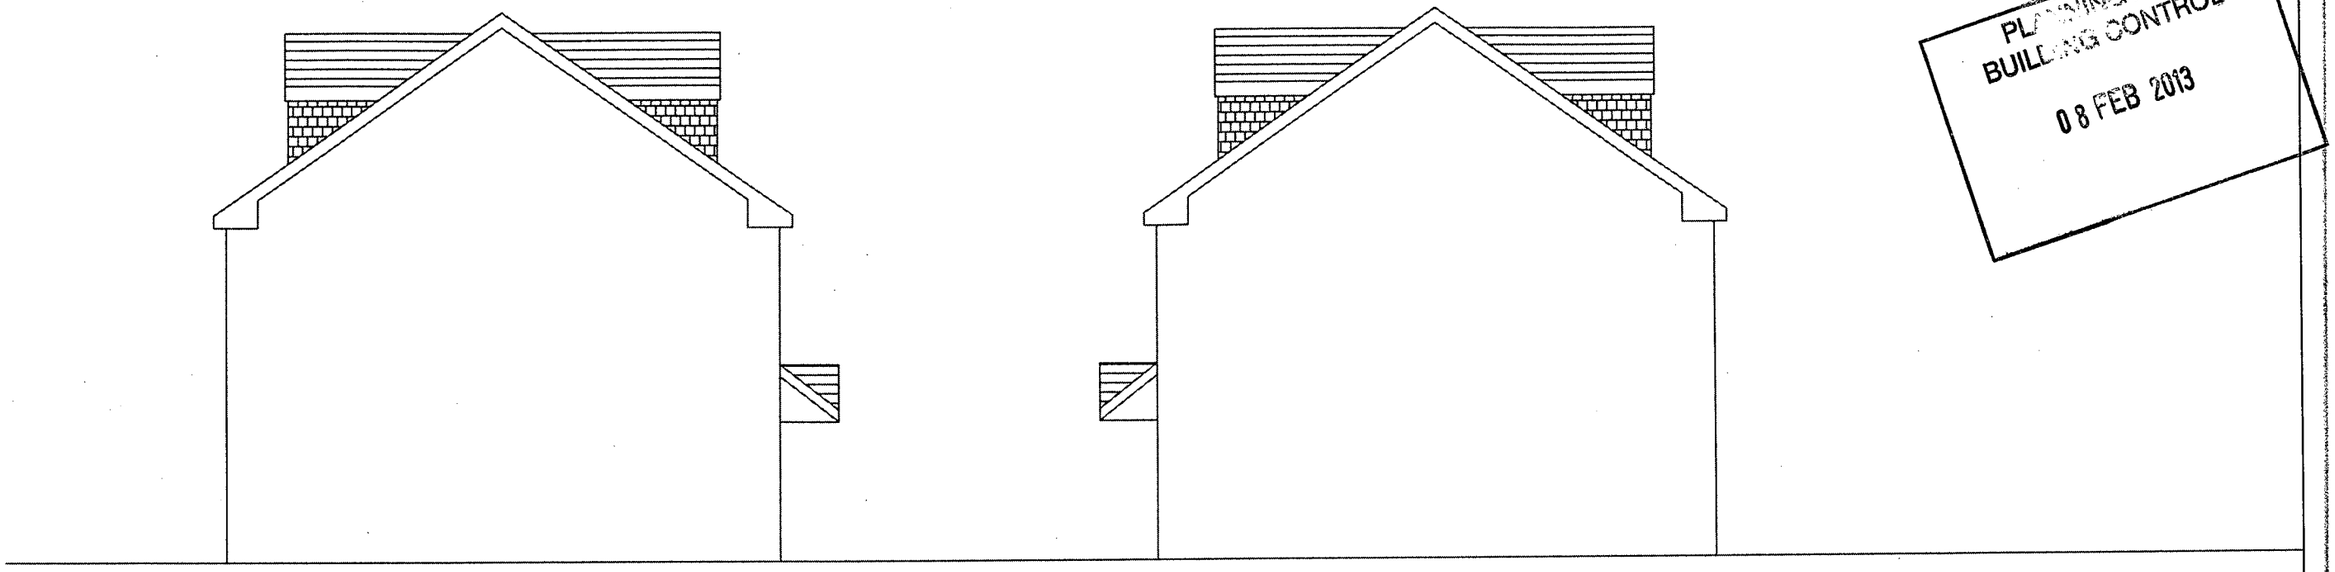

PLANNING AND
BUILDING CONTROL
08 FEB 2013

PROPOSED SIDE ELEVATIONS

PROPOSED NEW TERRACED
HOUSES (6-NO) ON
LAND ON REGENT STREET,
NEWTON HEATH, MANCHESTER
FOR
SPLASH PROPERTIES LTD.

SCALE:-1.100 DATE:- DEC'11

lesfoey
BUILDING
DESIGN CONSULTANTS

8,GLASSON WALK,
CHADDERTON,
OLDHAM,OL9 9DR
TEL&FAX: 0161-633-5057

SITE PLAN