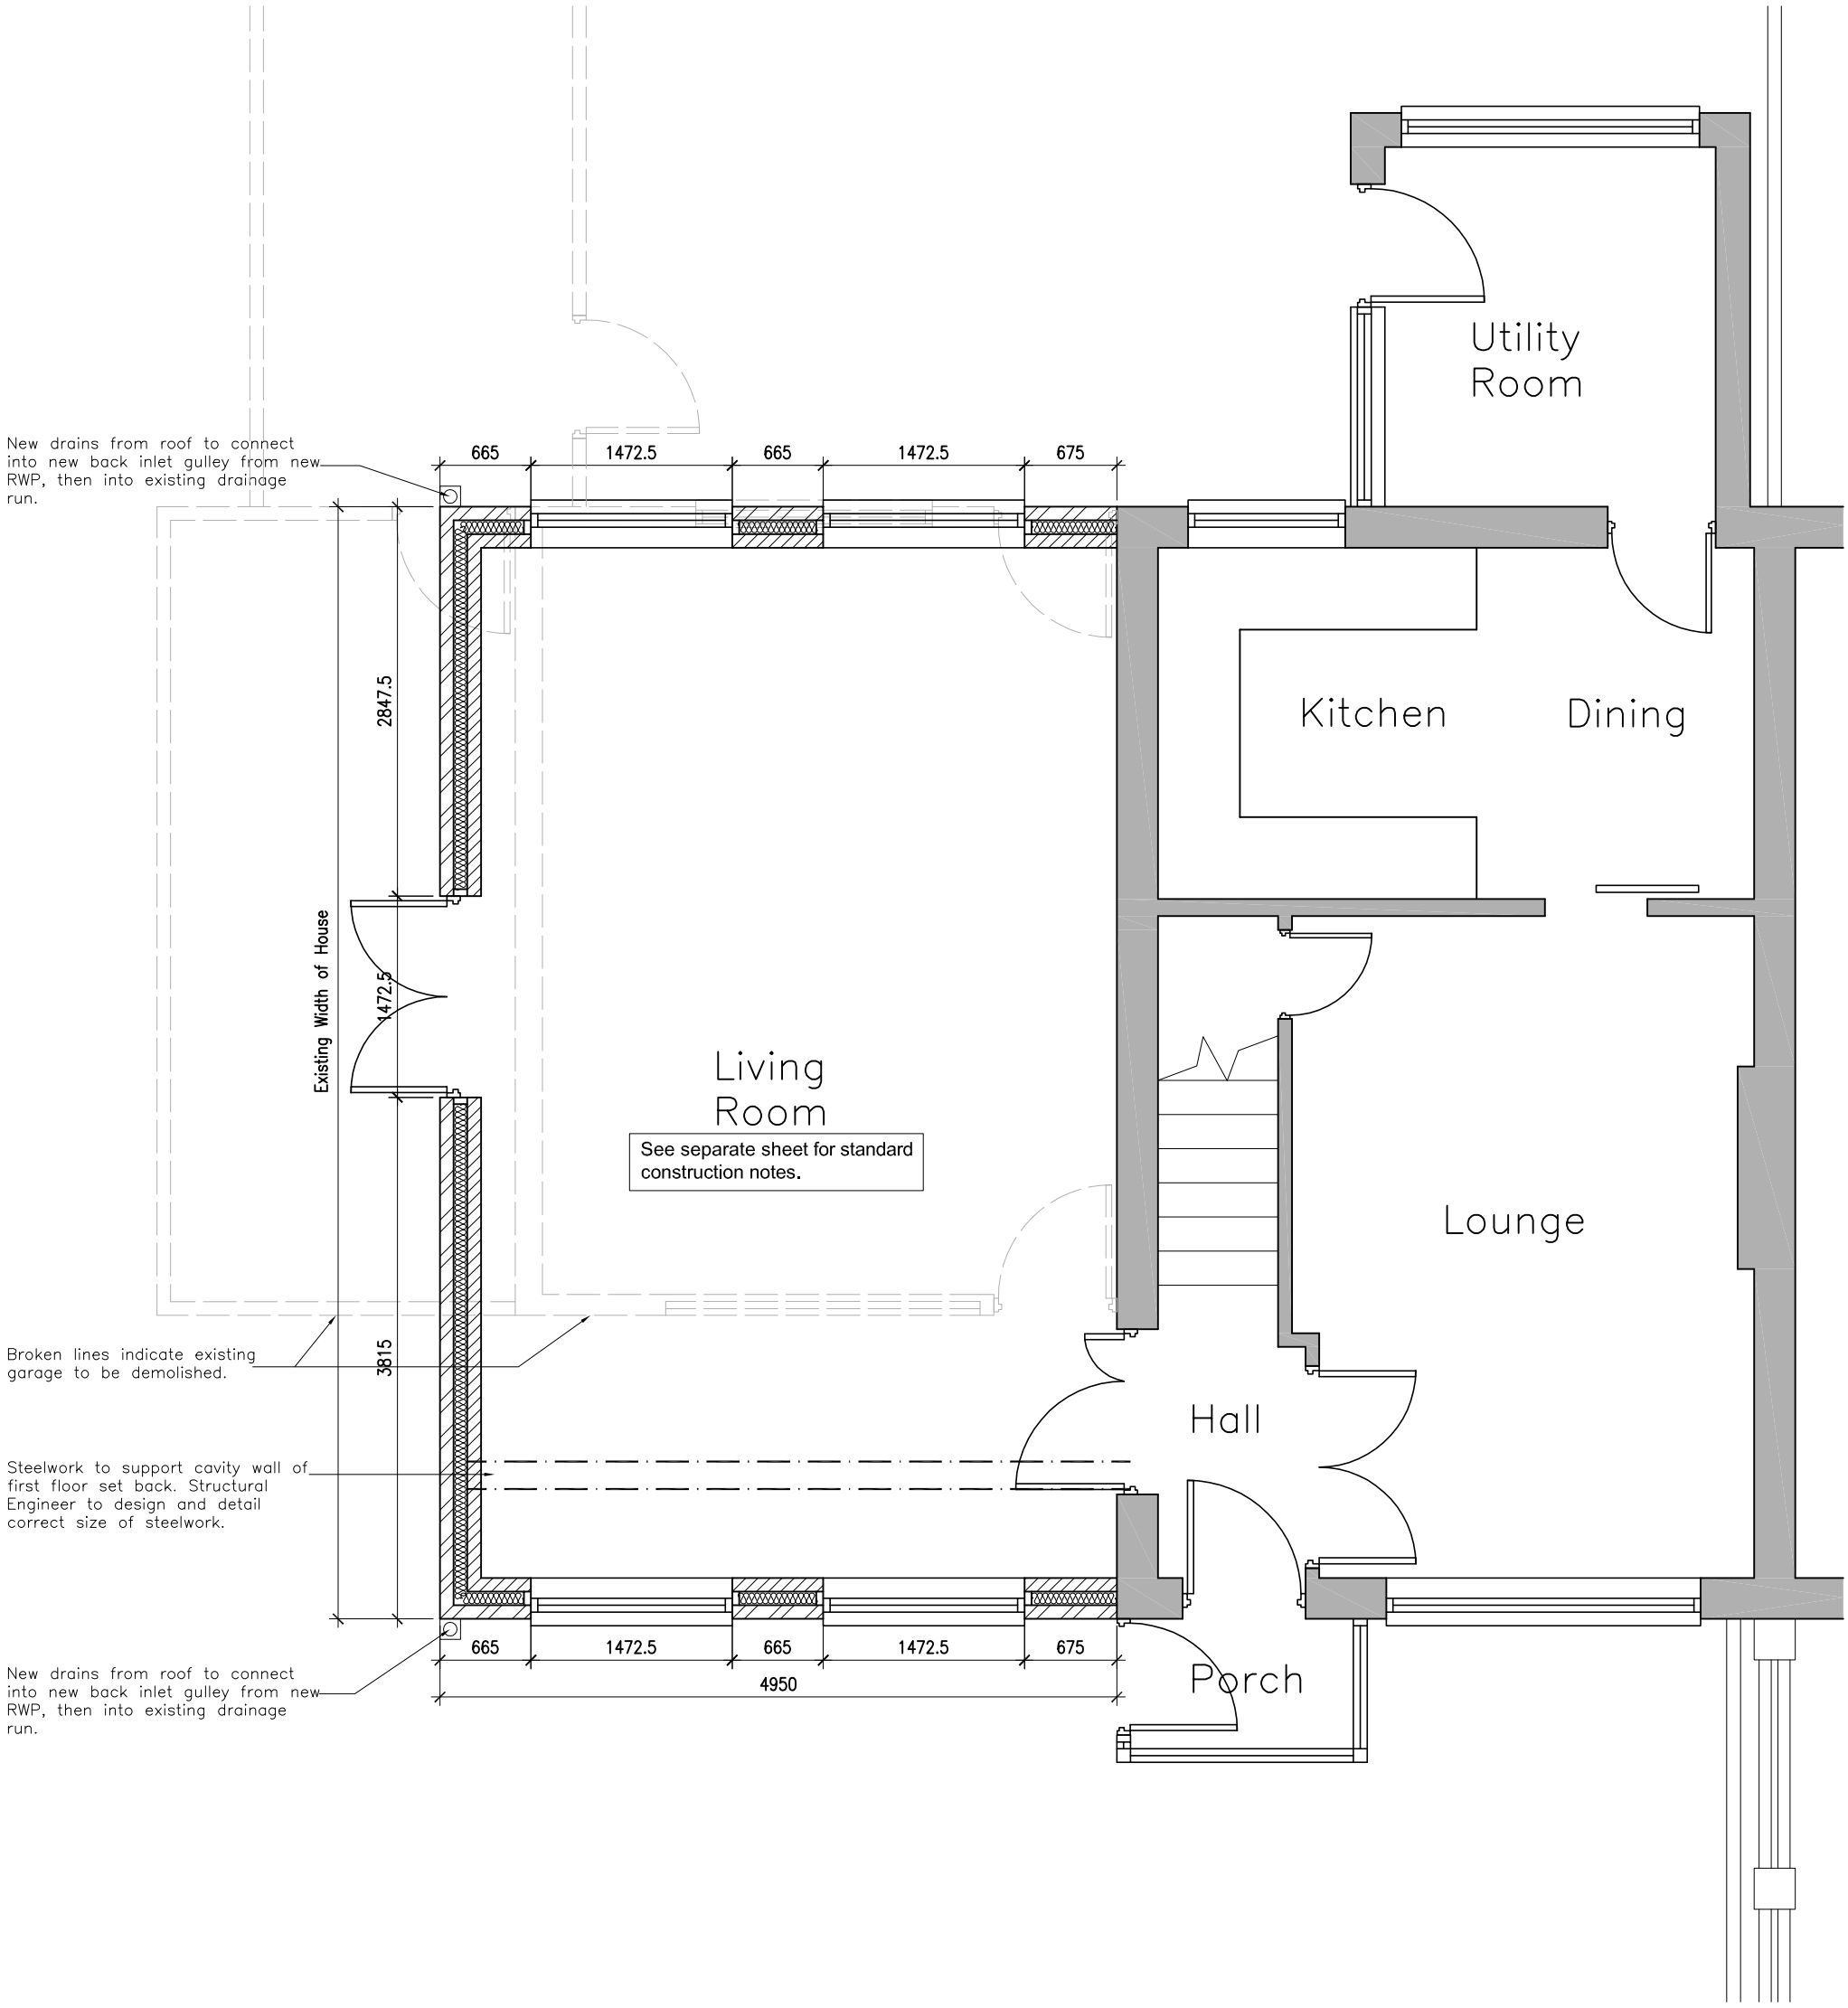


Proposed Ground Floor Plan

Extension to 22 Gullane Close

Moston

Manchester

SCALE - 1:50 @ A3

A-07