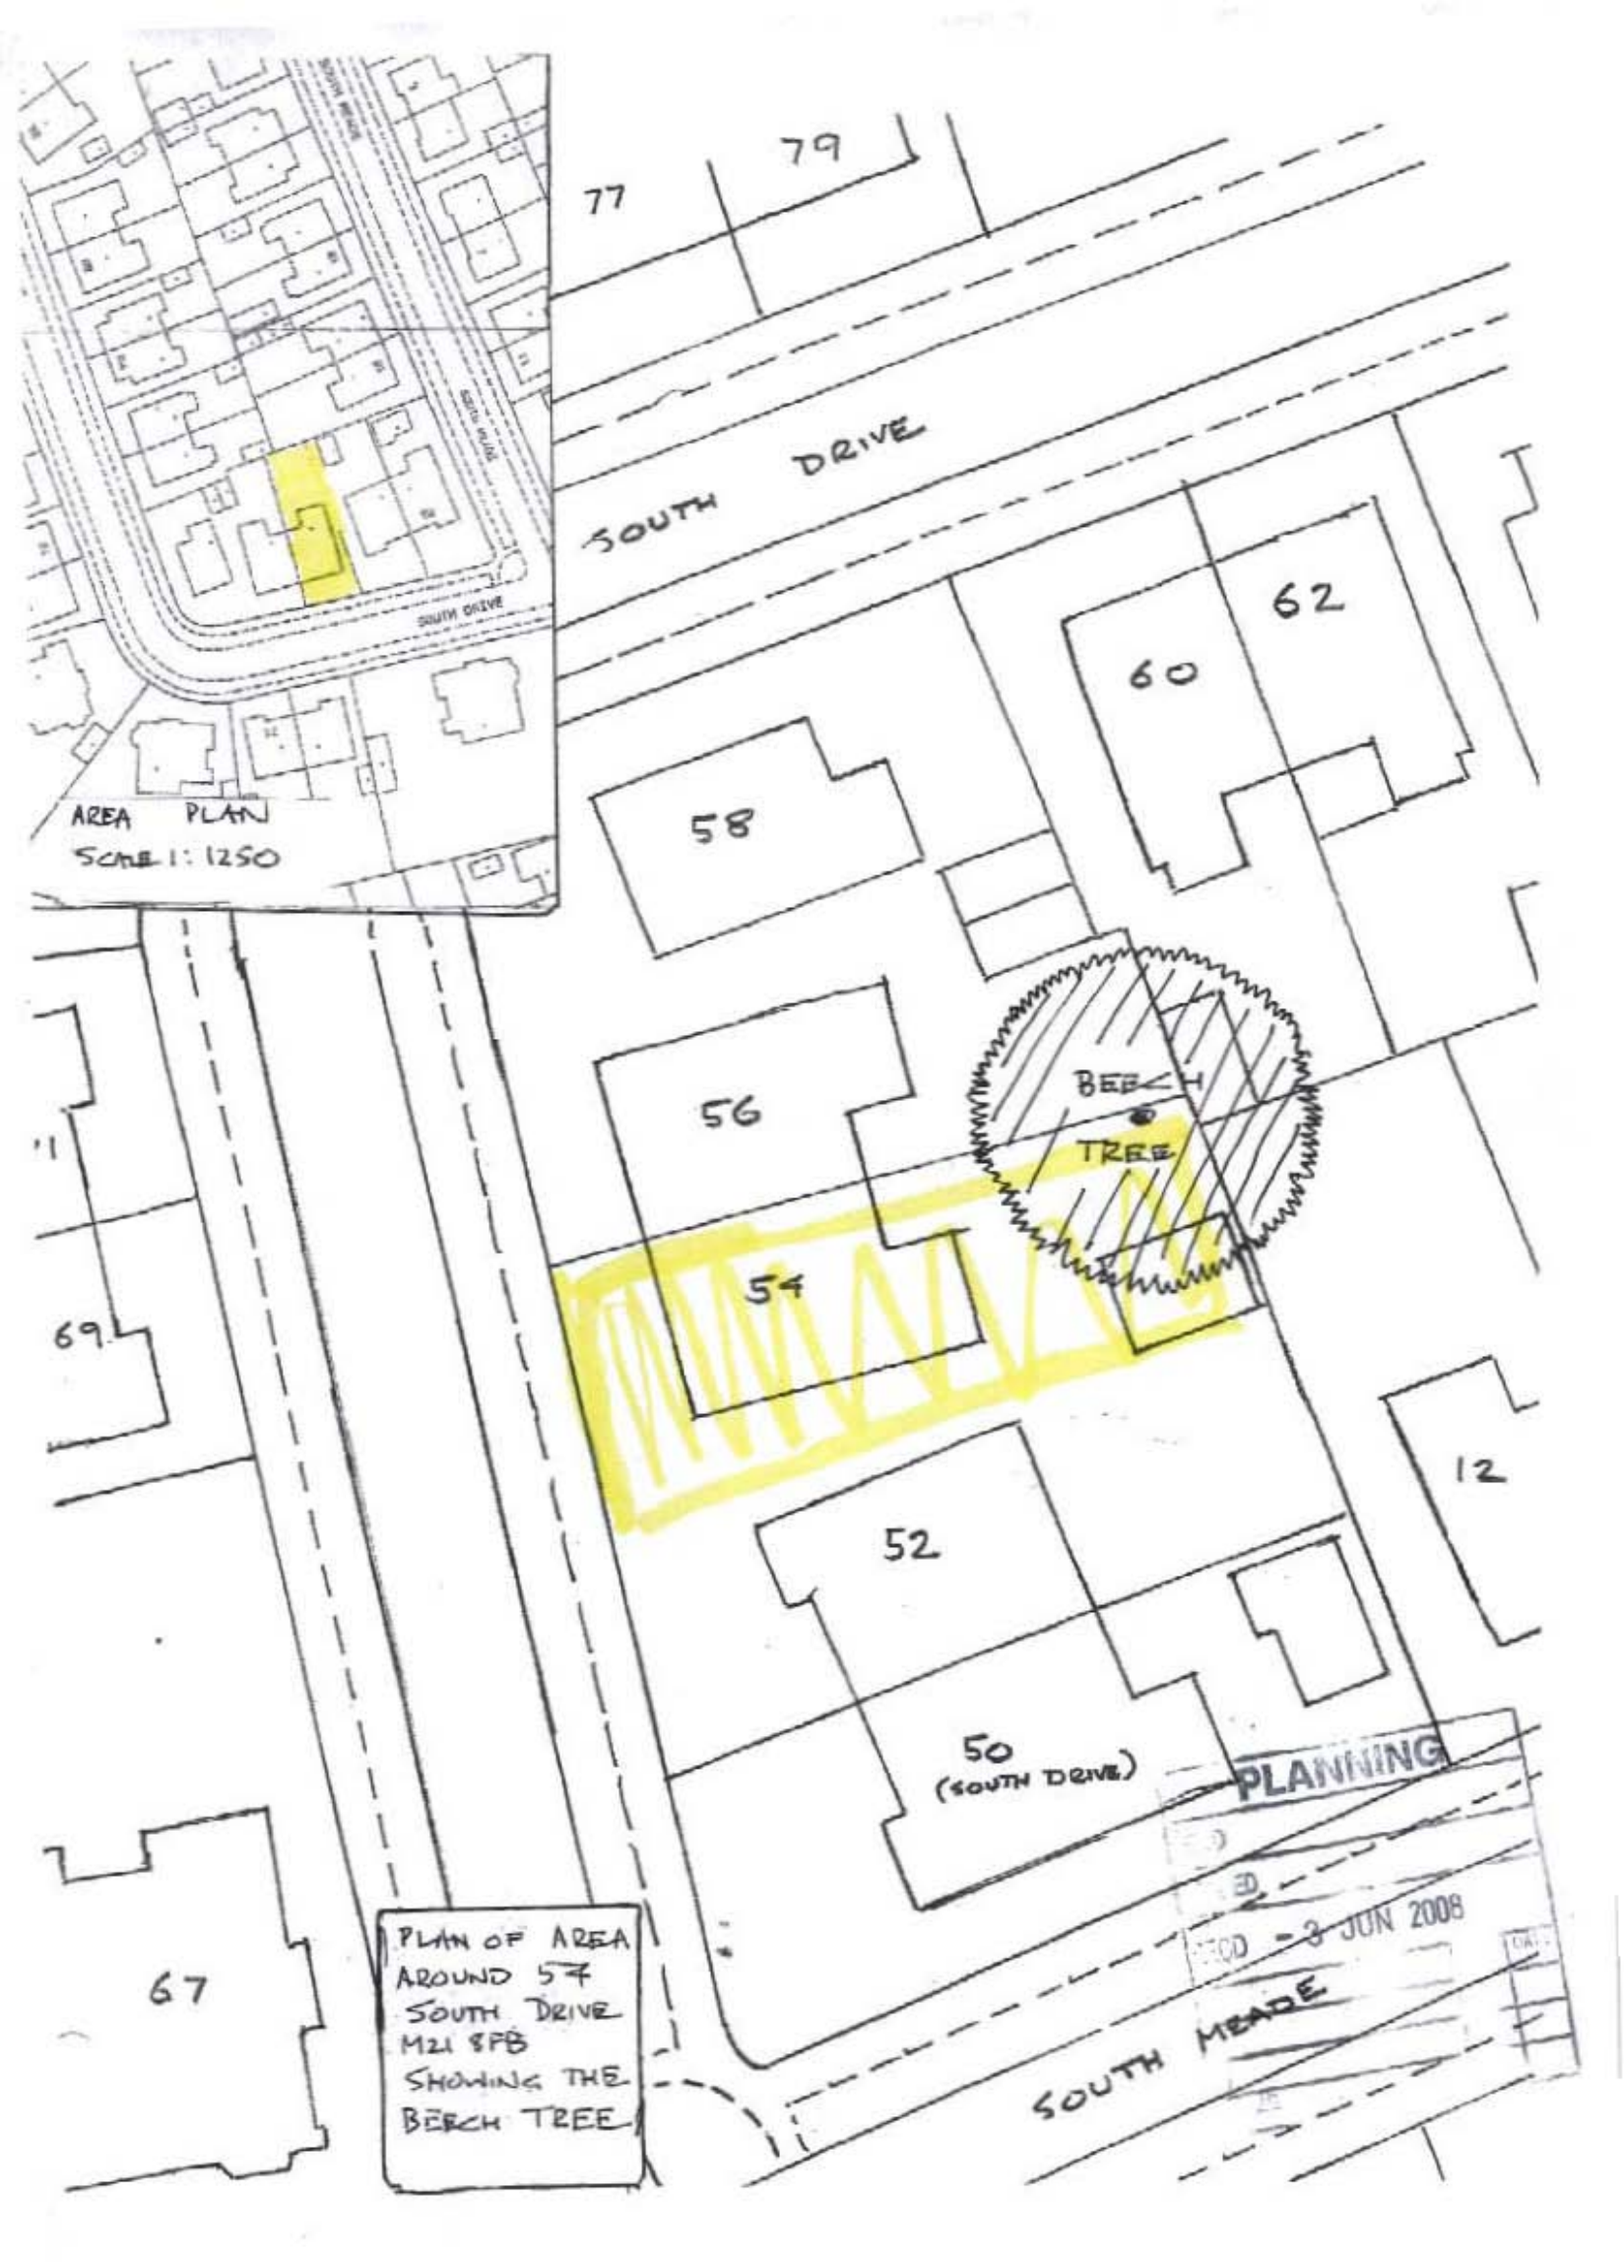
AREA PLAN
SCALE 1:1250
SOUTH DRIVE
77
79
SOUTH DRIVE
62
60
58
56
BEECH
TREE
54
69
12
52
50
(SOUTH DRIVE)
67
SOUTH MEADE
PLANNING
-3 JUN 2008
PLAN OF AREA AROUND 57 SOUTH DRIVE M21 8PB SHOWING THE BEECH TREE