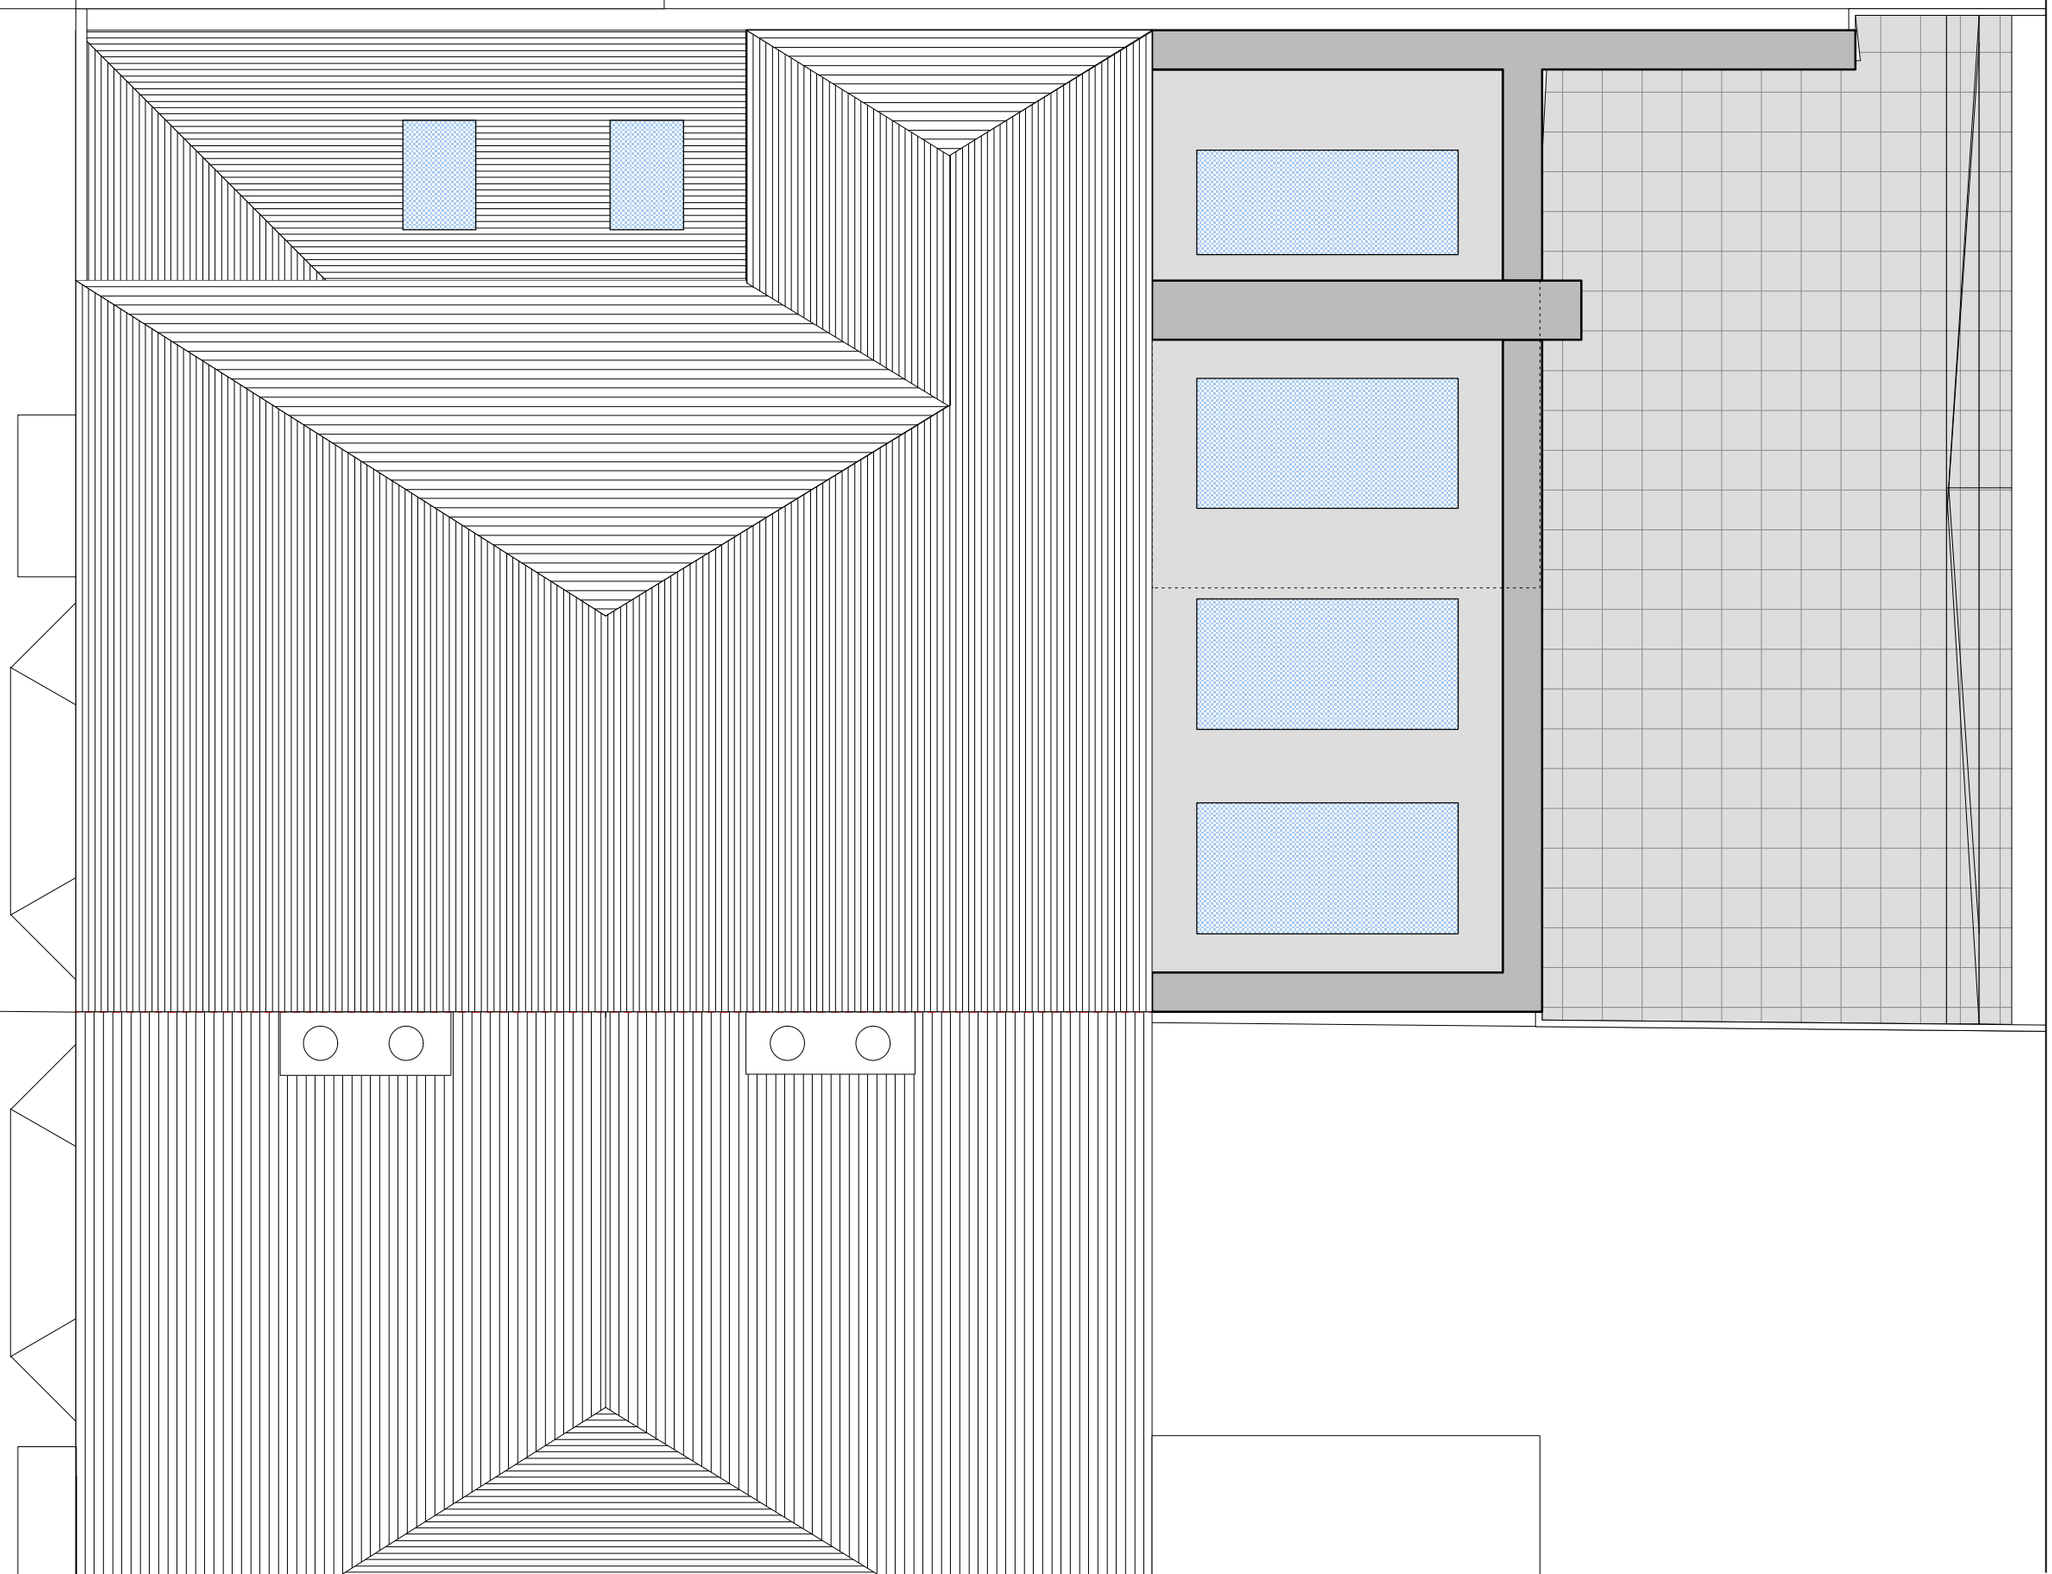

Design and drawings are the subject of copyright

Any discrepancy found between information given on this drawing and that given elsewhere or recorded on site shall be notified immediately in writing

Do not scale from this drawing or derive dimensions from digital media

All dimensions are to be checked prior to works commencing on site

Status Key
S: Survey
F: Feasibility
P: Planning
D: Detailed Detail
T: Tender
C: Construction
B: As Built

| Rev: | Date: | By: | Note: |
|---|---|---|---|

David Ian Richards

72 Fir Street
Salford
M6 5LX
0161 737 7892
0796 662 8568
david.ian.richards@mac.com

p: McCrory House

d: Roof Plan

d: 18.03.2012

s: 1:100@a3

db: DIR

n: project: 103 • drawing: 204 • status: P • rev: /

Design and drawings are the subject of copyright

Any discrepancy found between information given on this drawing and that given elsewhere or recorded on site shall be notified immediately in writing

Do not scale from this drawing or derive dimensions from digital media

All dimensions are to be checked prior to works commencing on site

Status Key
S: Survey
F: Feasibility
P: Planning
D: Detailed Detail
T: Tender
C: Construction
B: As Built

| Rev: | Date: | By: | Note: |
|---|---|---|---|



David Ian Richards

72 Fir Street
Salford
M6 5LX
0161 737 7892
0796 662 8568
david.ian.richards@mac.com

p: McCrory House
d: South Elv

d: 18.03.2012

s: 1:100@a3

db: DIR

n: project: 103 • drawing: 205 • status: P • rev: /

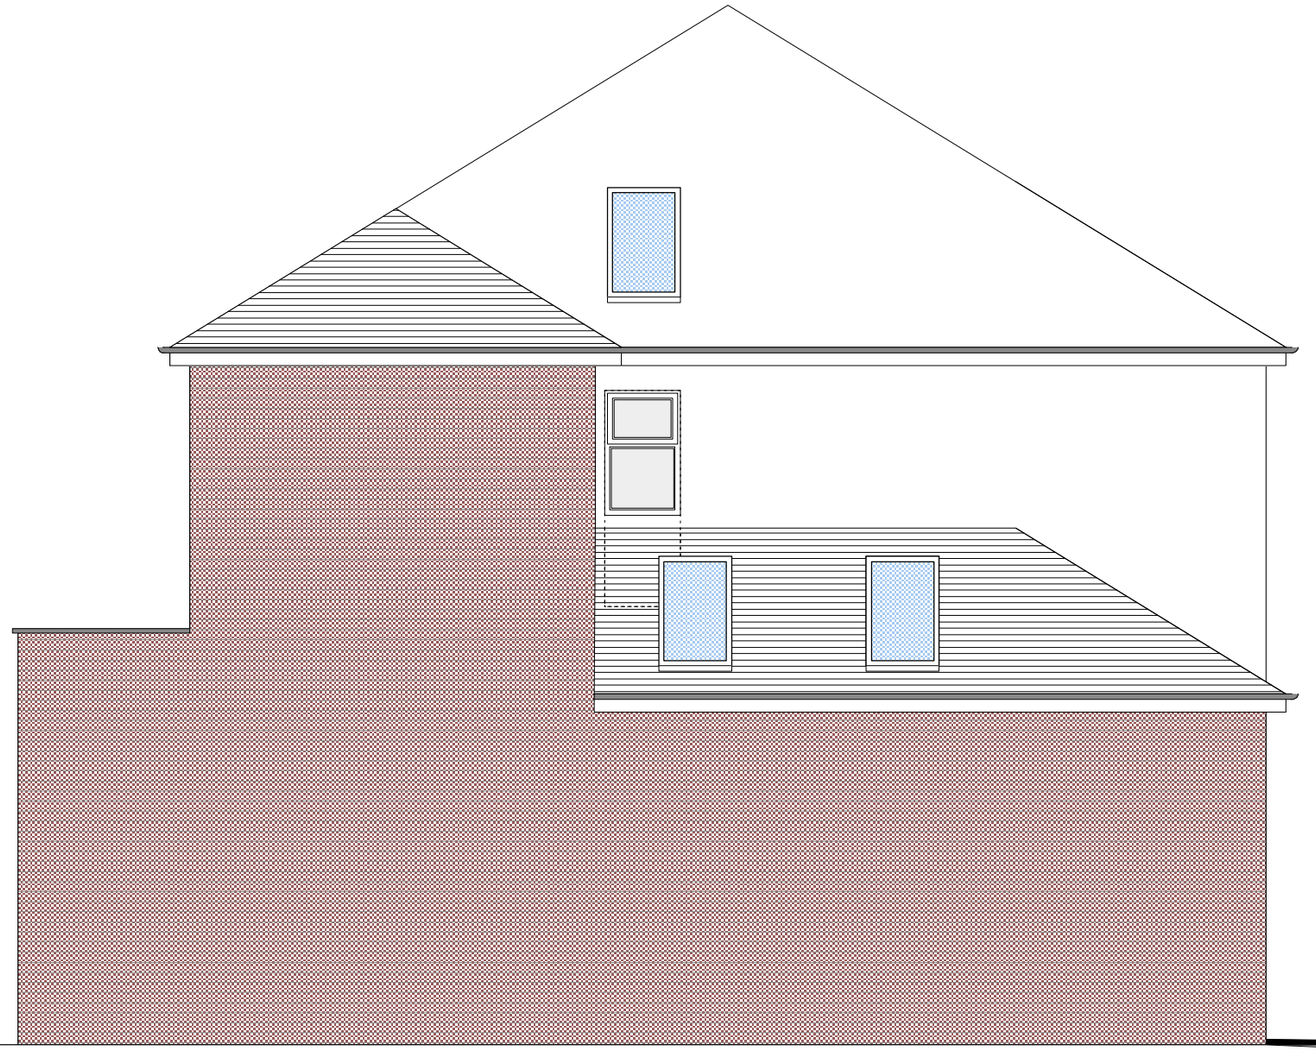

Design and drawings are the subject of copyright

Any discrepancy found between information given on this drawing and that given elsewhere or recorded on site shall be notified immediately in writing

Do not scale from this drawing or derive dimensions from digital media

All dimensions are to be checked prior to works commencing on site

Status Key
S: Survey
F: Feasibility
P: Planning
D: Detailed Detail
T: Tender
C: Construction
B: As Built

| Rev: | Date: | By: | Note: |
|---|---|---|---|

David Ian Richards

72 Fir Street
Salford
M6 5LX
0161 737 7892
0796 662 8568
david.ian.richards@mac.com

p: McCrory House

d: West Elv

d: 18.03.2012

s: 1:100@a3

db: DIR

n: project: 103 • drawing: 206 • status: P • rev: /

Design and drawings are the subject of copyright

Any discrepancy found between information given on this drawing and that given elsewhere or recorded on site shall be notified immediately in writing

Do not scale from this drawing or derive dimensions from digital media

All dimensions are to be checked prior to works commencing on site

Status Key
S: Survey
F: Feasibility
P: Planning
D: Detailed Detail
T: Tender
C: Construction
B: As Built

| Rev: | Date: | By: | Note: |
|---|---|---|---|



David Ian Richards

72 Fir Street
Salford
M6 5LX
0161 737 7892
0796 662 8568
david.ian.richards@mac.com

p: McCrory House

d: North Elv

d: 18.03.2012

s: 1:100@a3

db: DIR

n: project: 103 • drawing: 207 • status: P • rev: /