


DO NOT SCALE DIMENSIONS FROM THIS DRAWING

ALL DIMENSIONS TO BE CHECKED ON SITE AND DISCREPANCIES REPORTED IMMEDIATELY TO THE ARCHITECTS

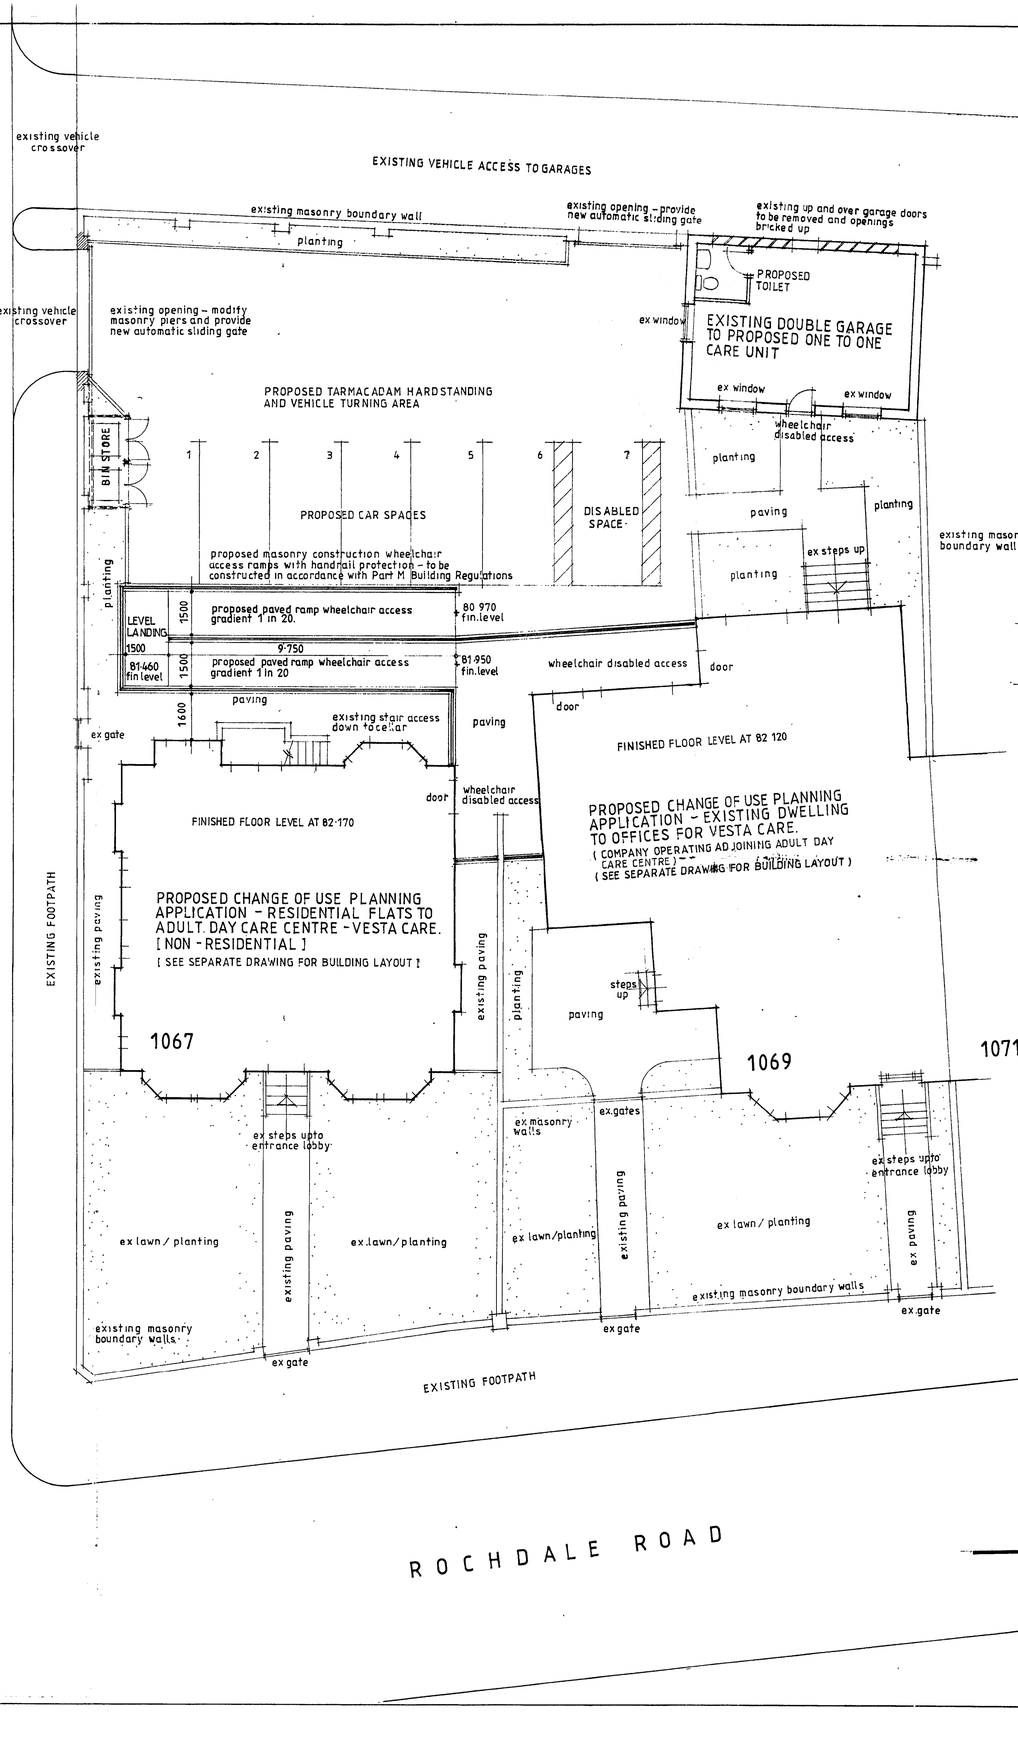


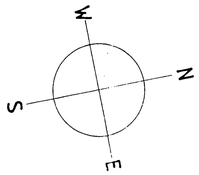

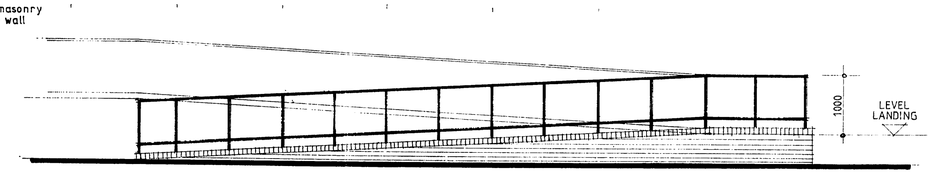


WHEELCHAIR RAMP ELEVATION FROM CAR PARK.

SCALE 1:50

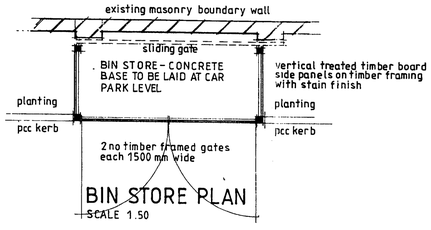


BIN STORE PLAN

SCALE 1.50

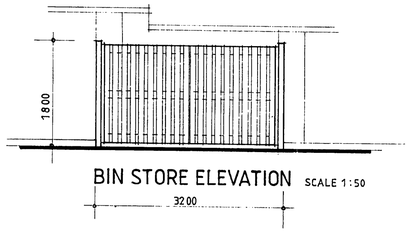

BIN STORE ELEVATION SCALE 1:50

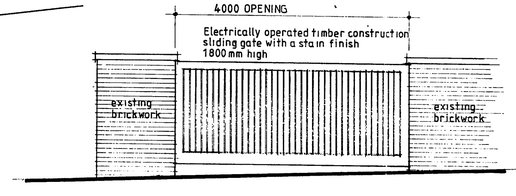

SLIDING GATE – ELEVATION TO CUMBERLAND RD.

SCALE 1:50

PLANNING
ACKD
REPLIED
RECD 15 JUL 2008
M
M
M
FOLLACTION

REVISION A 10 JULY 2008
SLIDING GATE ELEVATION ADDED
BIN STORE PLAN AND ELEVATION ADDED
WHEELCHAIR RAMP ELEVATION ADDED
WHEELCHAIR RAMP LAYOUT AMENDED – RAMP GRADIENTS ADDED.

R.A. FISK & ASSOCIATES
Chartered Architects
20 Chorley Road
Swinton
Manchester
M27 5AJ
Tel: 0161-793-5300
Fax: 0161-794-4799
email: rafisk@totalise.co.uk

CLIENT
VESTA CARE LIMITED.

PROJECT
PROPOSED CHANGE OF USE PLANNING APPLICATIONS
1067 / 1069 ROCHDALE ROAD.
HARPURHEY, MANCHESTER M9 8AJ

TITLE
SITE LAYOUT PLAN

SCALE	DRAWN BY	DRAWING No.	REV.
1:100	GA	2803 / 03	A
DATE	STATUS		
JUNE 2008	PLANNING		

Hobs Reprographics Manchester 333