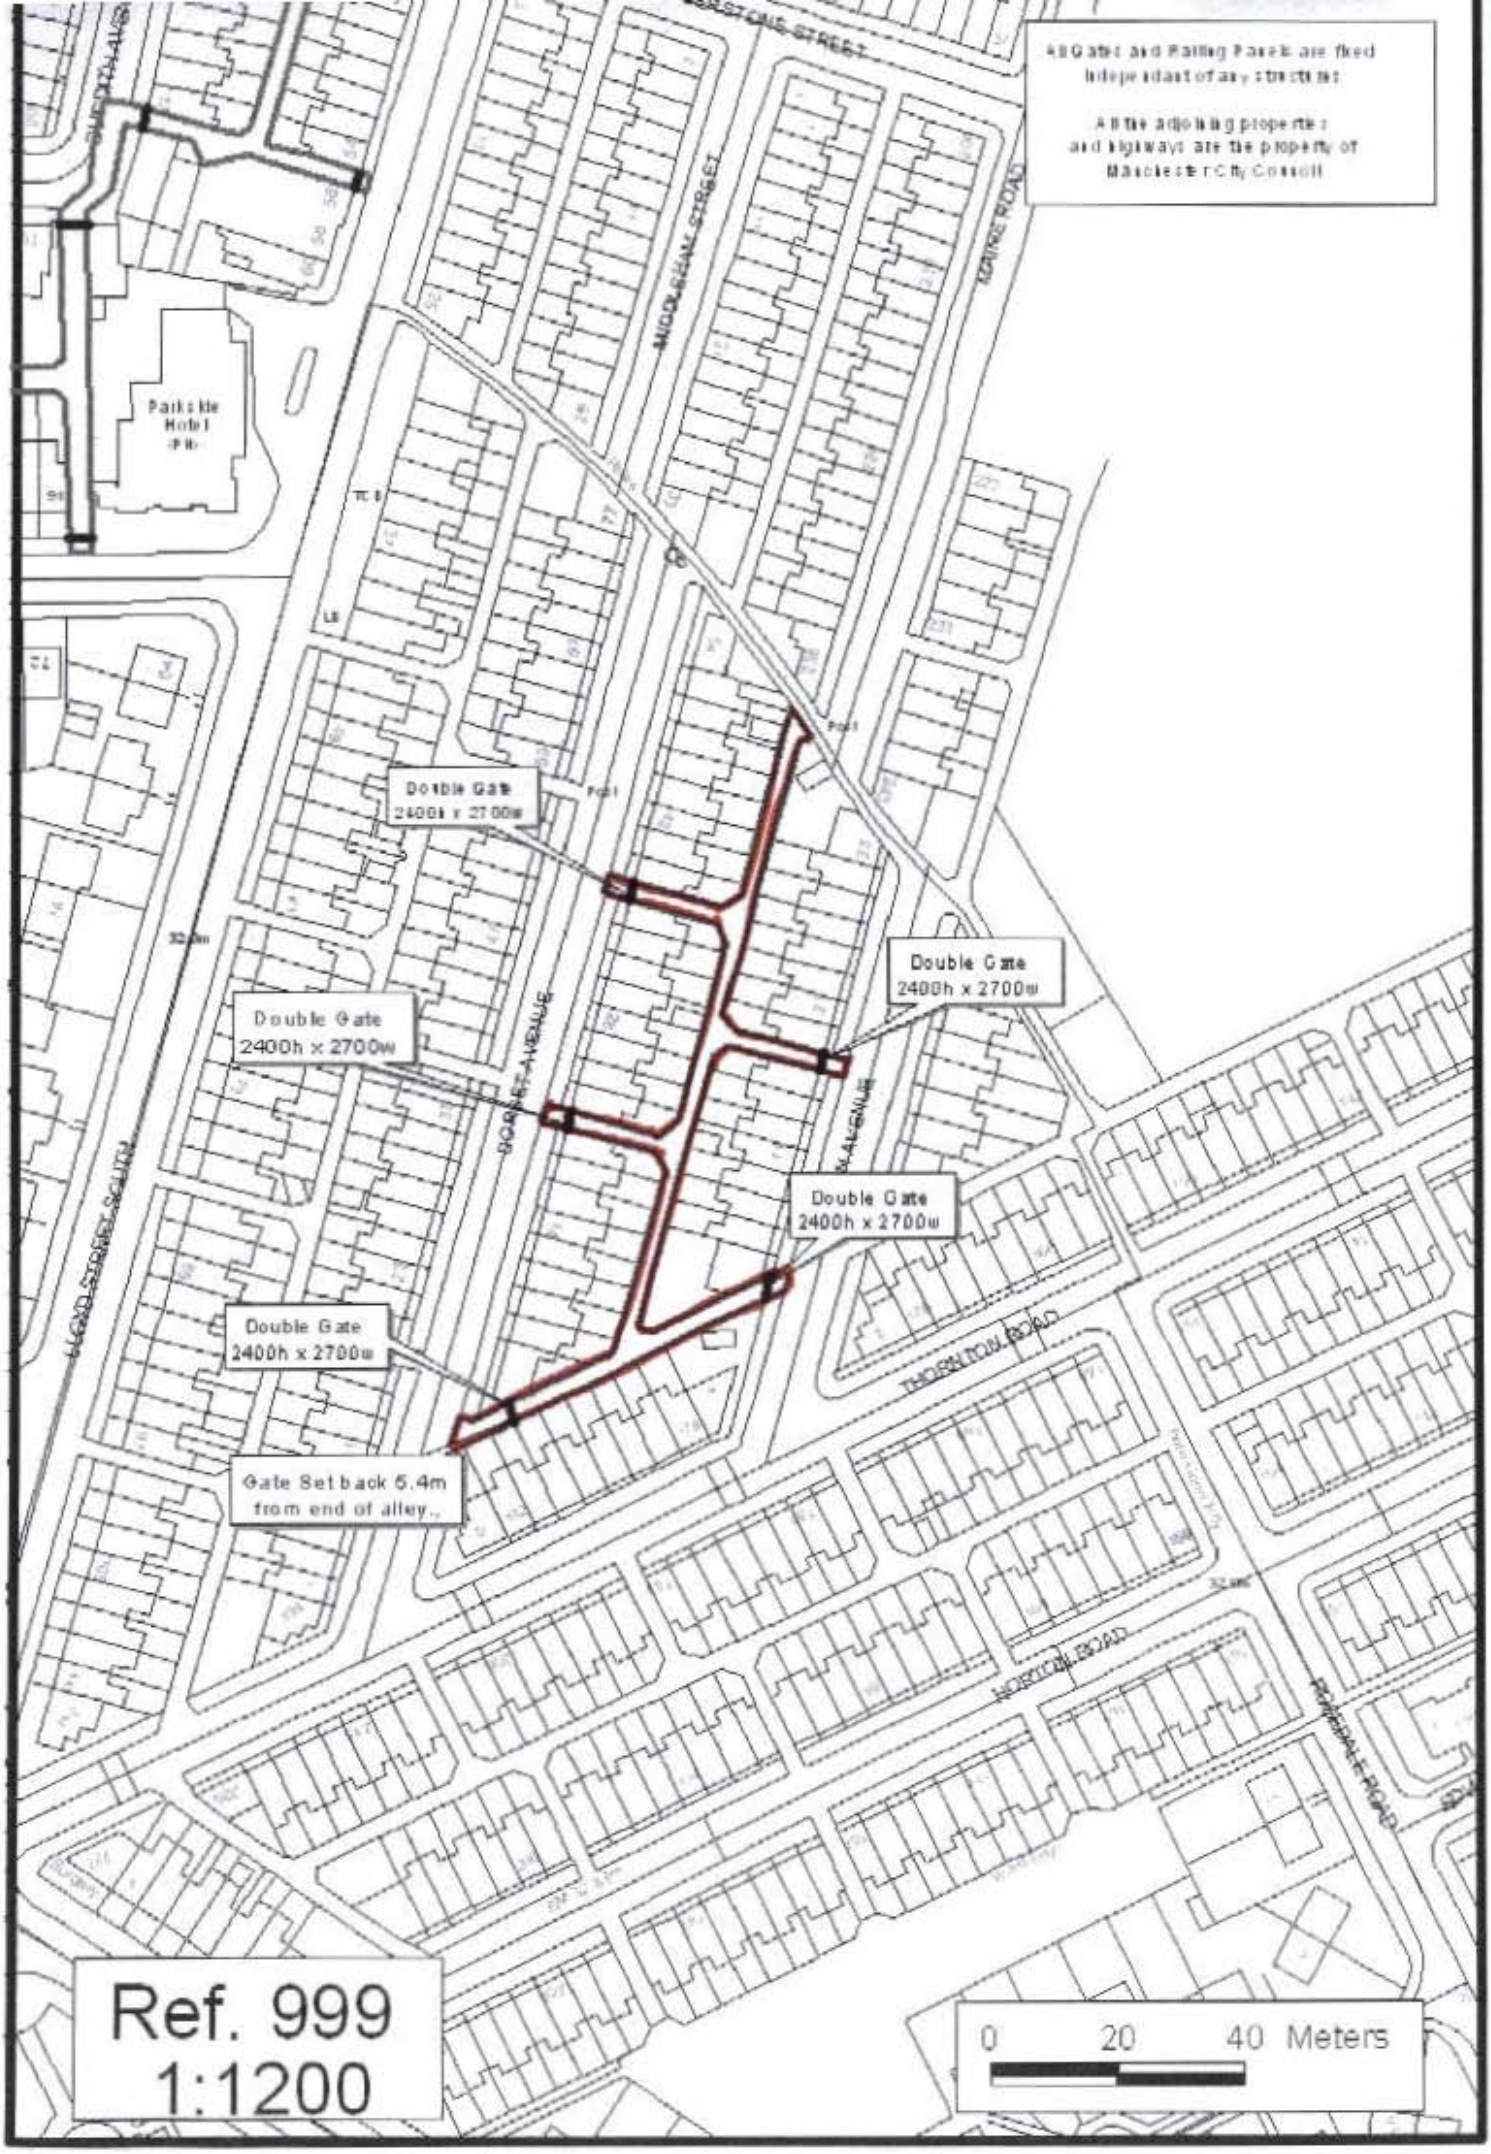
All Gates and Railing Panels are fixed independant of any structure
All the adjoining properties and highways are the property of Manchester City Council
Double Gate 2400h x 2700w
Double Gate 2400h x 2700w
Double Gate 2400h x 2700w
Double Gate 2400h x 2700w
Gate Set back 5.4m from end of alley..
Ref. 999
1:1200
0 20 40 Meters