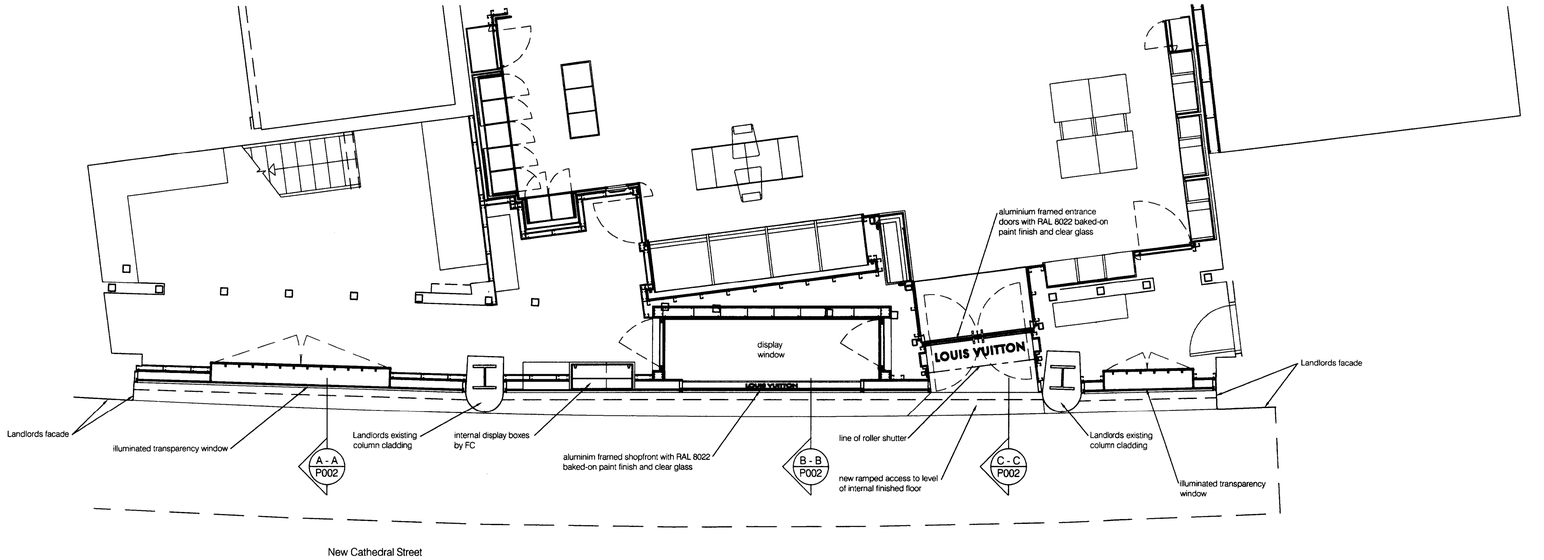

Floor Plan

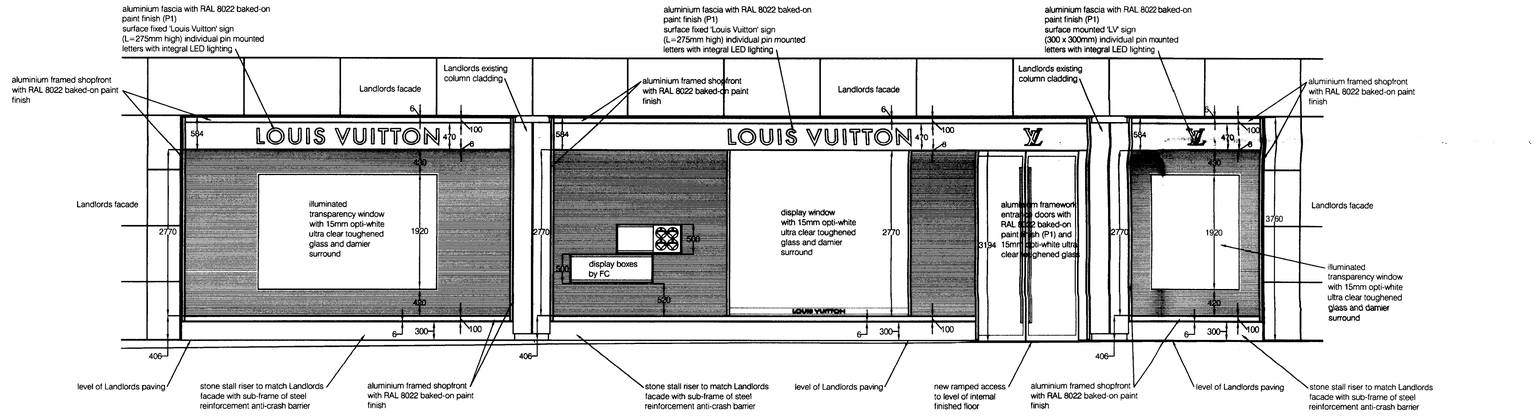

Elevation

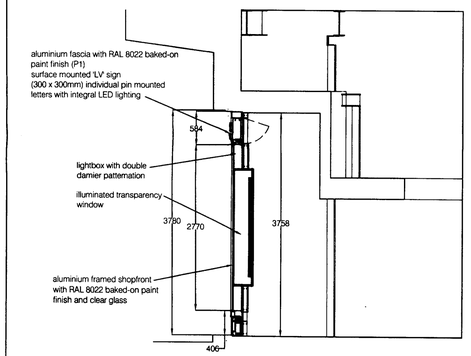

Section A - A

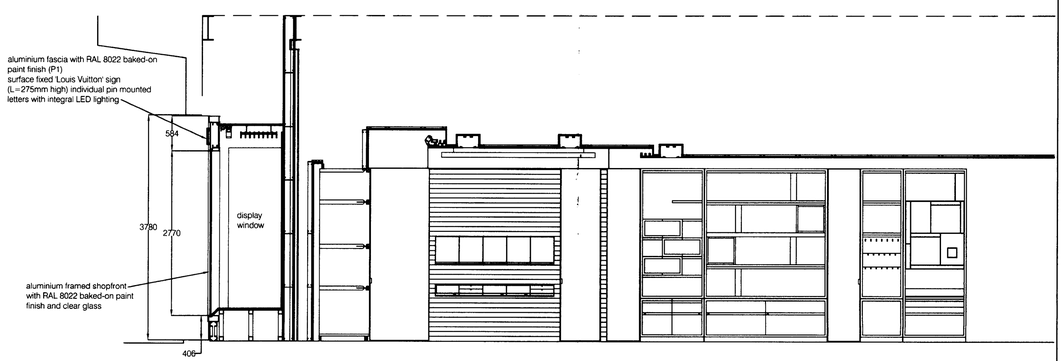

Section B - B

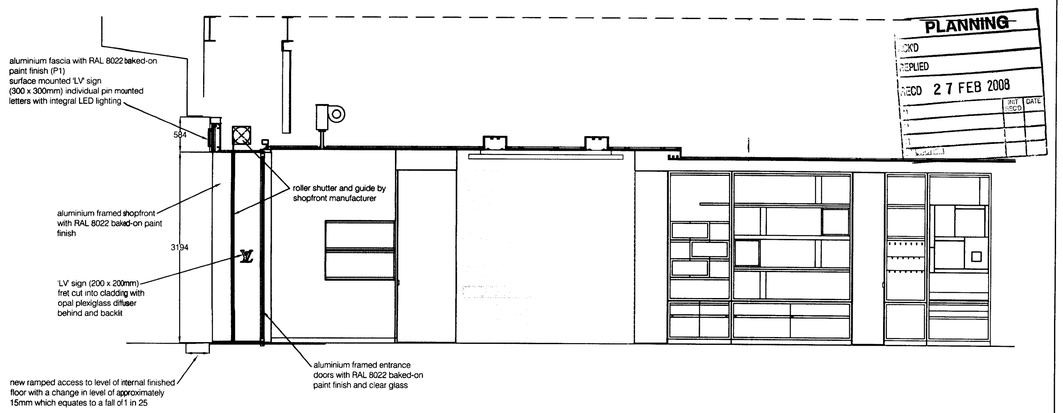

Section C - C

LOUIS VUITTON

Millbridge
PROJECT MANAGEMENT
1 The Chase
John Tate Road
Hertford
Hertfordshire SG13 7NN
Tel 01992 300 301
Fax 01992 421 666

no.	date	description	by
a	25.02.08	Louis Vuitton and Planning alterations	MD

revisions

KTA limited
architects & designers
50a Gloucester Road Brighton East Sussex BN1 4AQ
T: 01273 607666 F: 01273 607414
E: office@ktaltd.com W: www.ktaltd.com

client	LVMH Fashion Group UK ltd
job	Louis Vuitton In-Store Selfridges 1 Exchange Square Manchester
dwg no.	P003 .a
title	Proposed Shopfront Plan Elevation and Sections
drawn by	MD
checked by	
scale	1 : 50
date	12.02.08

Do not scale off drawing.
Check all dimensions on site before any work commences.
All goods, materials and workmanship to conform with current Building Regulations, Codes of Practice and British Standards.
This drawing shall not be reused, copied, or reproduced in any form without the prior authorisation of KTA Limited.
Copyright of KTA Limited