Signage cross section

Please Note

- do not scale from this drawing - use figured dimensions only
- read in conjunction with all other consultants/specialists drawings, report any discrepancies before affected work commences
- all setting out dimensions to be checked on site by contractor before work commences
- this drawing remains copyright of whitebox architects. copy/distribute only with consent of author
- these drawings indicate design intent only

Date : 17/08/09

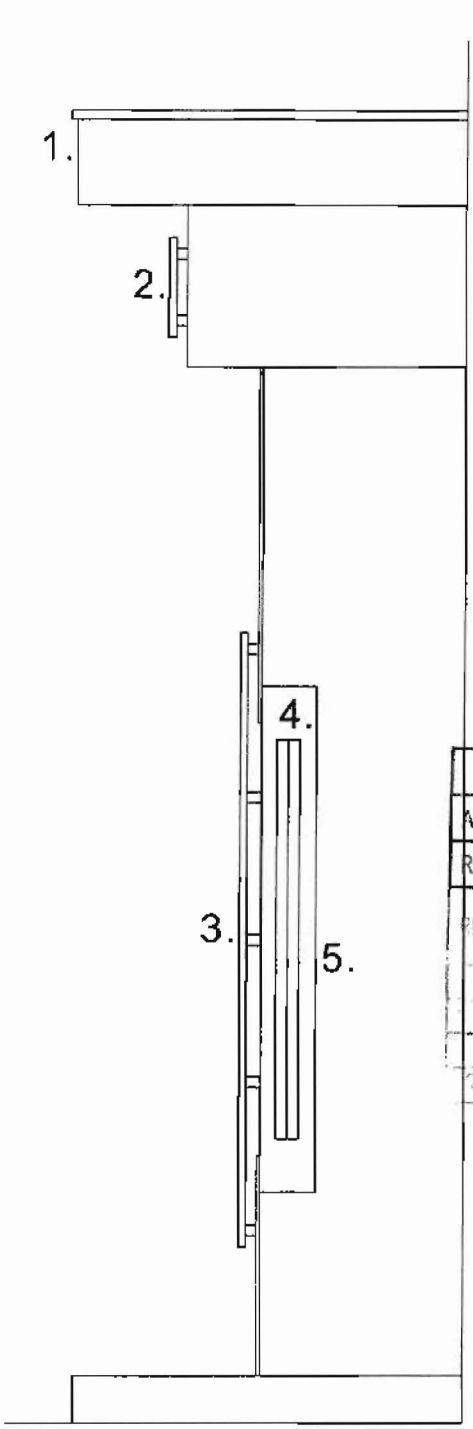

cross section AA

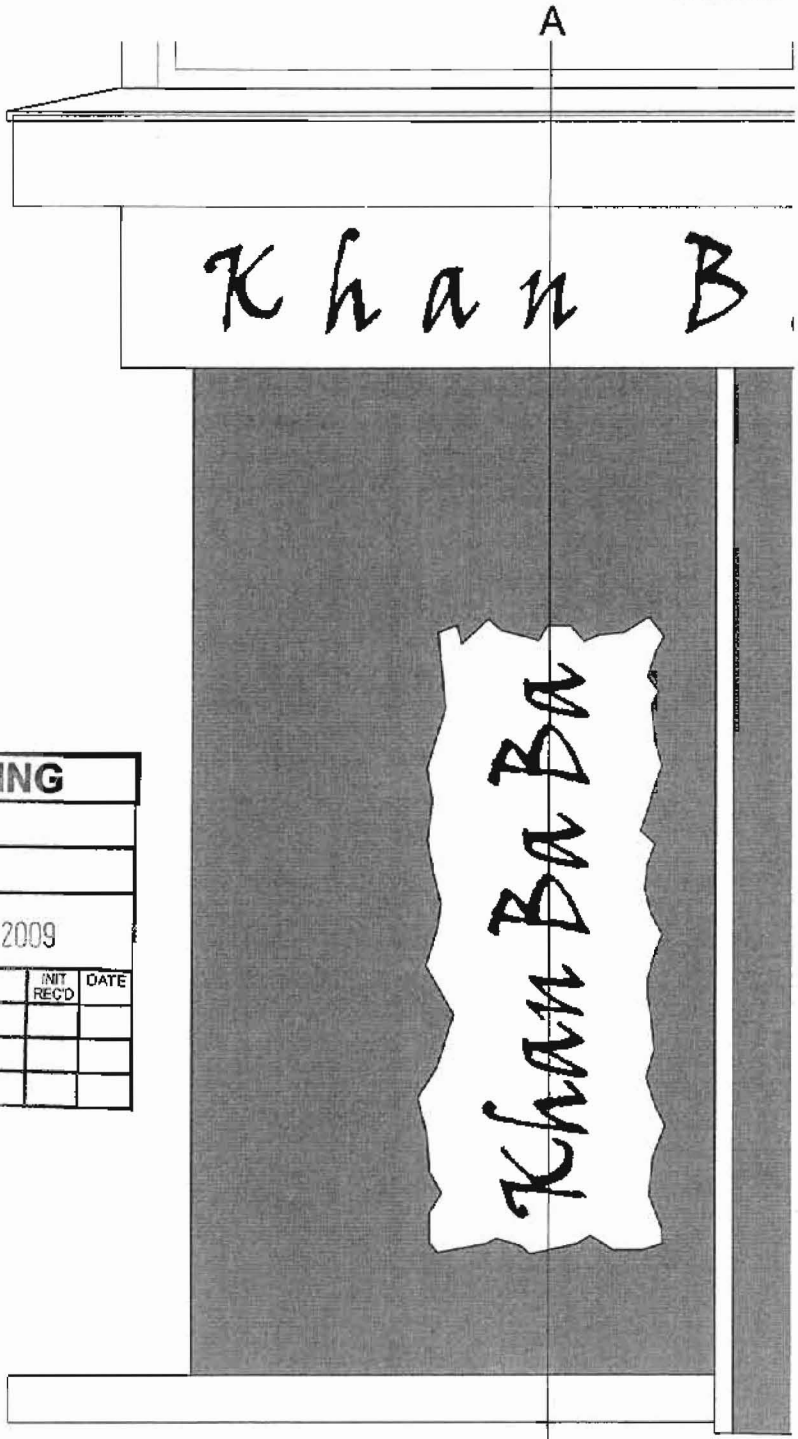

elevation

PLANNING
ACK'D
REPLIED
RECD 17 AUG 2009
INIT REC'D
DATE

1. existing bulk head
2. restaurant name bulk head - lettering projects 40mm from building
3. restaurant name panel sign - sign projects 40mm from building
4. existing concealed light
5. building facade

2 Swinton Square
King Street
Knutsford
Cheshire
WA16 6HH

T 01565 754 500
F 01565 754 600
E studio@whiteboxarchitecture.com
www.whiteboxarchitecture.com

Project
Salt and Pepper 2 / Khan Ba Ba

Client Ali Raza

DWG
Signage Cross Section

Project No. 2012_Salt and Pepper 2
DWG No 000
DWG Date October 2008
DWG Scale 1:20 @ A4
Revision

©

Signage cross section

Please Note

- do not scale from this drawing - use figured dimensions only
- read in conjunction with all other consultants/specialists drawings. report any discrepancies before affected work commences
- all setting out dimensions to be checked on site by contractor before work commences
- this drawing remains copyright of whitebox architects. copy/distribute only with consent of author
- these drawings indicate design intent only

Date : 17/08/09

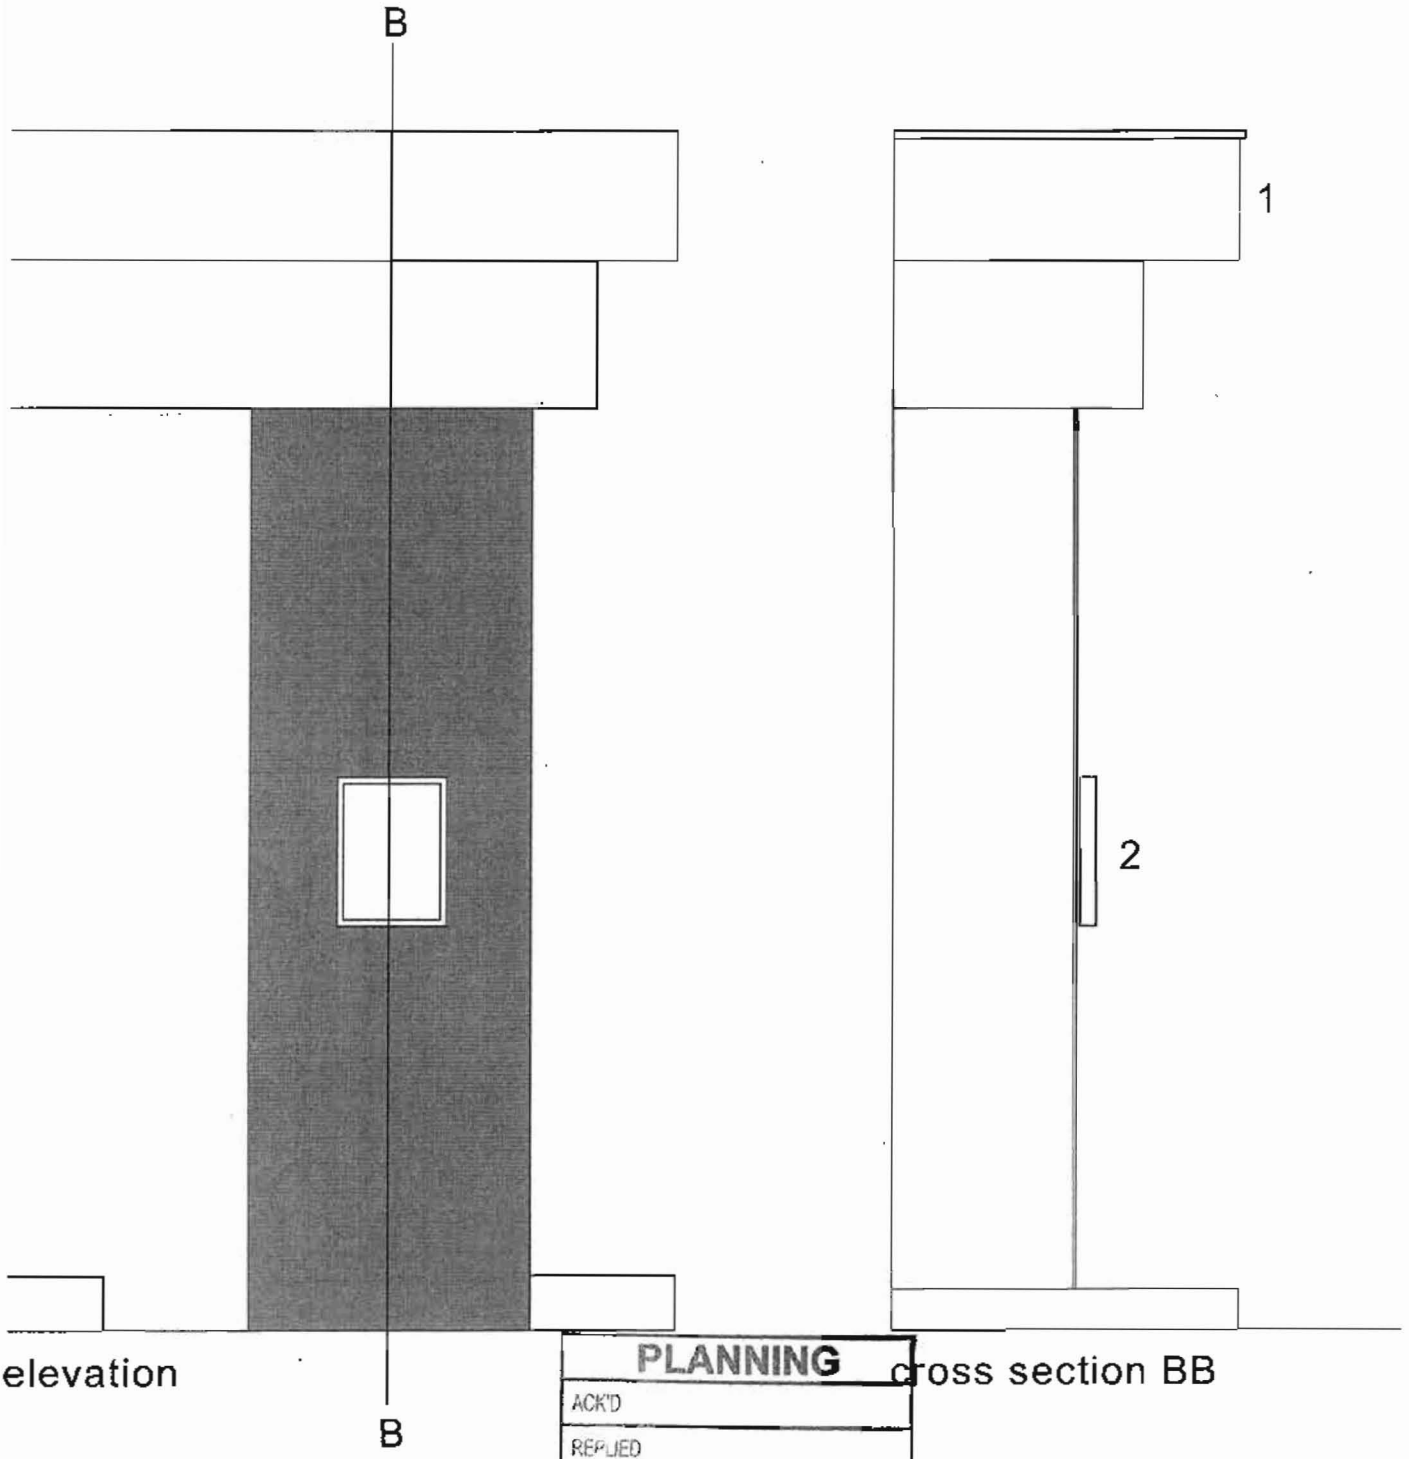

elevation

cross section BB

1. existing bulk head
2. menu box projects 60mm from building facade

PLANNING

ACK'D		
REPLIED		
RECD 17 AUG 2009		
M	INIT. REC'D	DATE
M		
M		
FOIL ACTION		

White Box

2 Swinton Square
King Street
Knutsford
Cheshire
WA16 6HH

T 01565 754 500
F 01565 754 600
E studio@whiteboxarchitecture.com
www.whiteboxarchitecture.com

Project
Salt and Pepper 2 / Khan Ba Ba

Client Ali Raza

DWG
Signage Cross Section

Project No. 2012_Salt and Pepper 2
DWG No 000
DWG Date October 2008
DWG Scale 1:20 @ A4
Revision

©