


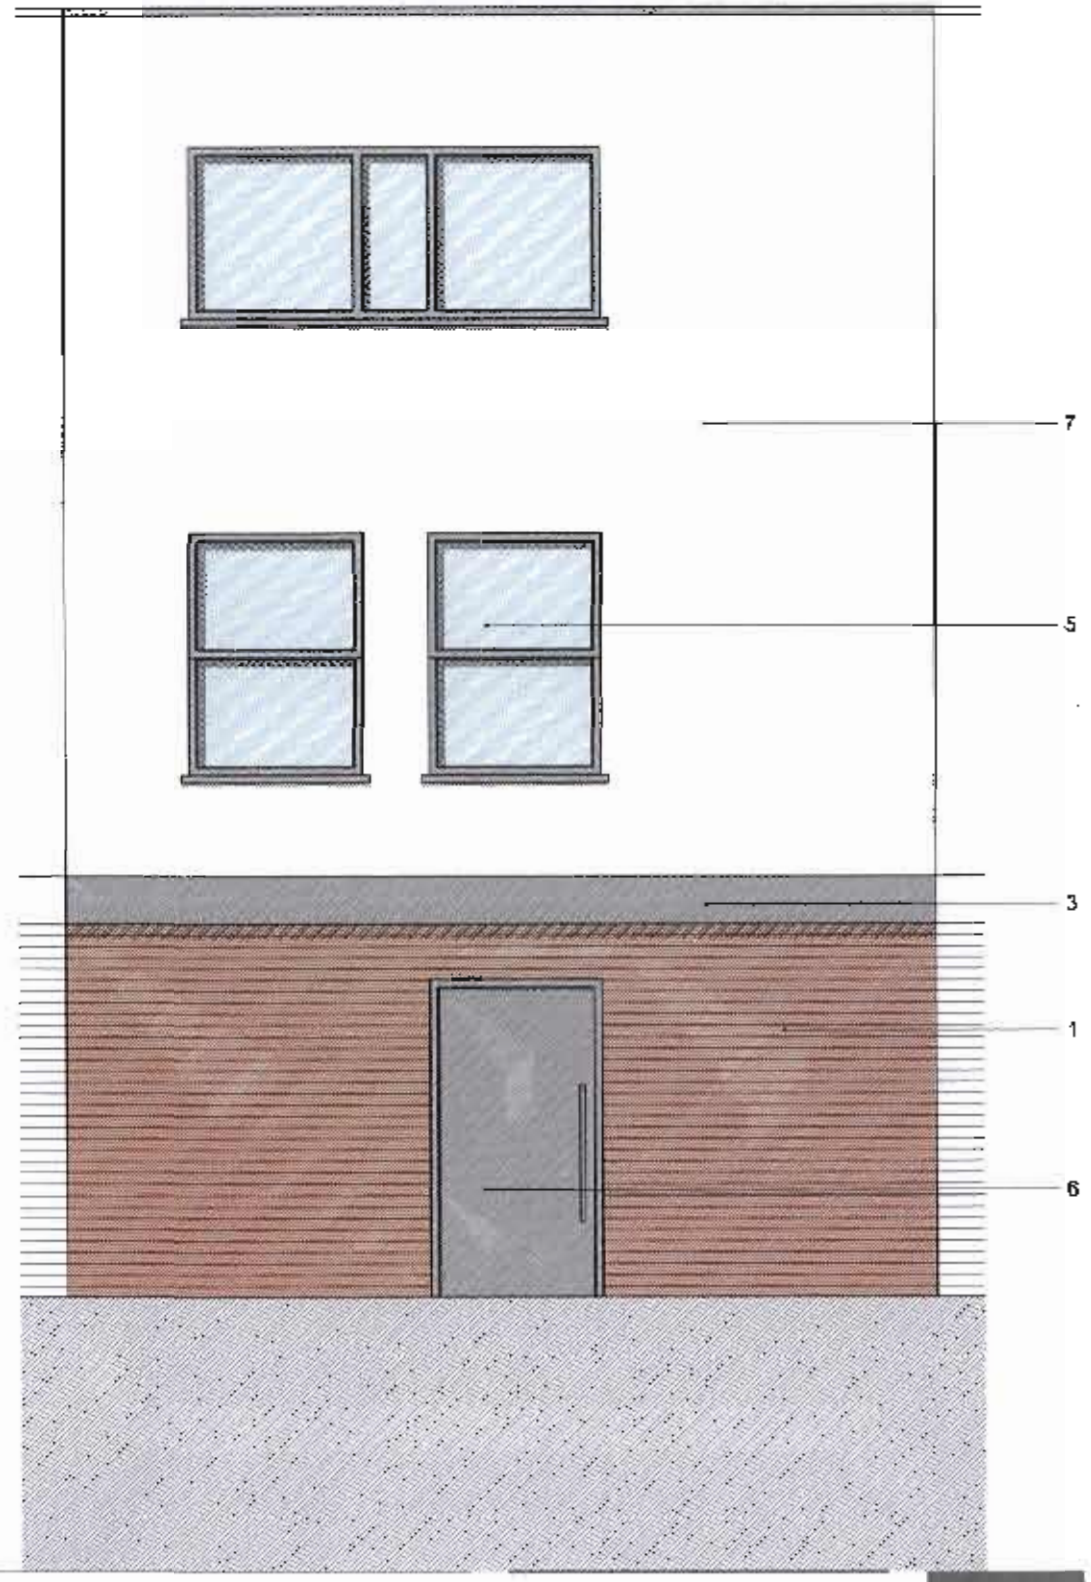

0 2.6m

ACKD
REPLIED
RECD - 6 MAR 2008
M
M
M

SCHEDULE OF MATERIALS -

1. TEXTURED RED BRICK
2. HORIZONTAL TIMBER CLADDING
3. PPC METAL CLADDING
4. PPC METAL CURTAIN WALLING
5. PPC METAL WINDOWS
6. PPC METAL DOORS
7. WHITE RENDER

REVISIONS -
A PLANNING ISSUE

NOTES -
1. Do not scale of this drawing, if in doubt ask.
2. Areas are approximate subject to detailed design and specific buildings tolerances.
3. Structural Design to be carried out by others.

PROJECT - TARIFF STREET
MANCHESTER

CLIENT - GP INVESTMENTS LTD

DRAWING - TYPICAL FRONT AND REAR ELEVATIONS

STATUS - PLANNING
SCALE - 1:50 (A3) 1:25 (A1)
DATE - 13 11 07
DWG / REV - Q2 / 169 / PD / 0405 *A

q2 architects

51 BURTON PLACE - MANCHESTER - M15 4PT
T - 0161 8348227 F - 0161 8348228

info@q2architects.co.uk - www.q2architects.co.uk