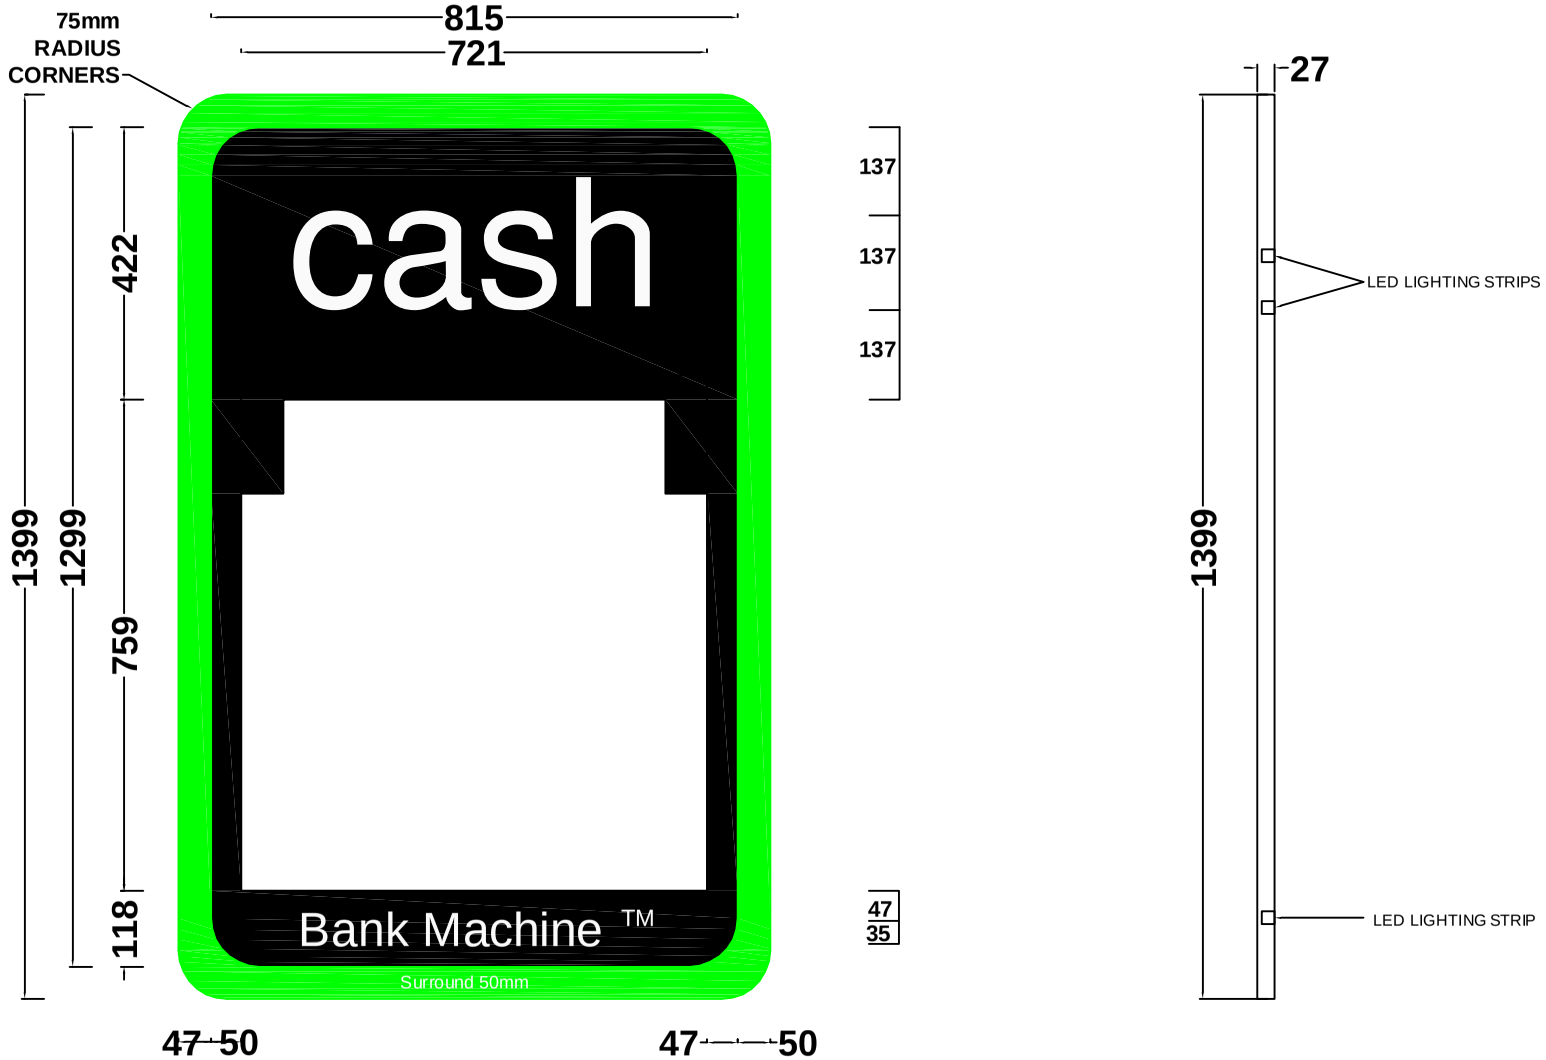

METHOD OF ILLUMINATION:

- **LED - ROWS OF LED LIGHTS BEHIND THE TEXT AND AROUND THE GREEN SURROUND**
- **BLACK PANELS ARE OPAQUE**
- **GREEN & WHITE ARE TRANSLUCENT**
- **STATIC ILLUMINATION**
- **INTERNAL ILLUMINATION**
- **APPROX. 100 cd/m**

AND BUILDING REGULATION PURPOSES.

REVISION	DESCRIPTION	DATE
03		
02		
01		

SITE ADDRESS

TITLE

SMALL SLIMLINE ptu P84 Ex

DRAWN	DATE	SCALE
CB	03-11-10	NTS
REF/DRG No.	SHEET	REVISION
CTS0295	PLAN 6	-

CLIENT

CompleteTechnicalServices Ltd.
ATMInstallation & ProjectManagement
www.complete-tech.co.uk
01709 821757