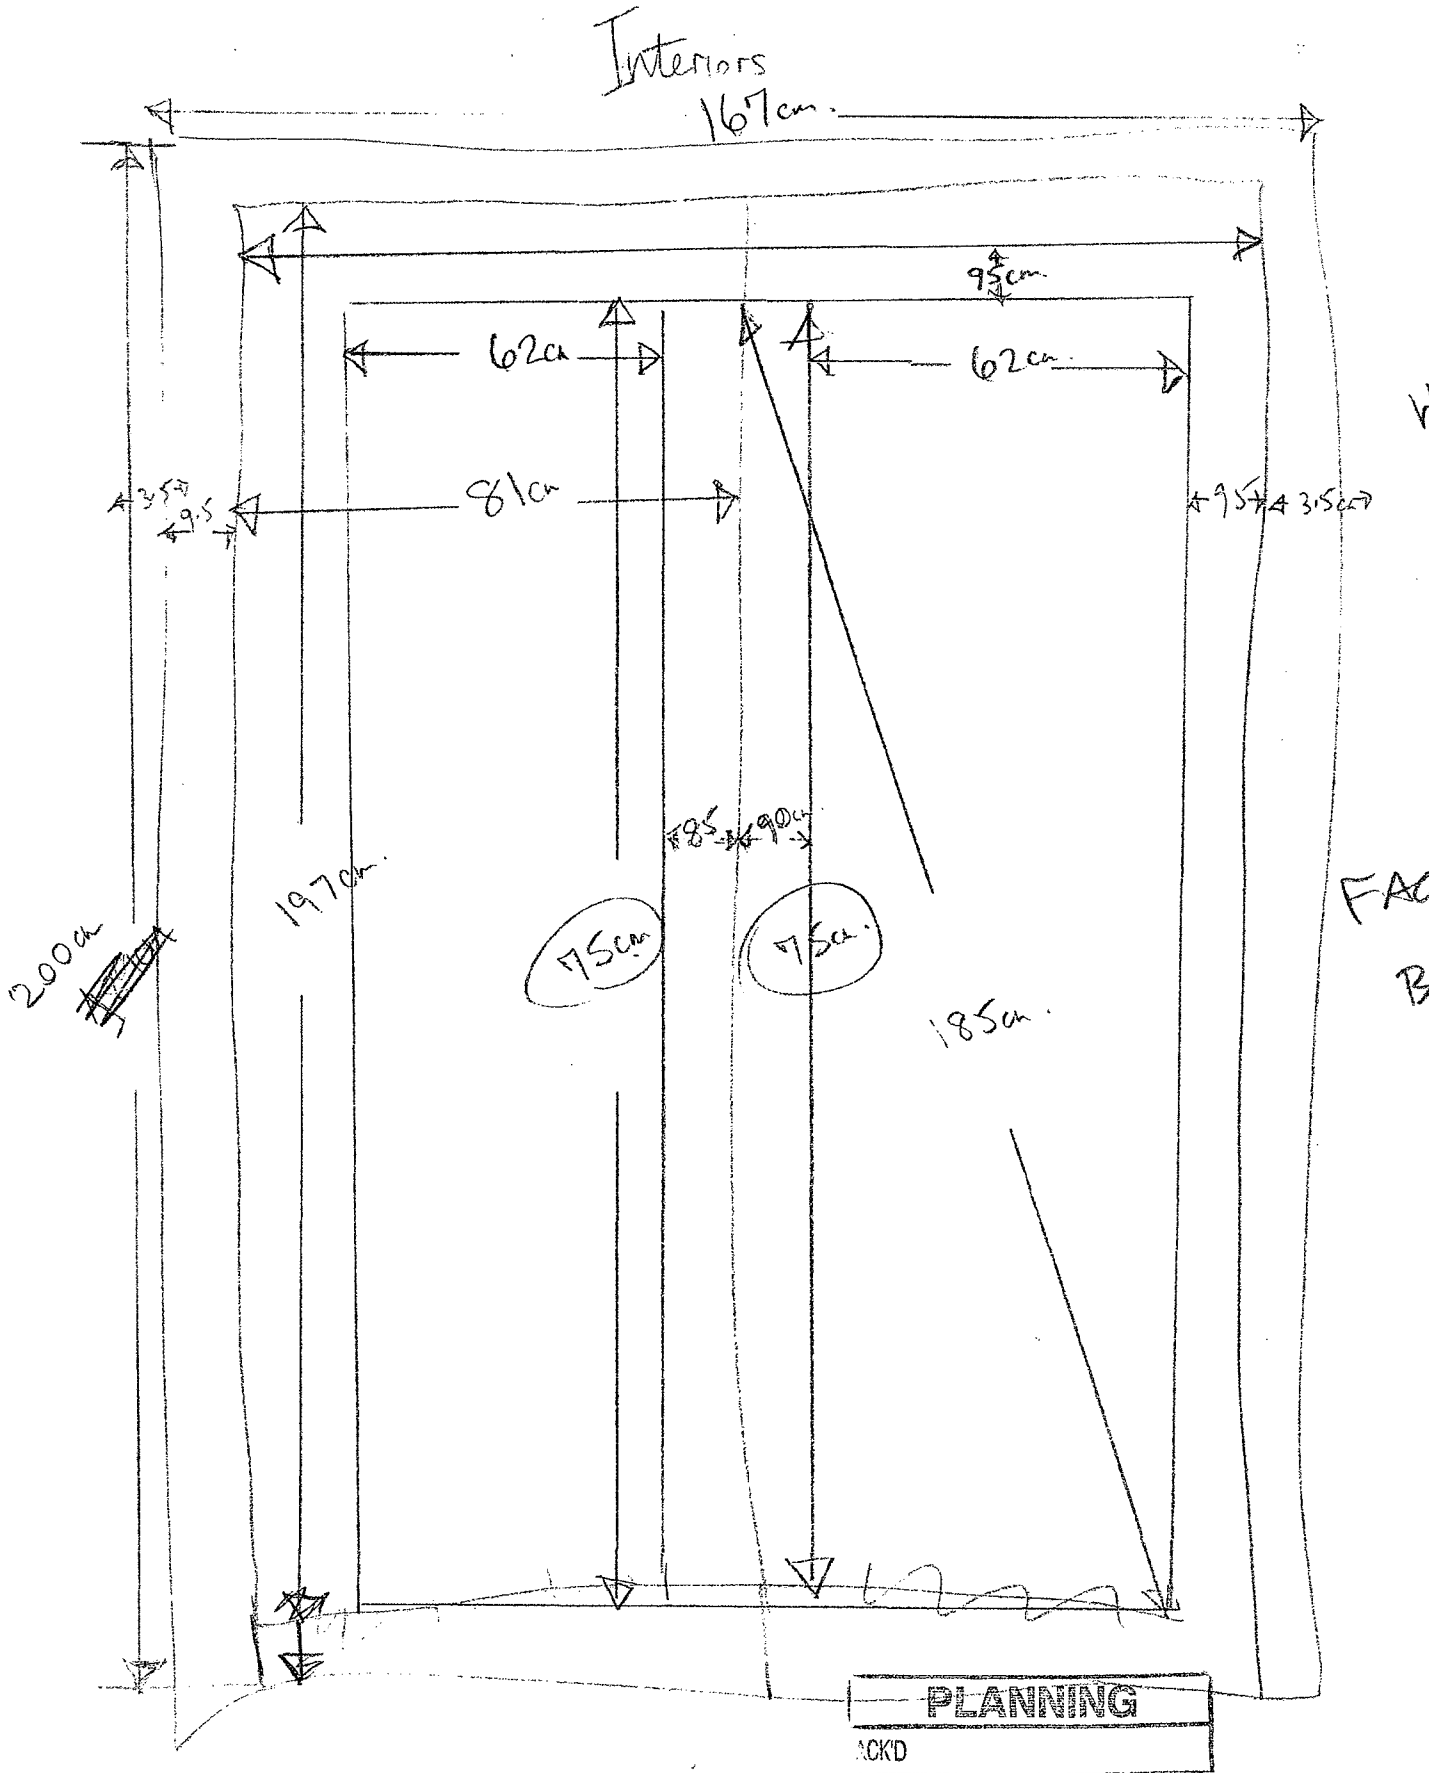

PLANNING
ACK'D
REPLIED
RECD 17 FEB 2011
RECD DATE

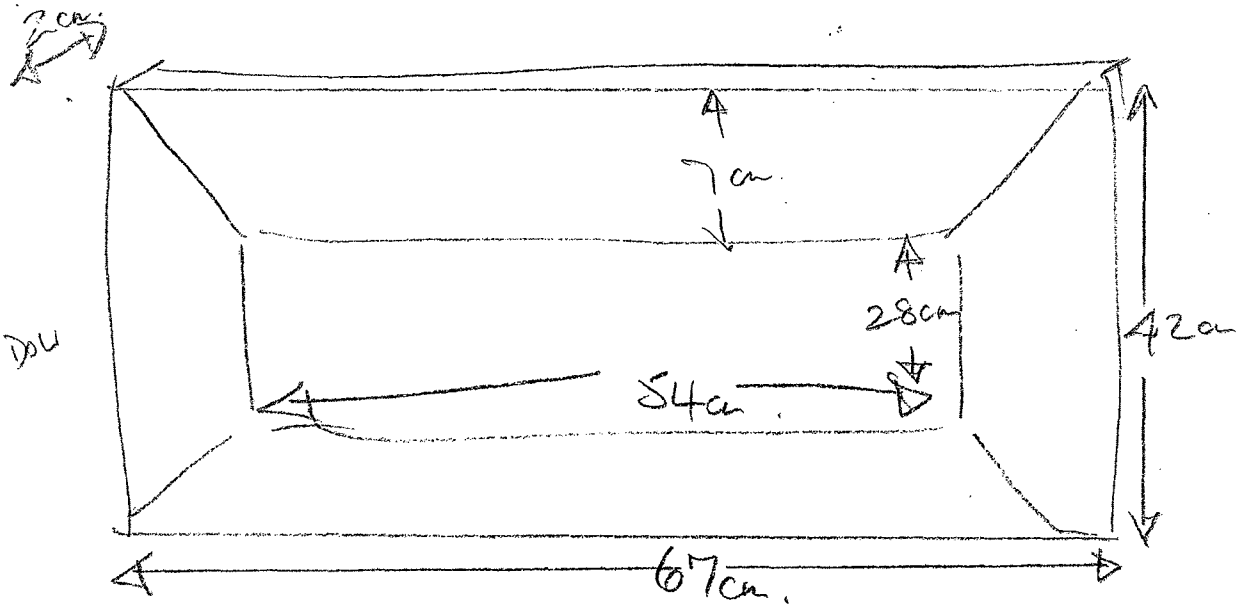

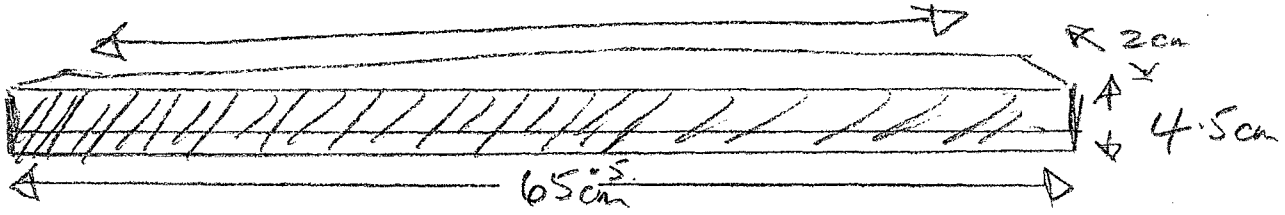

PLANNING
ACK'D
REPLIED
RECD 17 FEB 2011
INIT RECD DATE

15th Feb 2011 11 3hp Canal House, M15 4SX

FIG 3

Nigel Woody

CROSS-SECTIONAL DIAGRAM

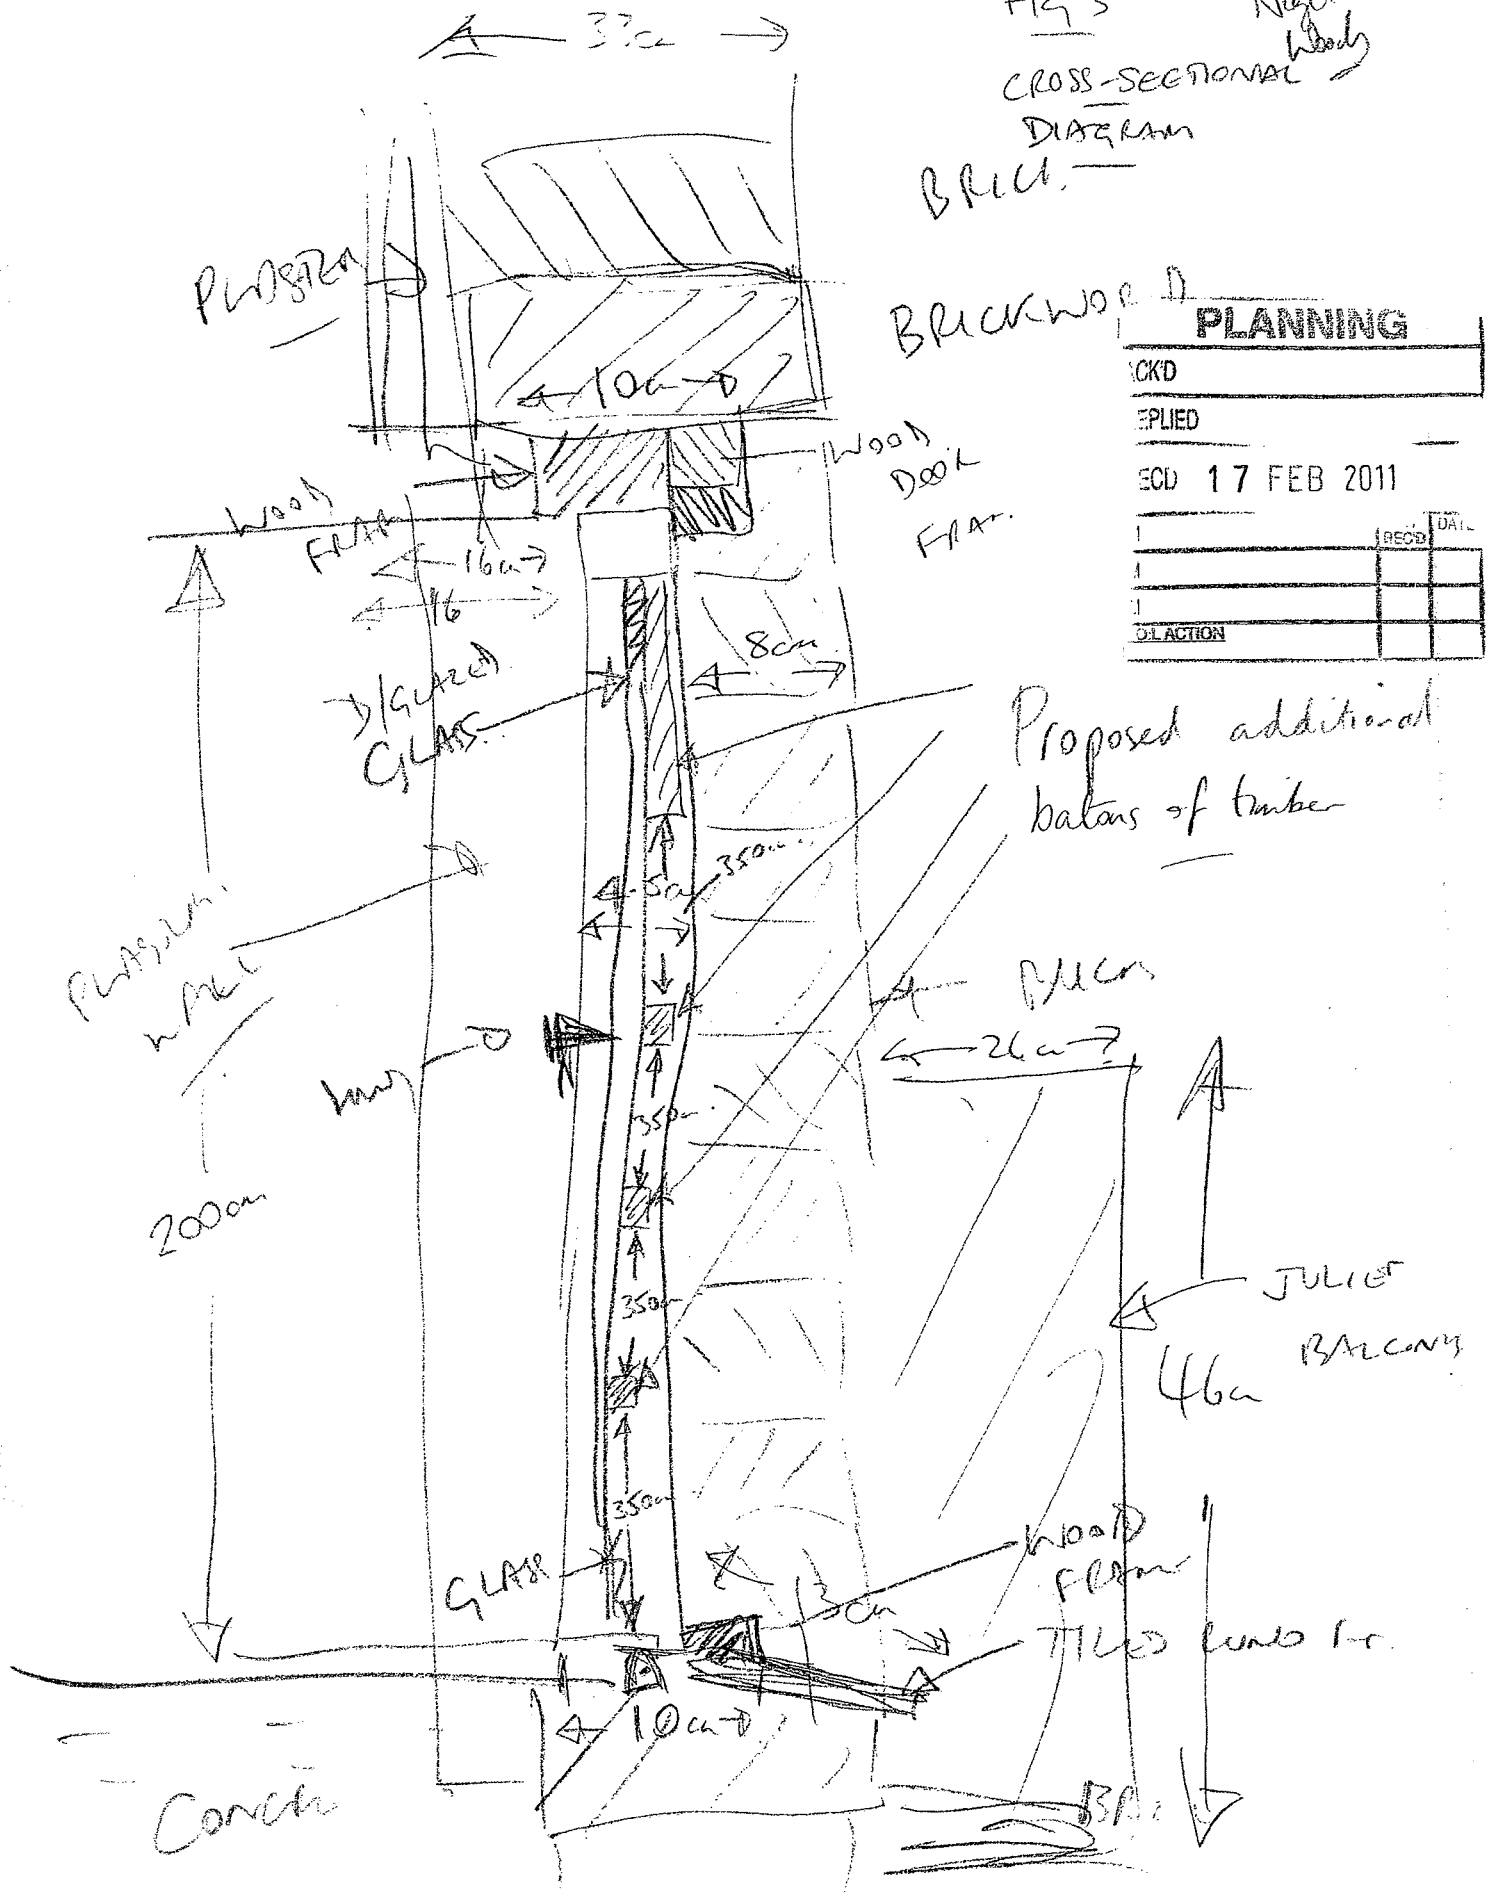

PLANNING
CK'D
EPLIED
ECD 17 FEB 2011
RECD DATE
OL ACTION

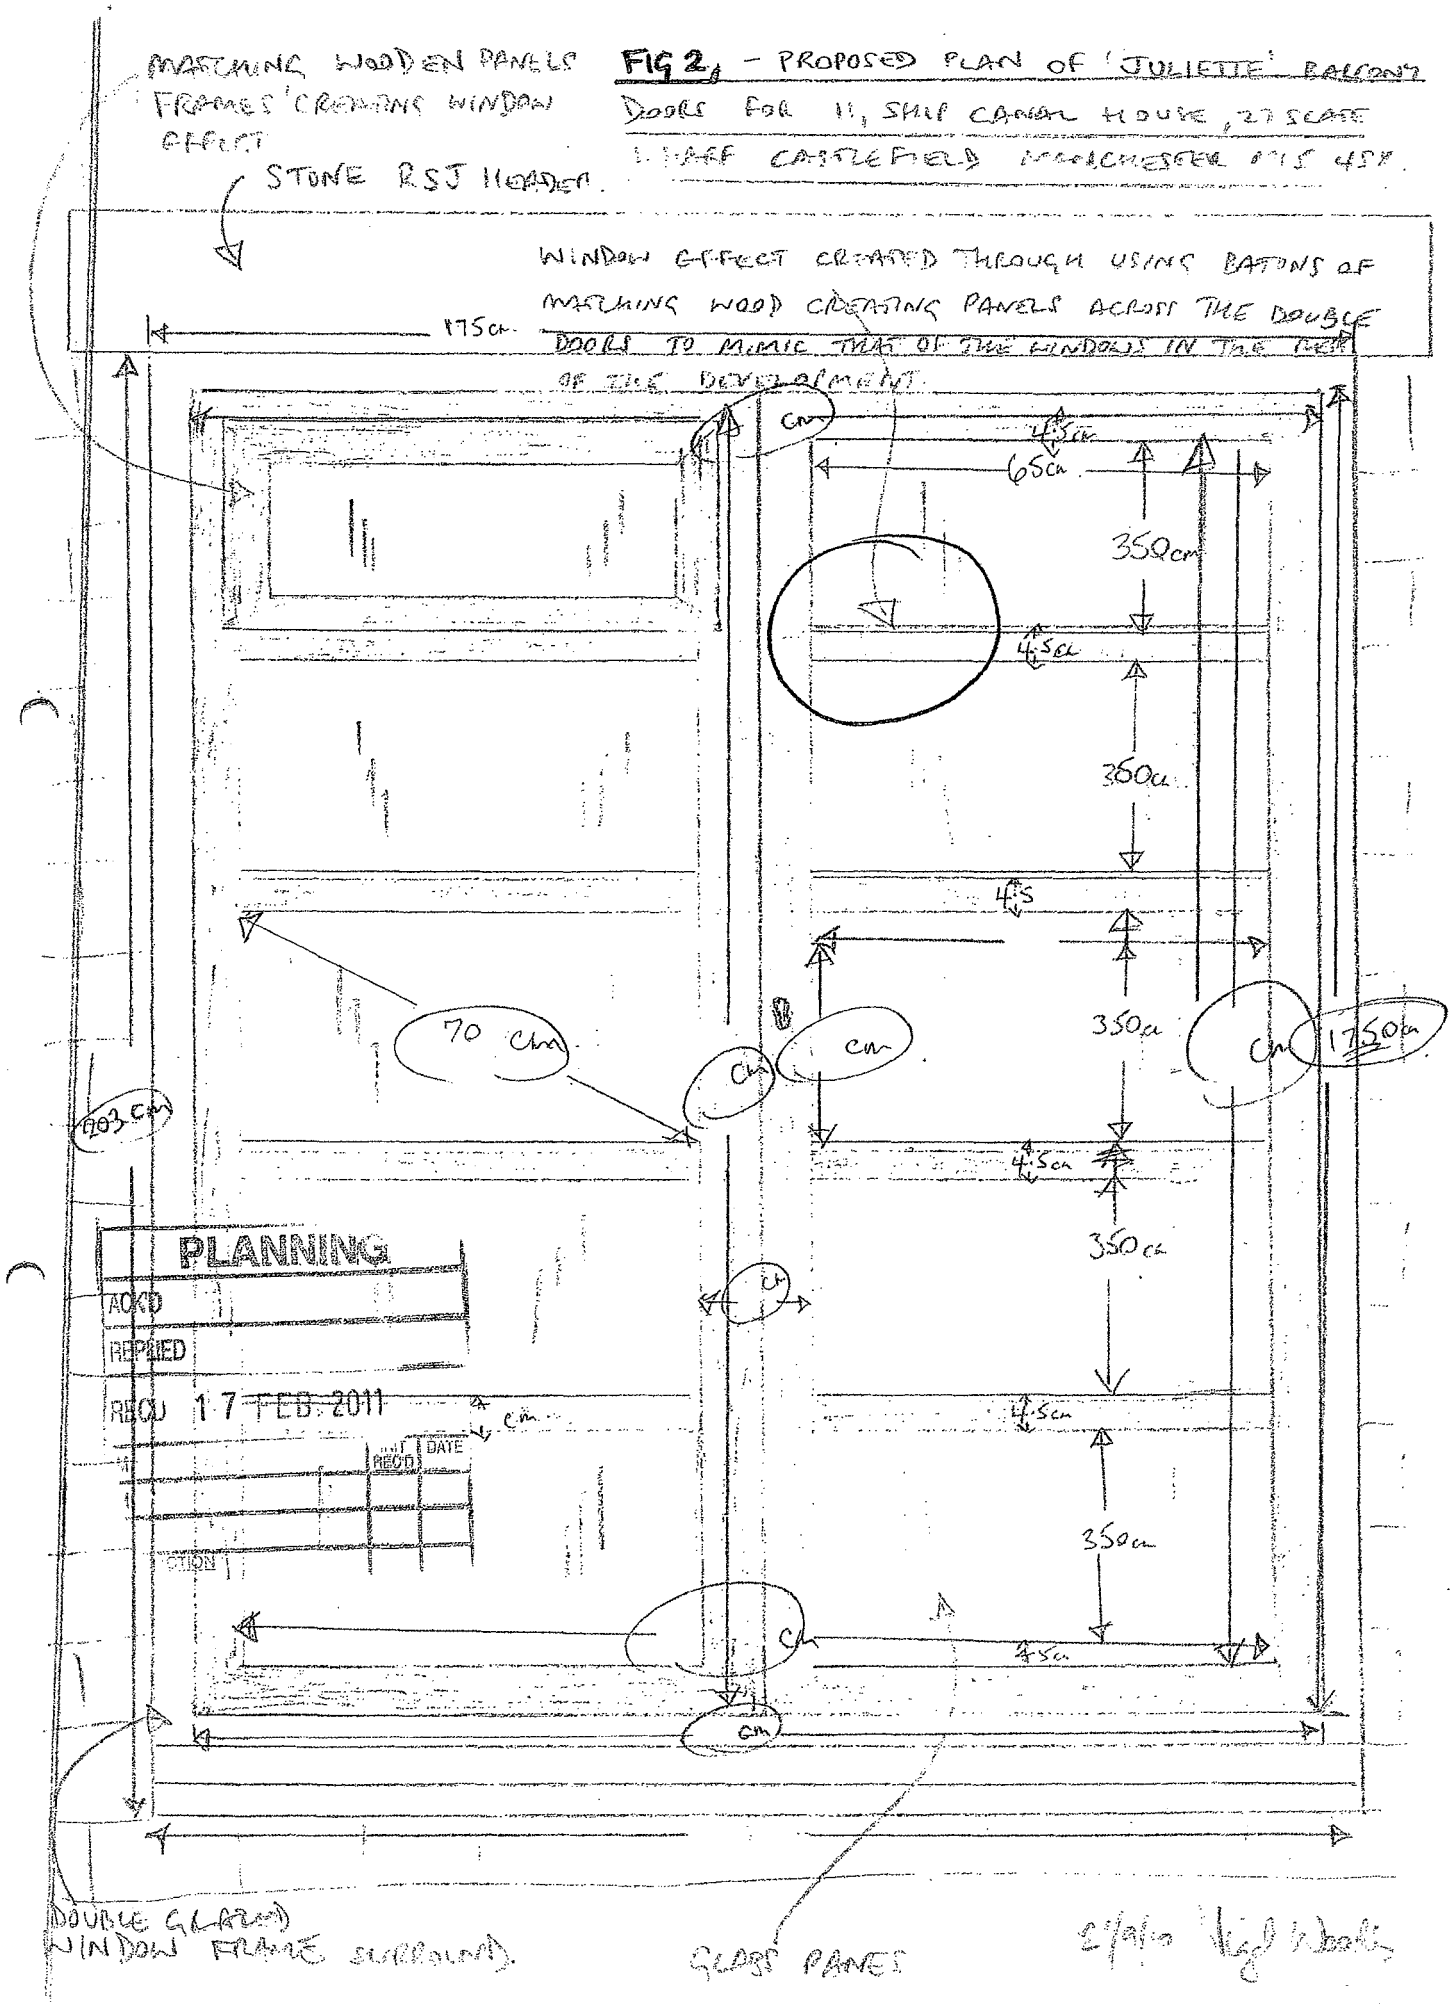
MATCHING WOODEN PANELS FRAMES CREATING WINDOW EFFECT
FIG 2, - PROPOSED PLAN OF 'JULIETTE' BALCONY DOORS FOR 11, SHIP CANAL HOUSE, 27 SLATE WHARF CASTLEFIELD MANCHESTER M15 4SX.
STONE RSJ HEADER.
WINDOW EFFECT CREATED THROUGH USING BATONS OF MATCHING WOOD CREATING PANELS ACROSS THE DOUBLE DOORS TO MIMIC THAT OF THE WINDOWS IN THE REST OF THE DEVELOPMENT.
175cm
65cm
350cm
4.5cm
350cm
4.5
350cm
4.5cm
350cm
4.5cm
350cm
4.5cm
70 cm
1750cm
203 cm
cm
PLANNING
ACK'D
REPLIED
REC'D 17 FEB 2011
DATE
DOUBLE GLAZED WINDOW FRAME SURROUND.
GLASS PANES
2/9/10