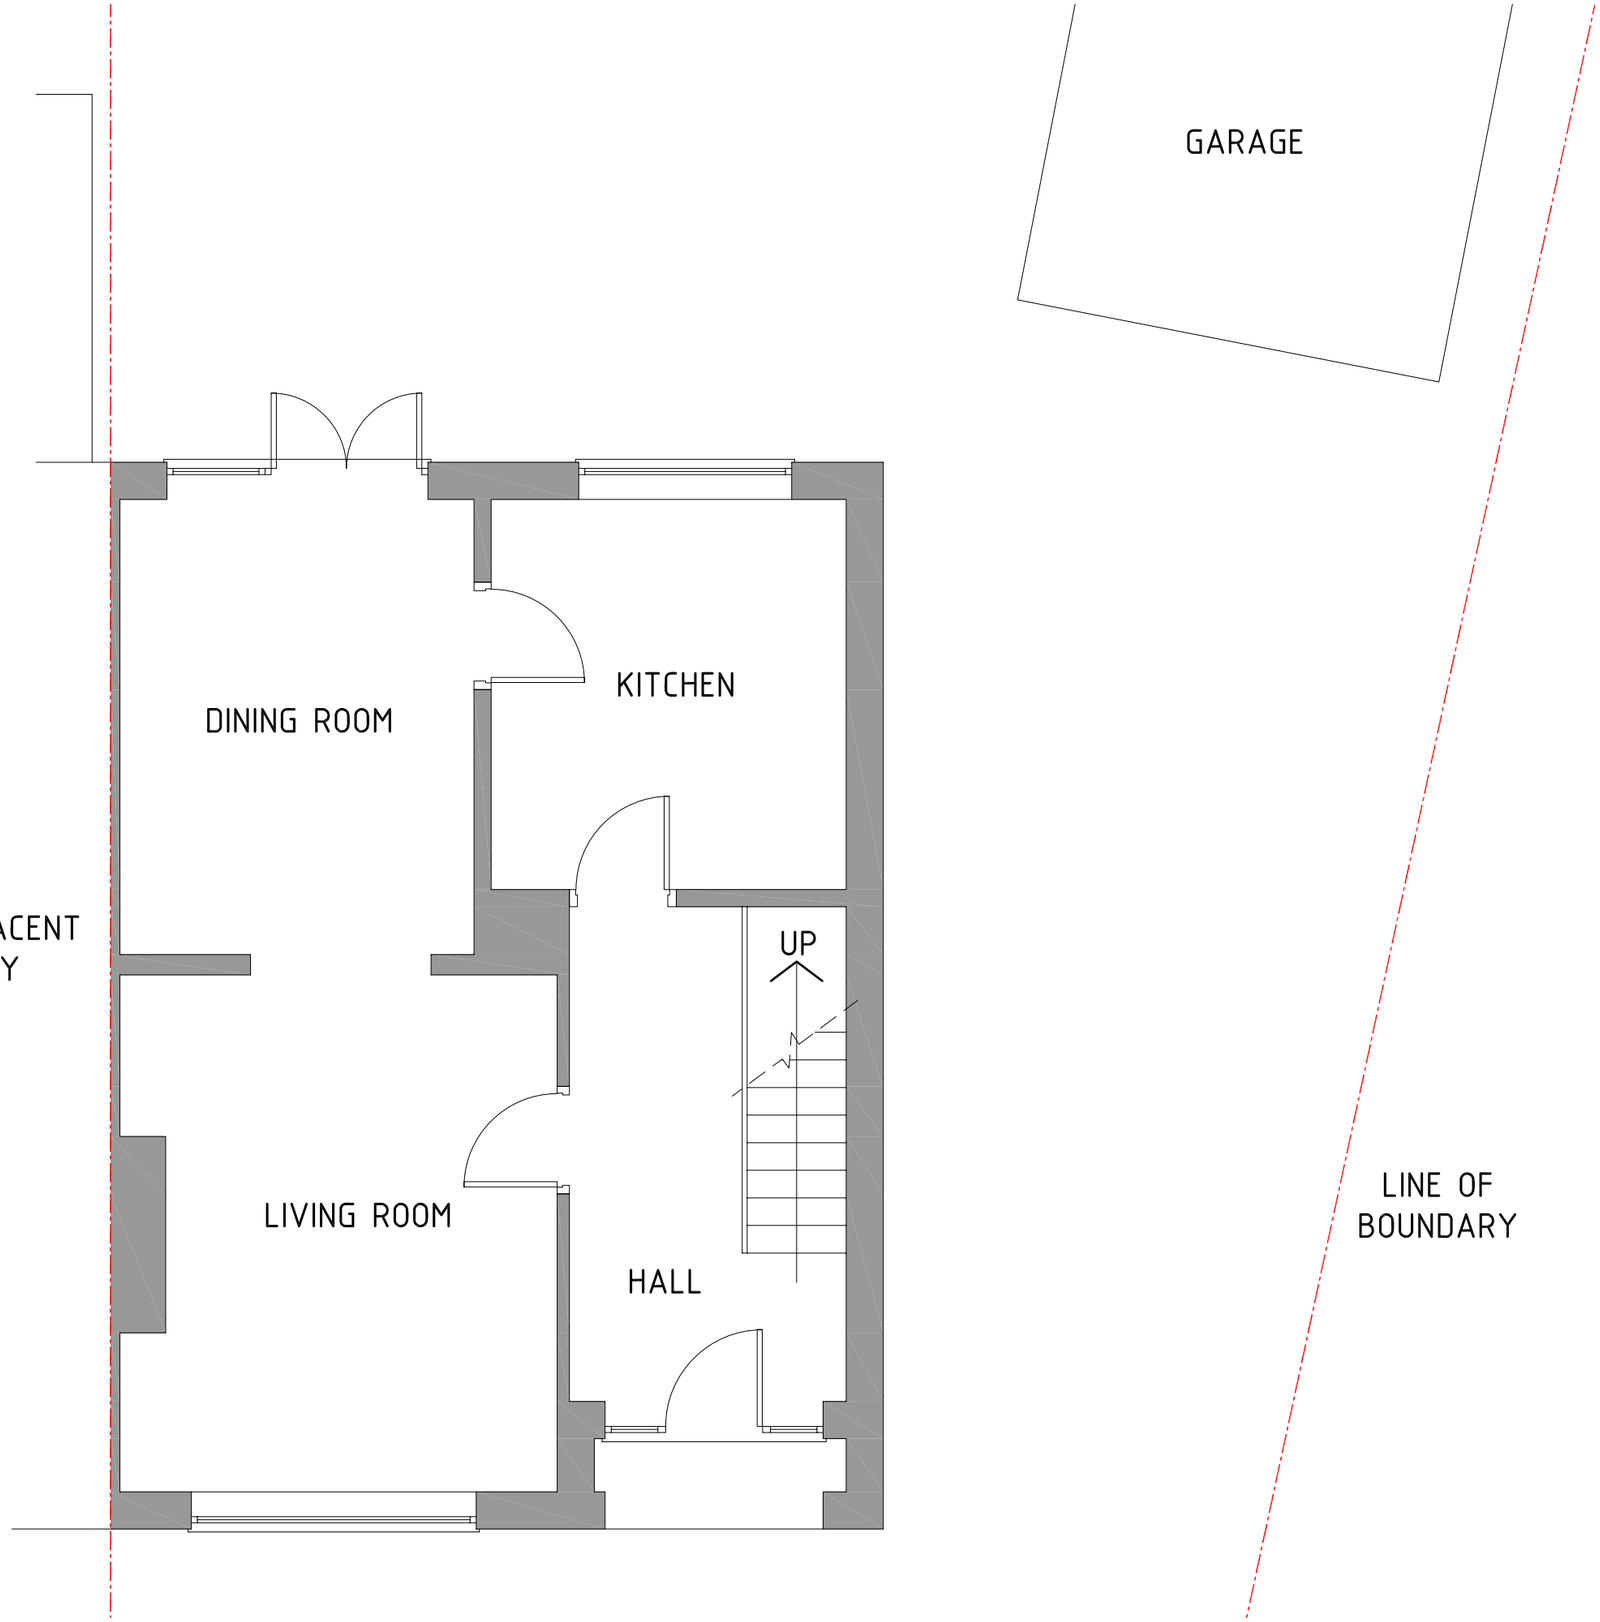


EXISTING GROUND FLOOR PLAN

NOTES:


This drawing is to be read in conjunction with all related drawings.
All dimensions must be checked and verified on site before commencing of any work or producing shop drawings. Do not scale from this drawing. The originator should be notified immediately of any discrepancy. This drawing is copyright and remains the property of HMR architects.

HMR architects

The Old Railway Yard
Fishwick Street
Rochdale OL16 5NA
United Kingdom

T +44(0)1706 840033
M +44(0)770 752 0692
E info@hmr-architects.co.uk
www.hmr-architects.co.uk

CLIENT Mr. D. Ogden		
PROJECT 4 Selkirk Drive, Blackley M9 7AE		
DRAWING Existing Ground Floor Plan		
PROJECT NUMBER 2013.01.31_DO	DATE FEB. 2013	SCALE 1:50 @ A3
DRAWING NUMBER 002	REV. -	ISSUE STATUS PLANNING

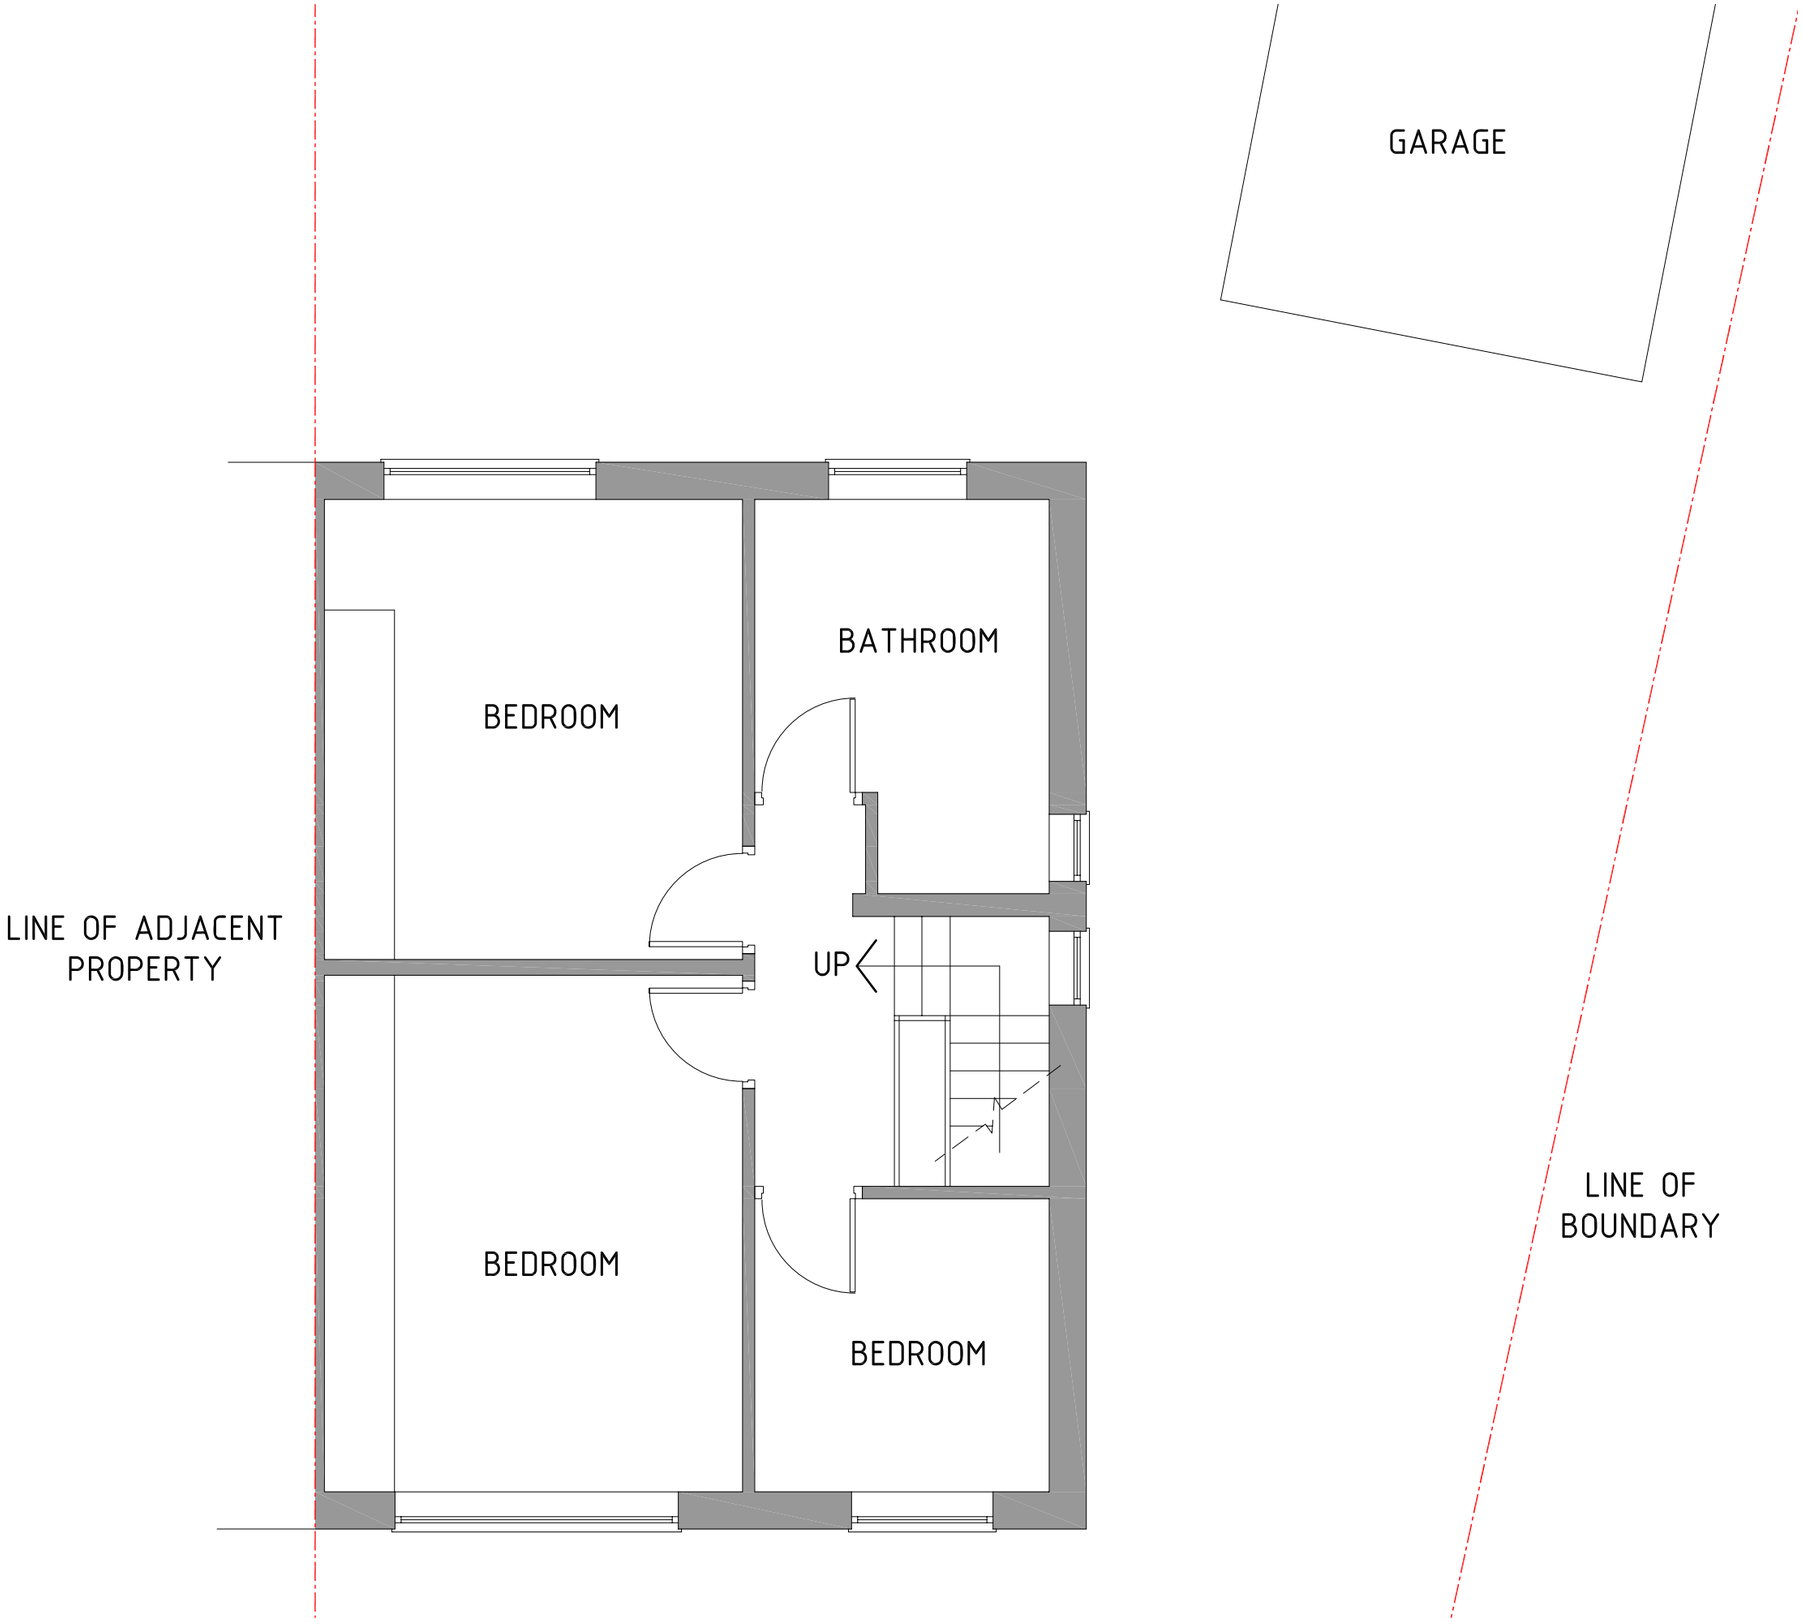

EXISTING FIRST FLOOR PLAN

NOTES:


This drawing is to be read in conjunction with all related drawings.
All dimensions must be checked and verified on site before commencing of any work or producing shop drawings. Do not scale from this drawing. The originator should be notified immediately of any discrepancy. This drawing is copyright and remains the property of HMR architects.

HMR architects

The Old Railway Yard
Fishwick Street
Rochdale OL16 5NA
United Kingdom

T +44(0)1706 840033
M +44(0)770 752 0692
E info@hmr-architects.co.uk
www.hmr-architects.co.uk

CLIENT Mr. D. Ogden		
PROJECT 4 Selkirk Drive, Blackley M9 7AE		
DRAWING Existing First Floor Plan		
PROJECT NUMBER 2013.01.31_DO	DATE FEB. 2013	SCALE 1:50 @ A3
DRAWING NUMBER 003	REV. -	ISSUE STATUS PLANNING

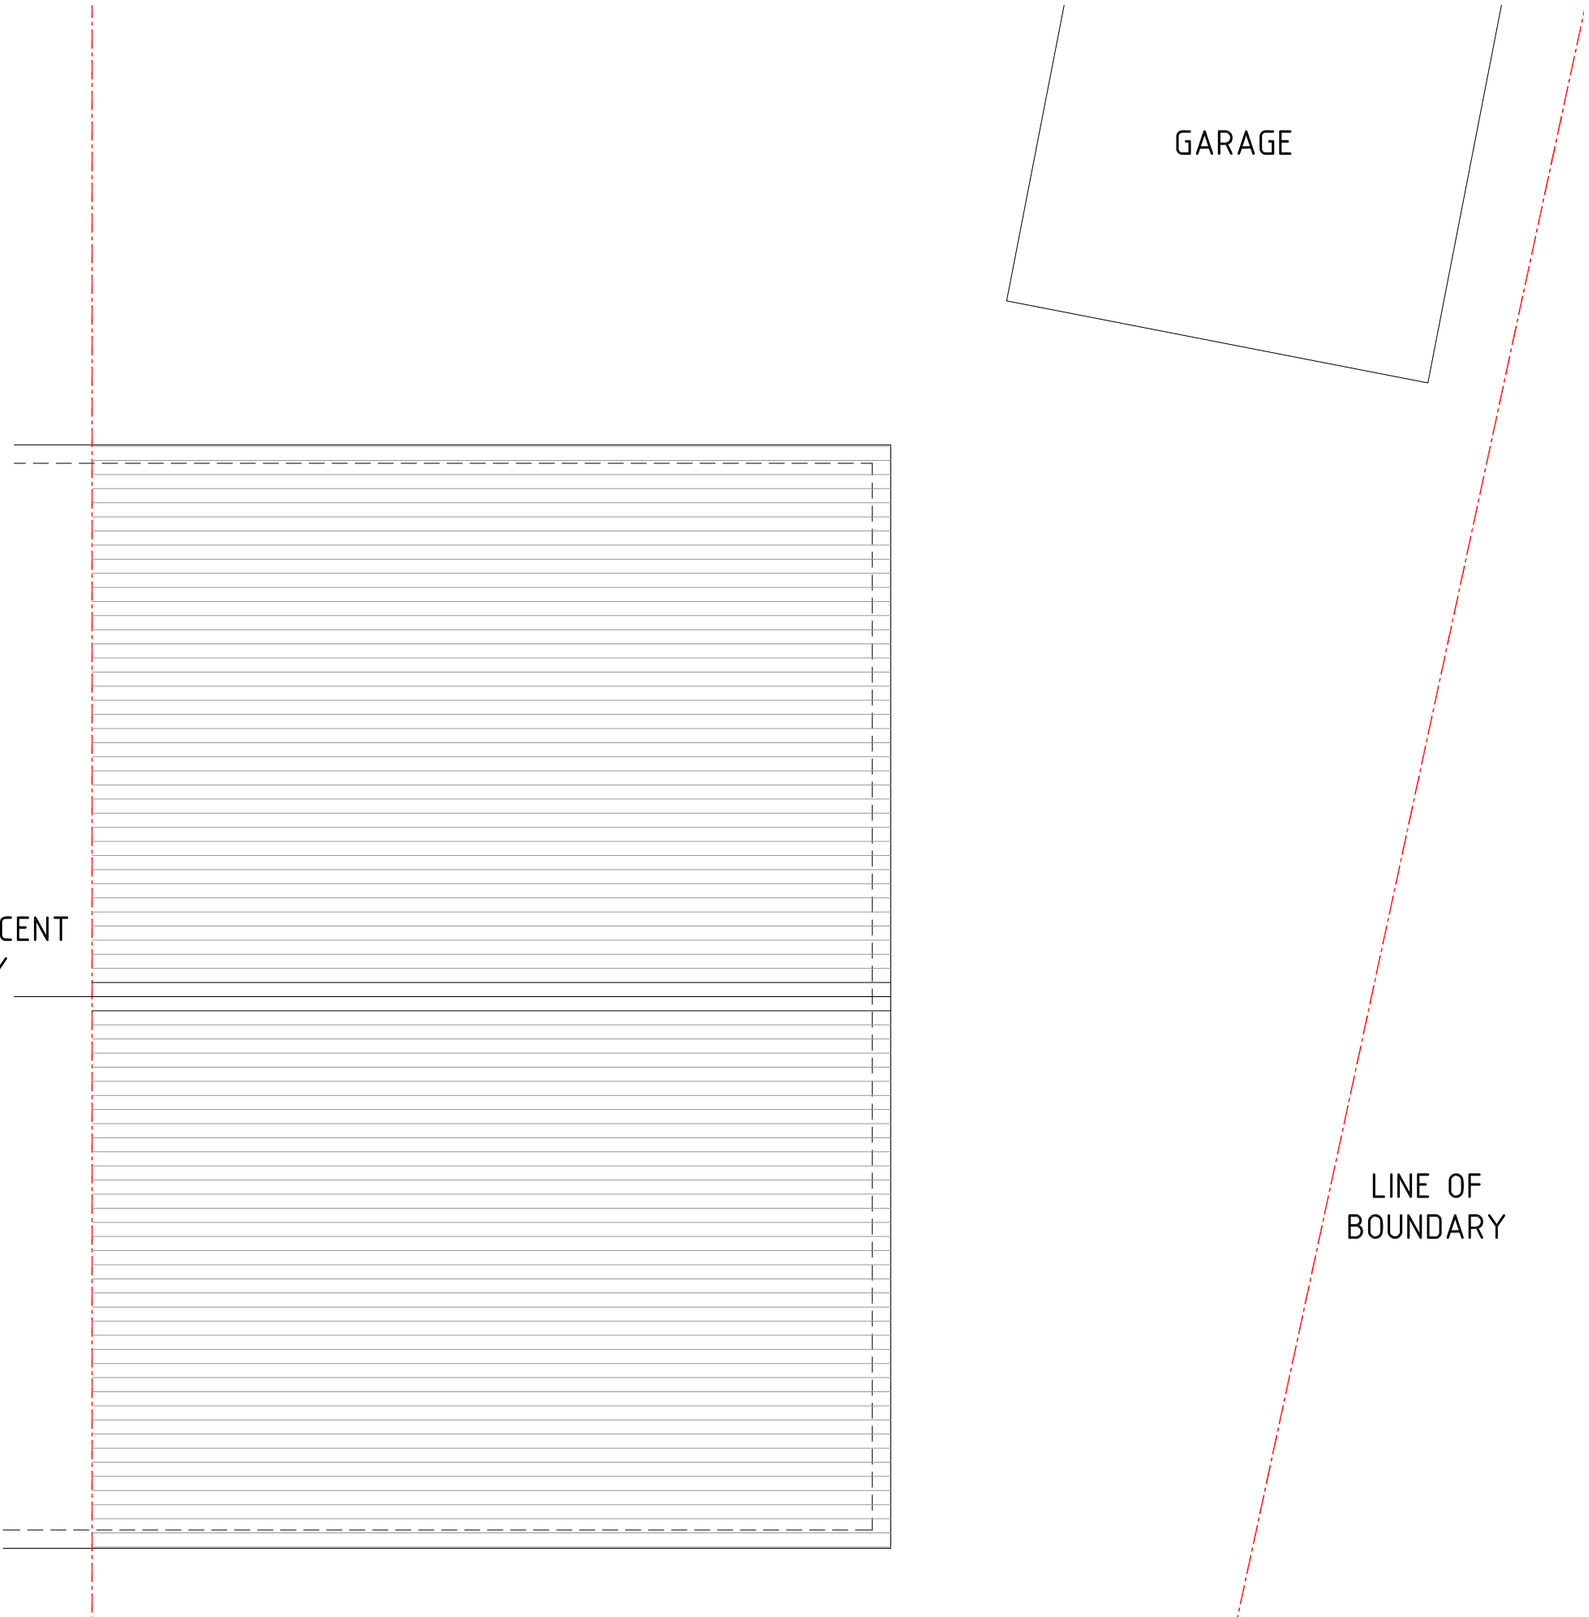

EXISTING ROOF PLAN

NOTES:


This drawing is to be read in conjunction with all related drawings.
All dimensions must be checked and verified on site before commencing of any work or producing shop drawings. Do not scale from this drawing. The originator should be notified immediately of any discrepancy. This drawing is copyright and remains the property of HMR architects.

HMR architects


The Old Railway Yard
Fishwick Street
Rochdale OL16 5NA
United Kingdom

T +44(0)1706 840033
M +44(0)770 752 0692
E info@hmr-architects.co.uk
www.hmr-architects.co.uk


CLIENT Mr. D. Ogden		
PROJECT 4 Selkirk Drive, Blackley M9 7AE		
DRAWING Existing Roof Plan		
PROJECT NUMBER 2013.01.31_DO	DATE FEB. 2013	SCALE 1:50 @ A3
DRAWING NUMBER 004	REV. -	ISSUE STATUS PLANNING

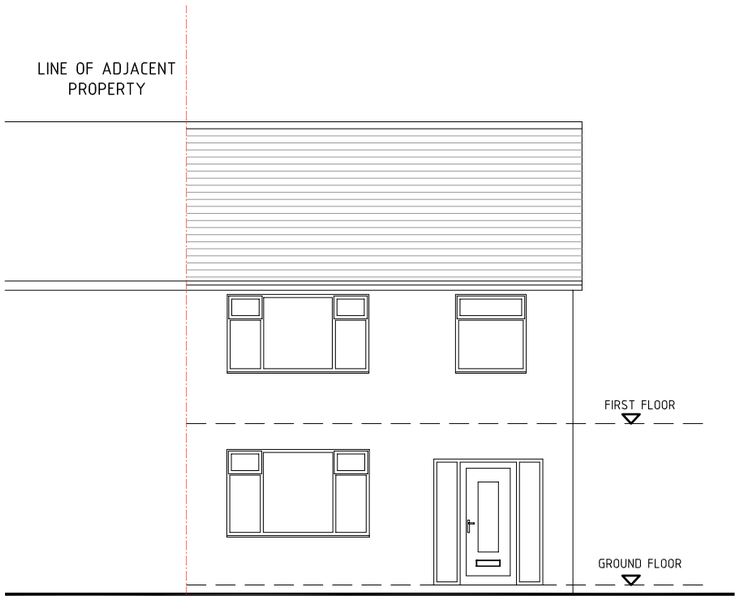

EXISTING FRONT ELEVATION

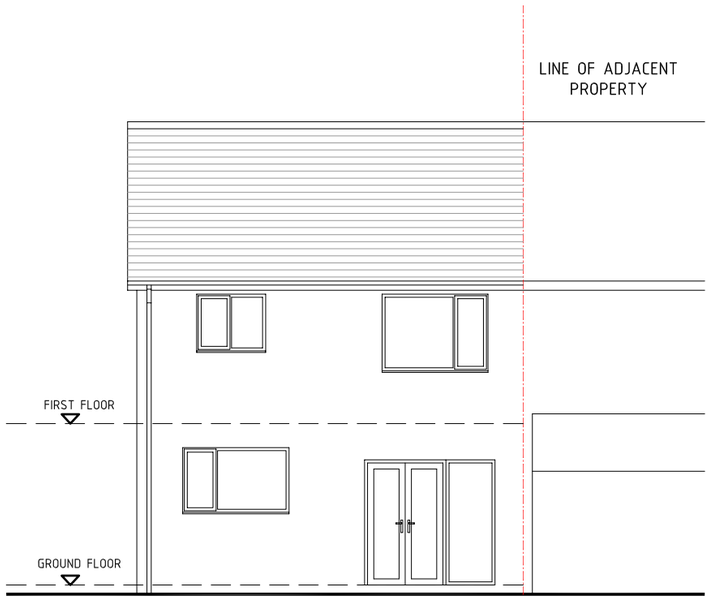

EXISTING REAR ELEVATION

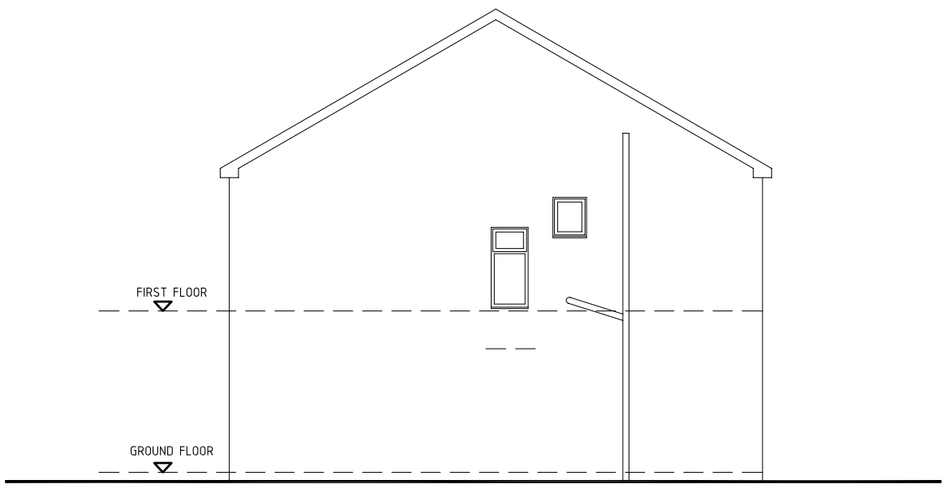

EXISTING SIDE ELEVATION
LOOKING FROM No. 2 SELKIRK DRIVE

NOTES:


This drawing is to be read in conjunction with all related drawings.
All dimensions must be checked and verified on site before commencing of any work or producing shop drawings. Do not scale from this drawing. The originator should be notified immediately of any discrepancy. This drawing is copyright and remains the property of HMR architects.

HMR architects


The Old Railway Yard
Fishwick Street
Rochdale OL16 5NA
United Kingdom

T +44(0)1706 840033
M +44(0)770 752 0692
E info@hmr-architects.co.uk
www.hmr-architects.co.uk

CLIENT Mr. D. Ogden		
PROJECT 4 Selkirk Drive, Blackley M9 7AE		
DRAWING Existing Elevations		
PROJECT NUMBER 2013.01.31_DO	DATE FEB. 2013	SCALE 1:100 @ A3
DRAWING NUMBER 005	REV. -	ISSUE STATUS PLANNING

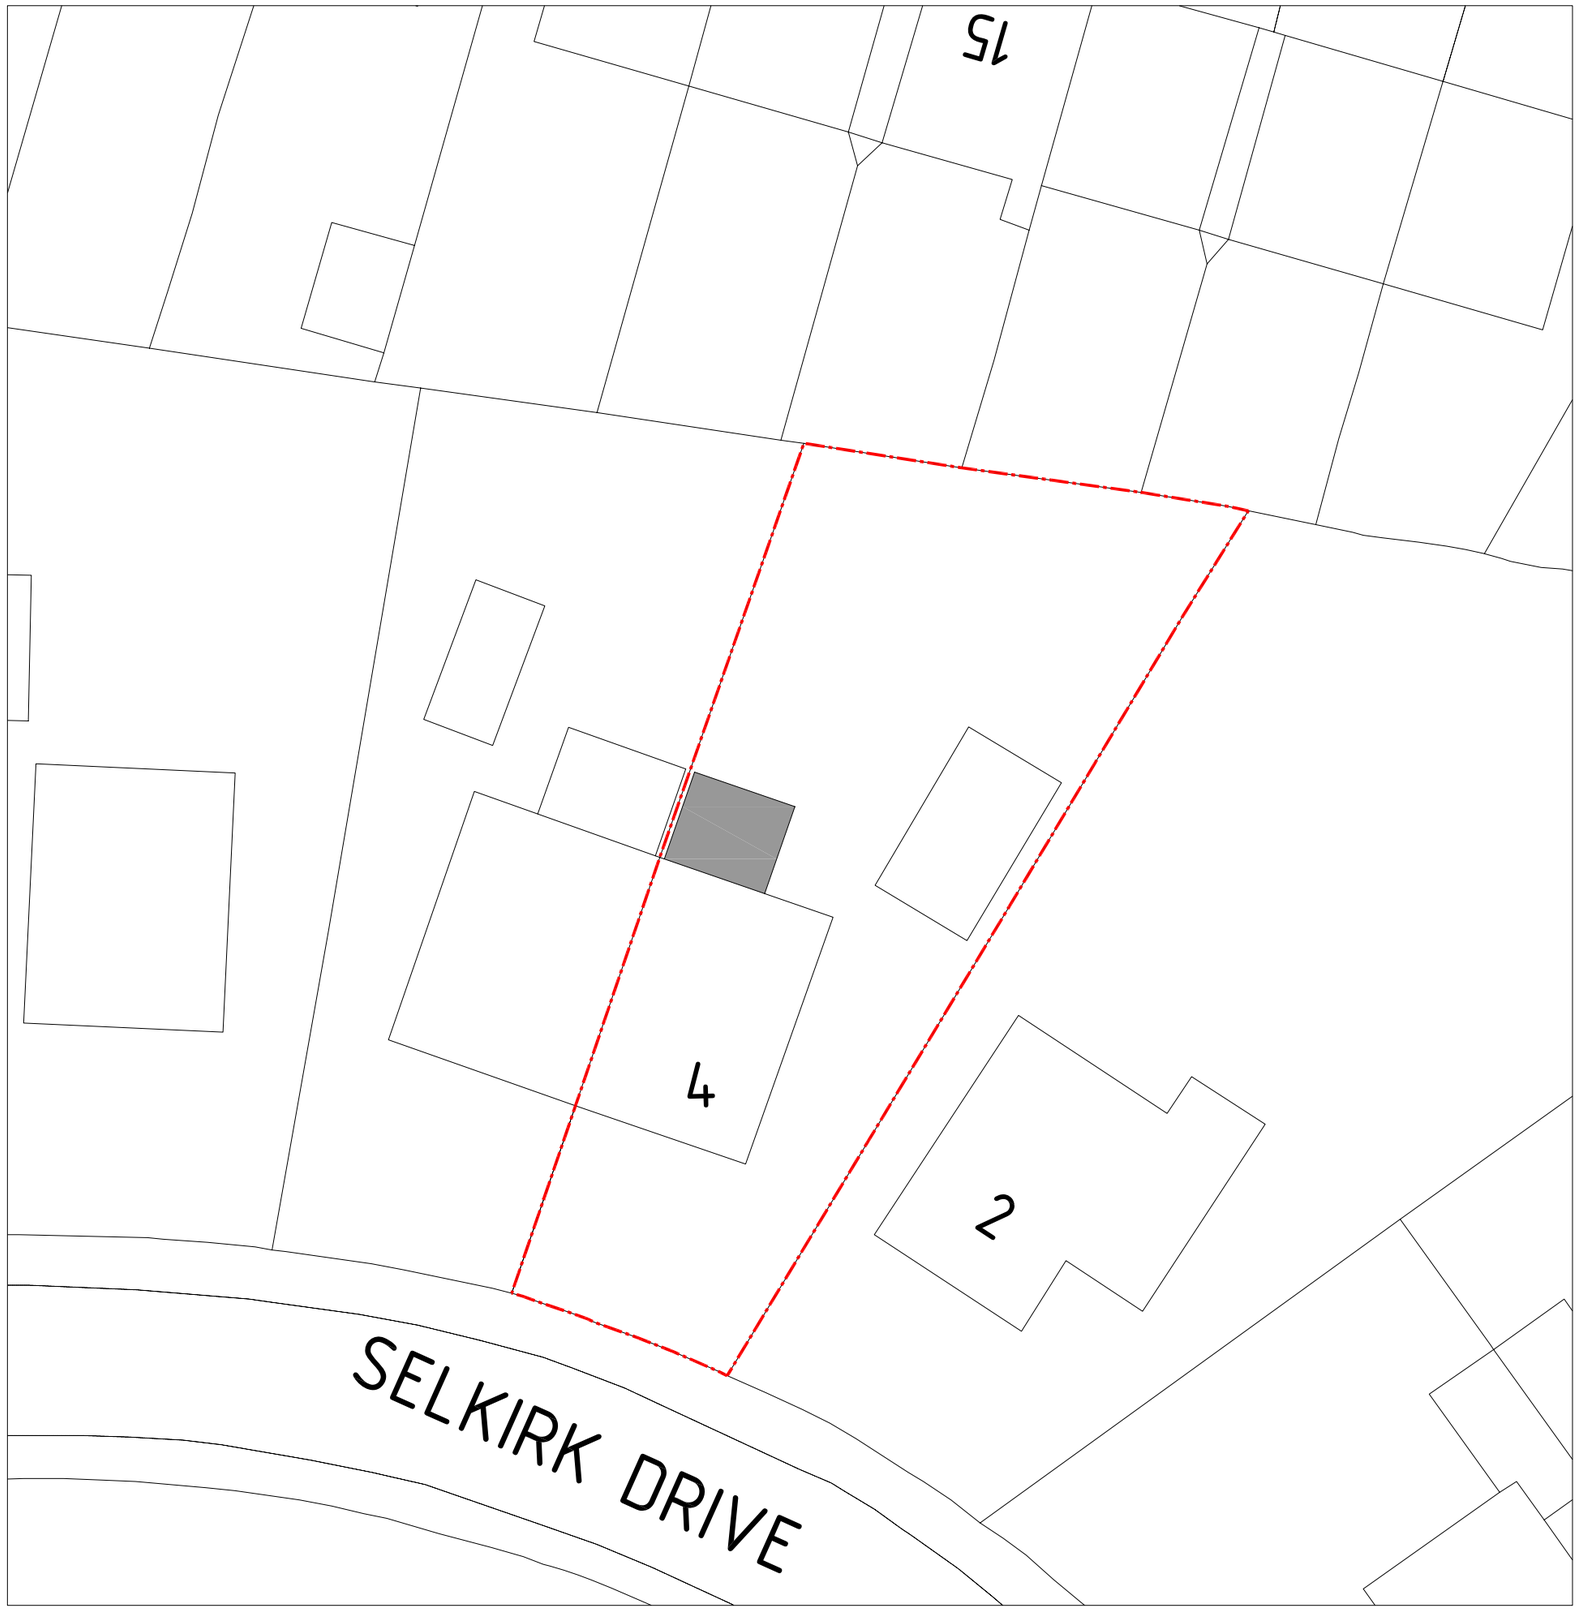

PROPOSED SITE PLAN 1:200

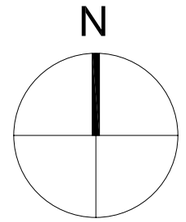

NOTES:


This drawing is to be read in conjunction with all related drawings.
All dimensions must be checked and verified on site before commencing of any work or producing shop drawings. Do not scale from this drawing. The originator should be notified immediately of any discrepancy. This drawing is copyright and remains the property of HMR architects.


HMR architects

The Old Railway Yard
Fishwick Street
Rochdale OL16 5NA
United Kingdom

T +44(0)1706 840033
M +44(0)770 752 0692
E info@hmr-architects.co.uk
www.hmr-architects.co.uk

CLIENT Mr. D. Ogden		
PROJECT 4 Selkirk Drive, Blackley M9 7AE		
DRAWING Proposed Site Plan		
PROJECT NUMBER 2013.01.31_DO	DATE FEB. 2013	SCALE 1:1250 / 1:200 @ A3
DRAWING NUMBER 006	REV. -	ISSUE STATUS PLANNING

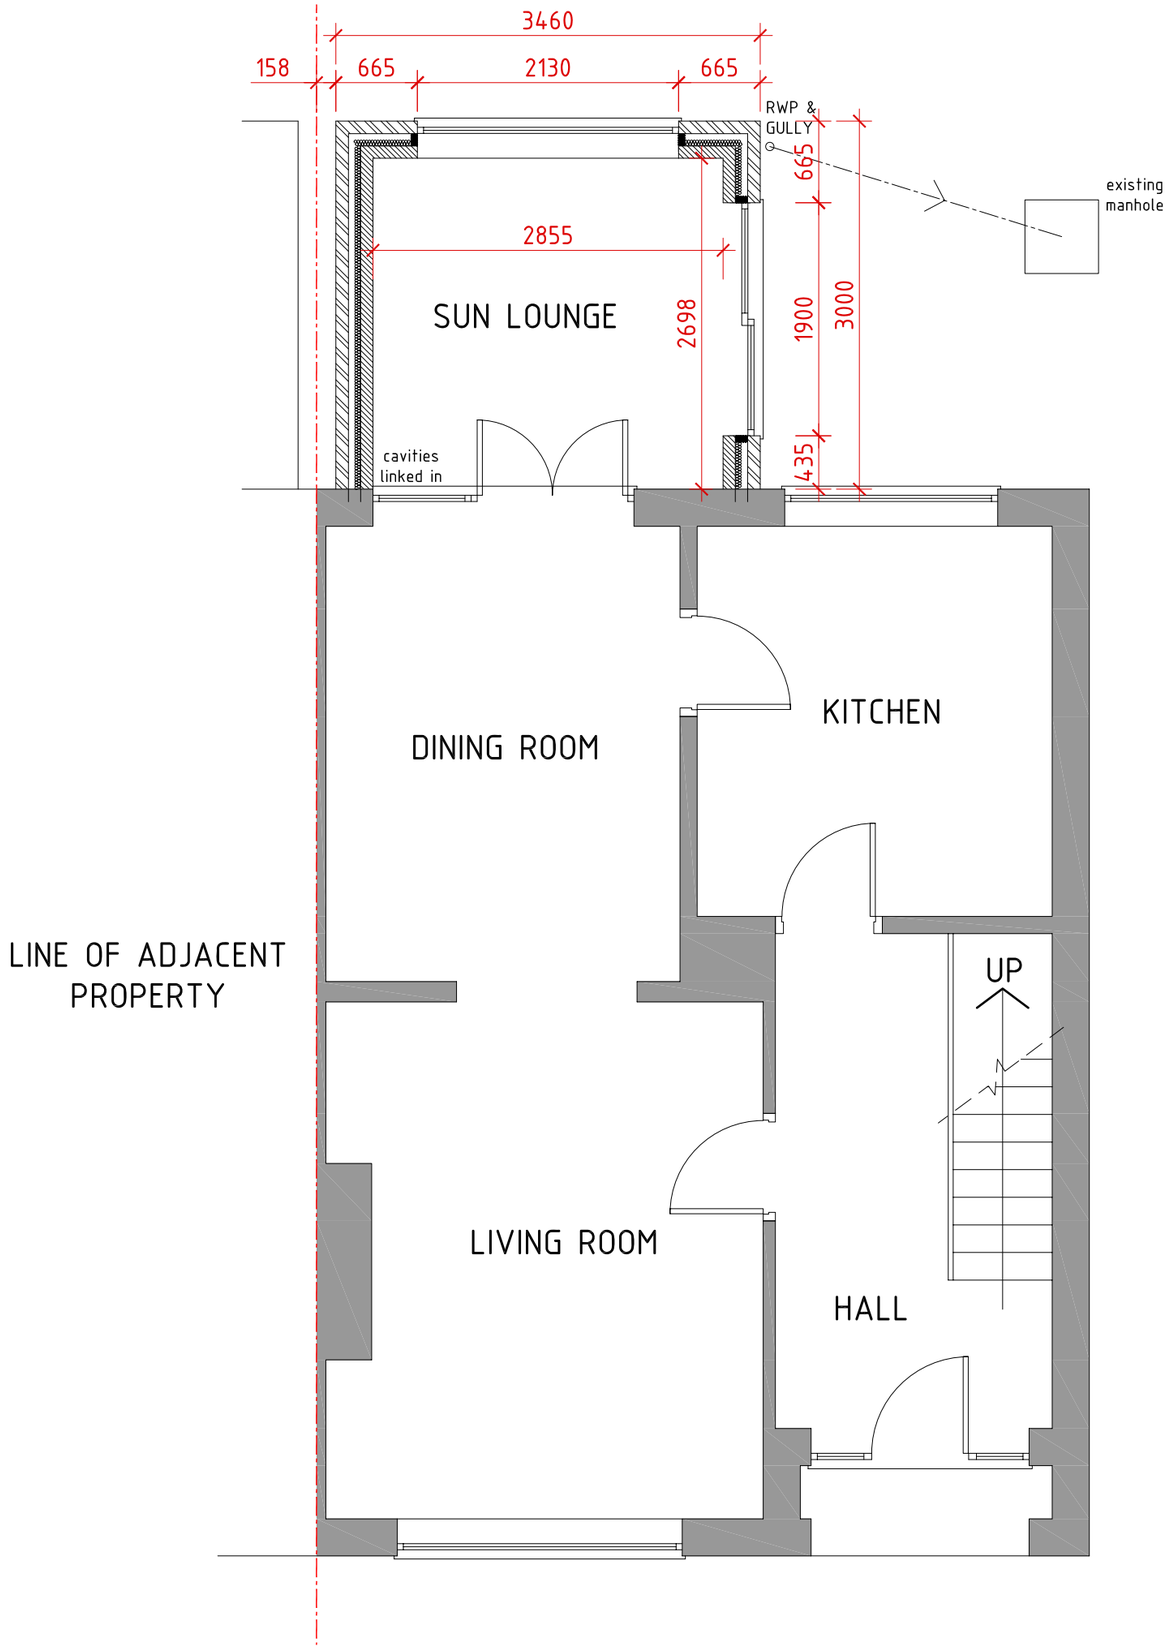

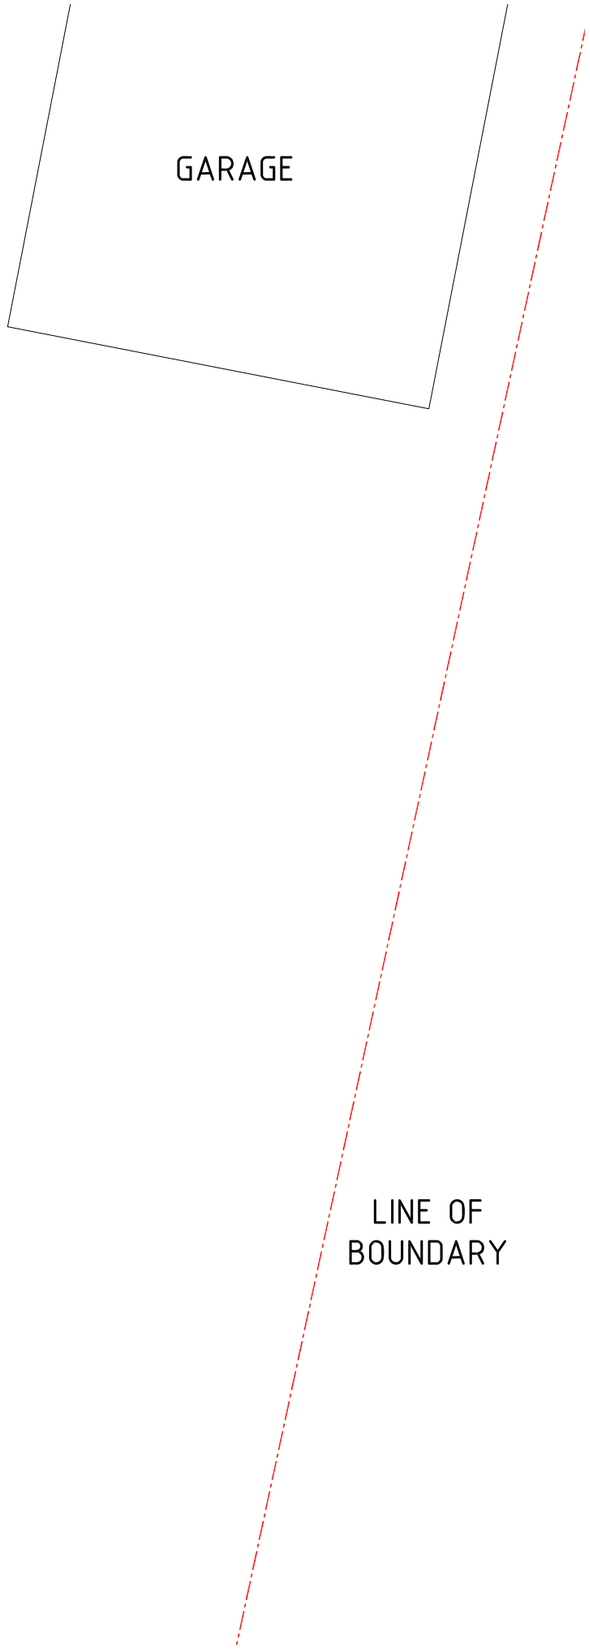

PROPOSED GROUND FLOOR PLAN

NOTES:


This drawing is to be read in conjunction with all related drawings.
All dimensions must be checked and verified on site before commencing of any work or producing shop drawings. Do not scale from this drawing. The originator should be notified immediately of any discrepancy. This drawing is copyright and remains the property of HMR architects.

HMR architects

The Old Railway Yard
Fishwick Street
Rochdale OL16 5NA
United Kingdom

T +44(0)1706 840033
M +44(0)770 752 0692
E info@hmr-architects.co.uk
www.hmr-architects.co.uk

CLIENT Mr. D. Ogden		
PROJECT 4 Selkirk Drive, Blackley M9 7AE		
DRAWING Proposed Ground Floor Plan		
PROJECT NUMBER 2013.01.31_DO	DATE FEB. 2013	SCALE 1:50 @ A3
DRAWING NUMBER 007	REV. -	ISSUE STATUS PLANNING

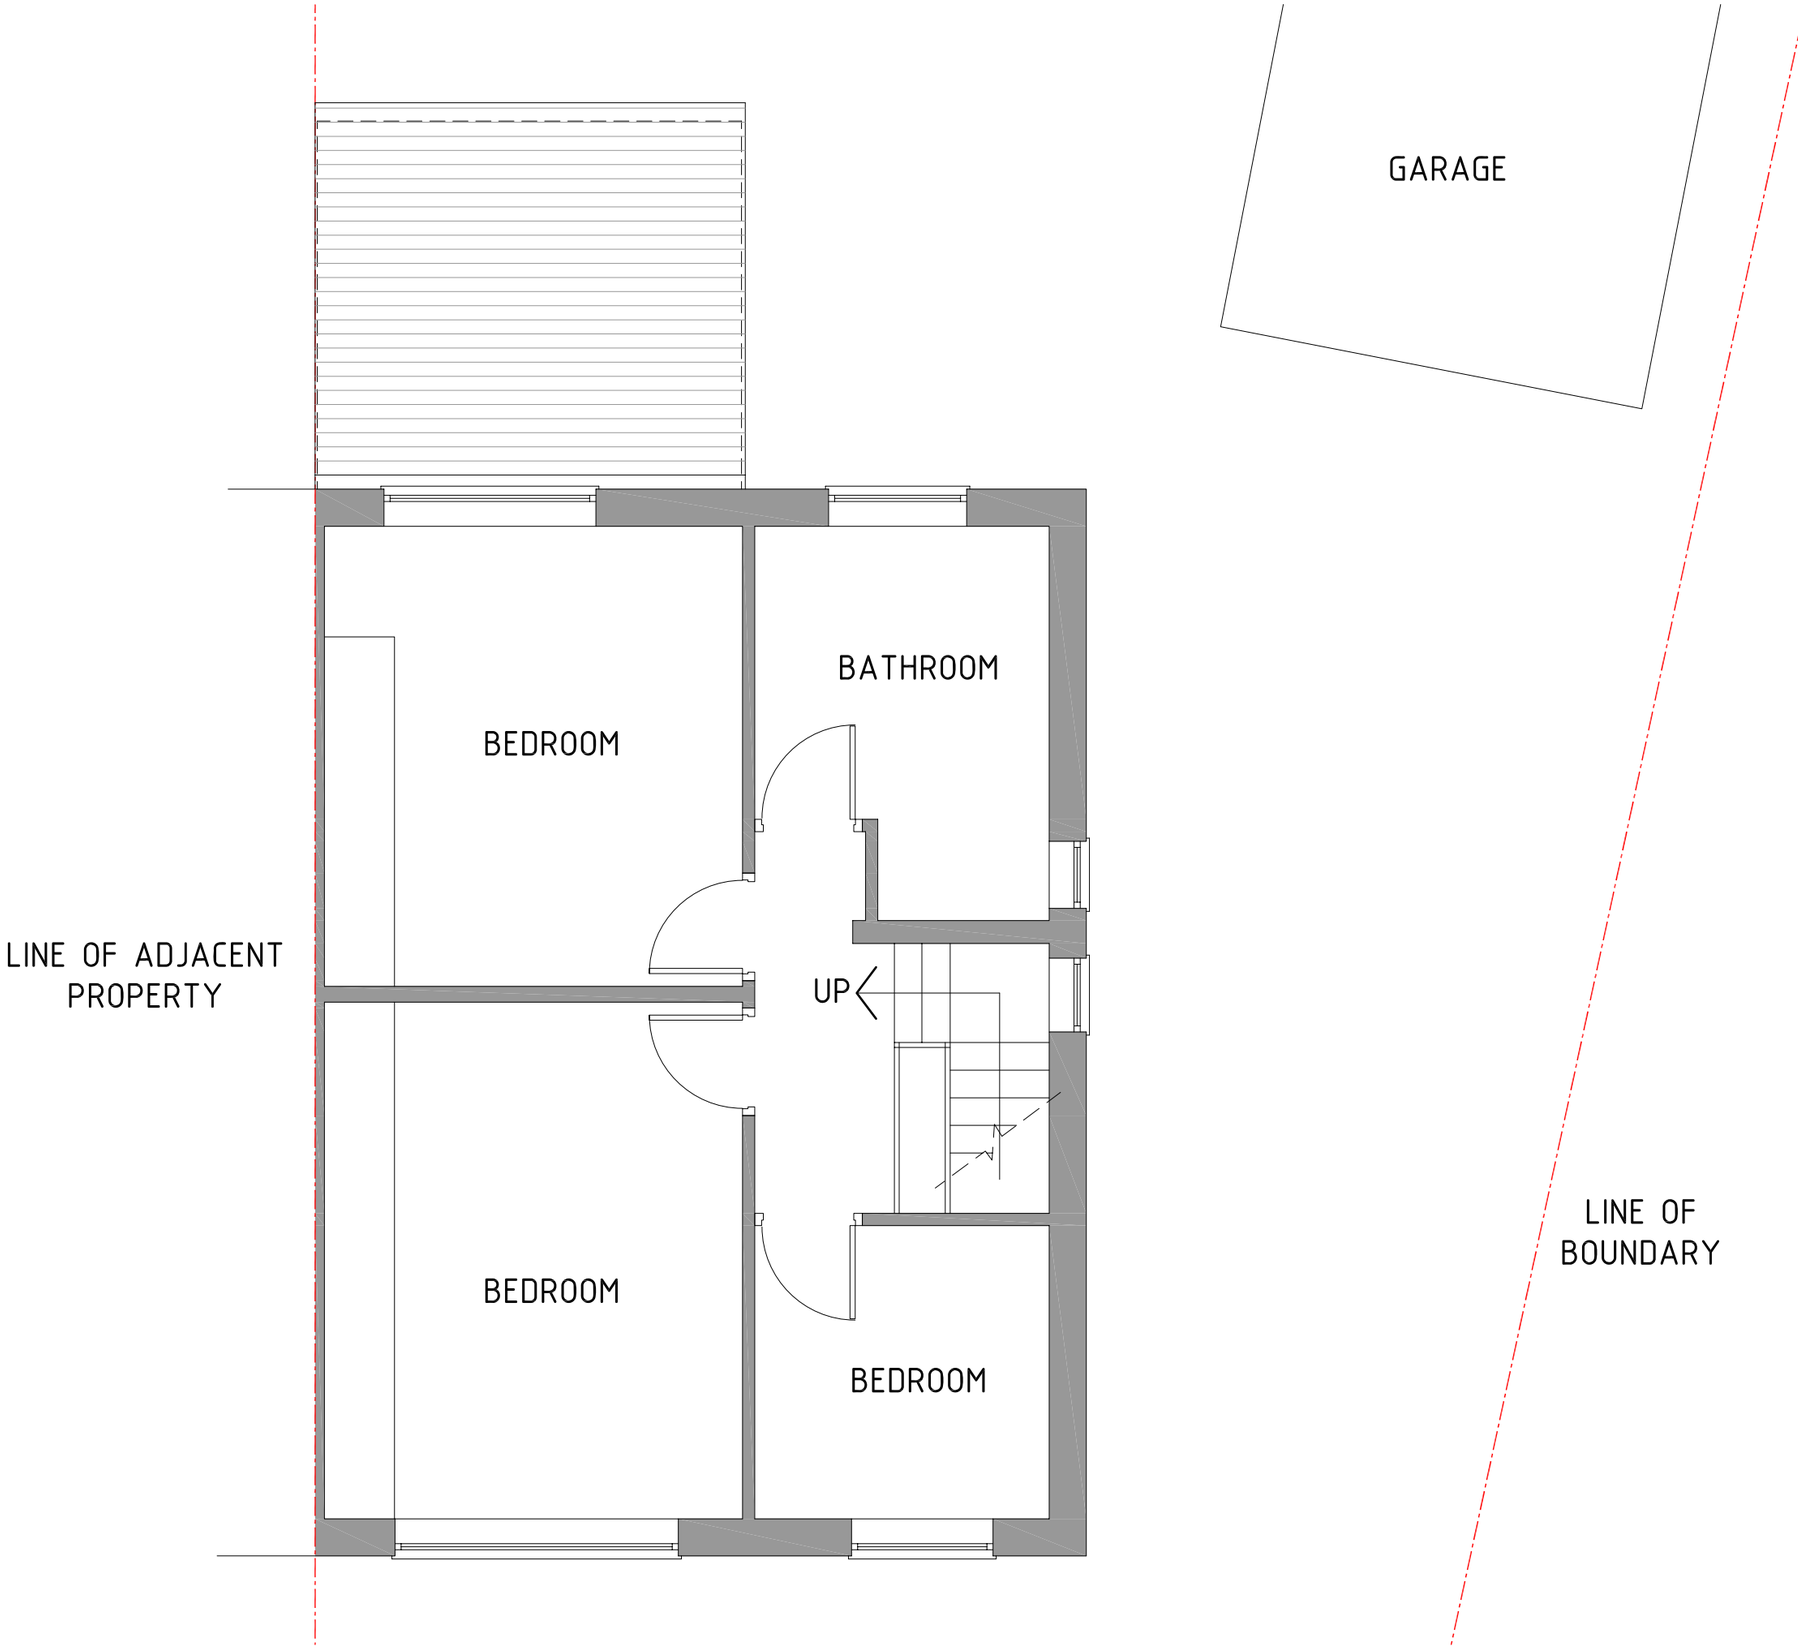

PROPOSED FIRST FLOOR PLAN

NOTES:


This drawing is to be read in conjunction with all related drawings.
All dimensions must be checked and verified on site before commencing of any work or producing shop drawings. Do not scale from this drawing. The originator should be notified immediately of any discrepancy. This drawing is copyright and remains the property of HMR architects.


HMR architects

The Old Railway Yard
Fishwick Street
Rochdale OL16 5NA
United Kingdom

T +44(0)1706 840033
M +44(0)770 752 0692
E info@hmr-architects.co.uk
www.hmr-architects.co.uk

CLIENT Mr. D. Ogden		
PROJECT 4 Selkirk Drive, Blackley M9 7AE		
DRAWING Existing First Floor Plan		
PROJECT NUMBER 2013.01.31_DO	DATE FEB. 2013	SCALE 1:50 @ A3
DRAWING NUMBER 008	REV. -	ISSUE STATUS PLANNING

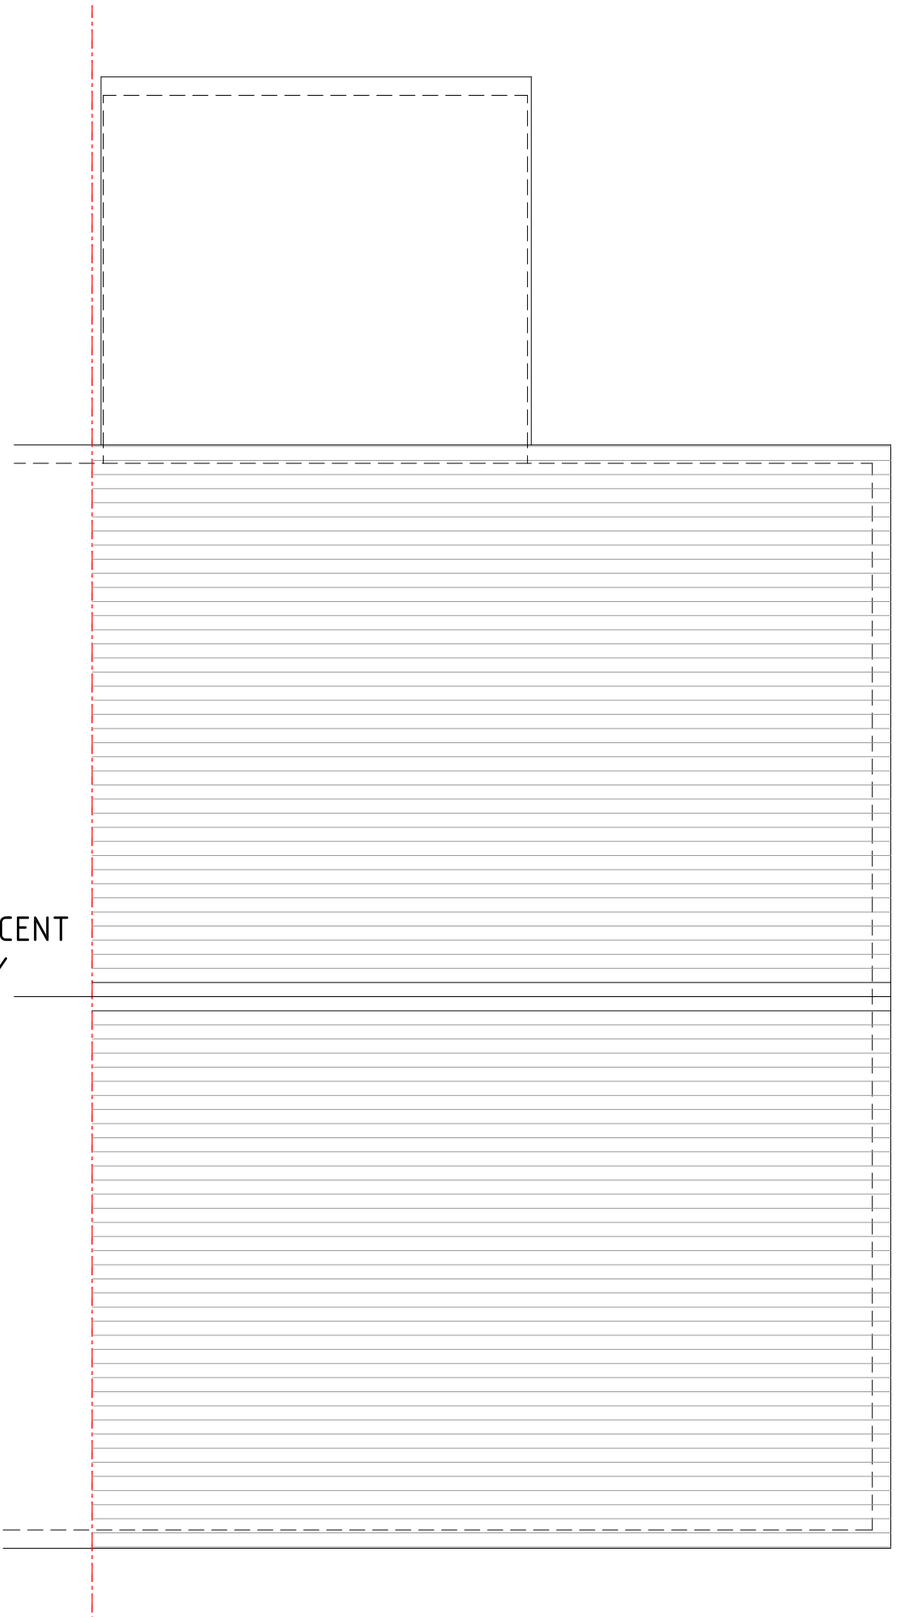

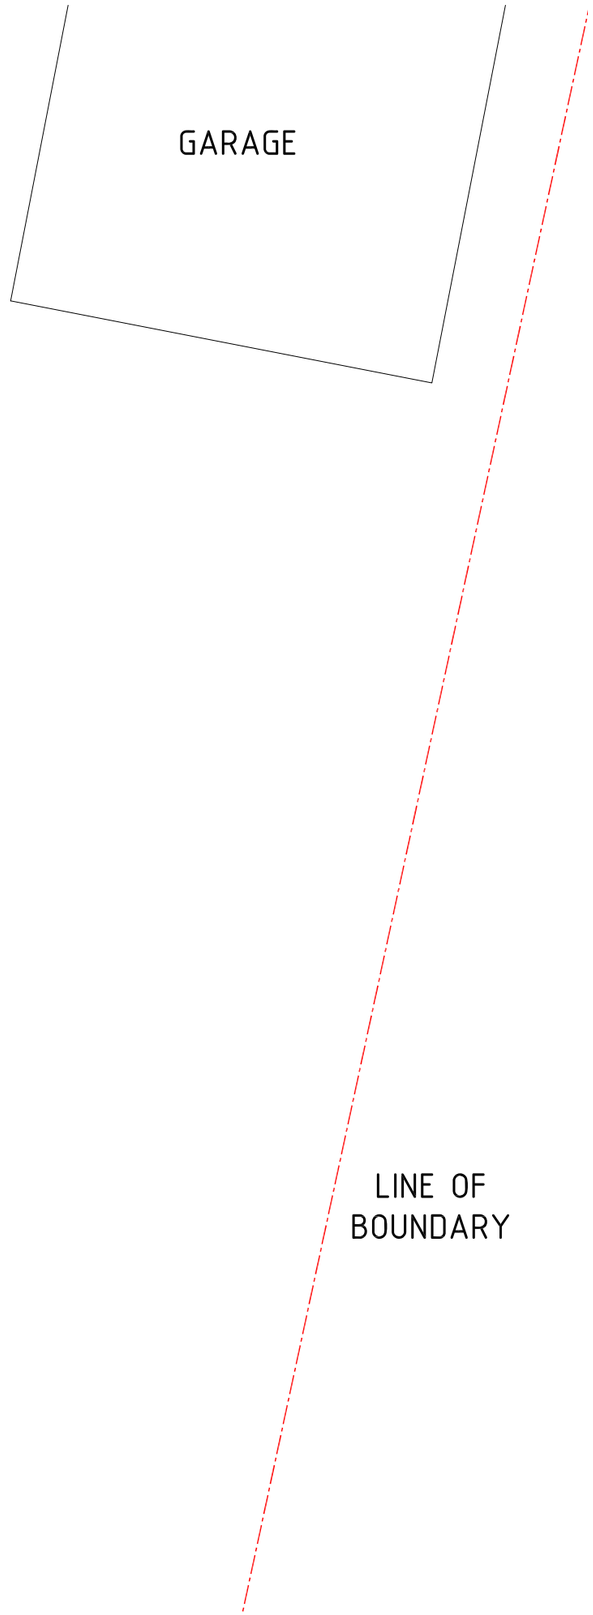

PROPOSED ROOF PLAN

NOTES:


This drawing is to be read in conjunction with all related drawings.
All dimensions must be checked and verified on site before commencing of any work or producing shop drawings. Do not scale from this drawing. The originator should be notified immediately of any discrepancy. This drawing is copyright and remains the property of HMR architects.

HMR architects


The Old Railway Yard
Fishwick Street
Rochdale OL16 5NA
United Kingdom

T +44(0)1706 840033
M +44(0)770 752 0692
E info@hmr-architects.co.uk
www.hmr-architects.co.uk


CLIENT Mr. D. Ogden		
PROJECT 4 Selkirk Drive, Blackley M9 7AE		
DRAWING Proposed Roof Plan		
PROJECT NUMBER 2013.01.31_DO	DATE FEB. 2013	SCALE 1:50 @ A3
DRAWING NUMBER 009	REV. -	ISSUE STATUS PLANNING

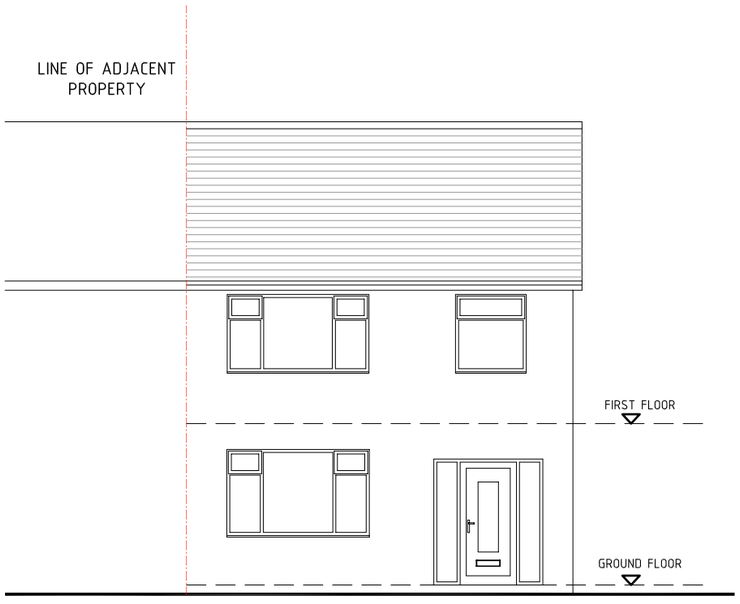


PROPOSED FRONT ELEVATION

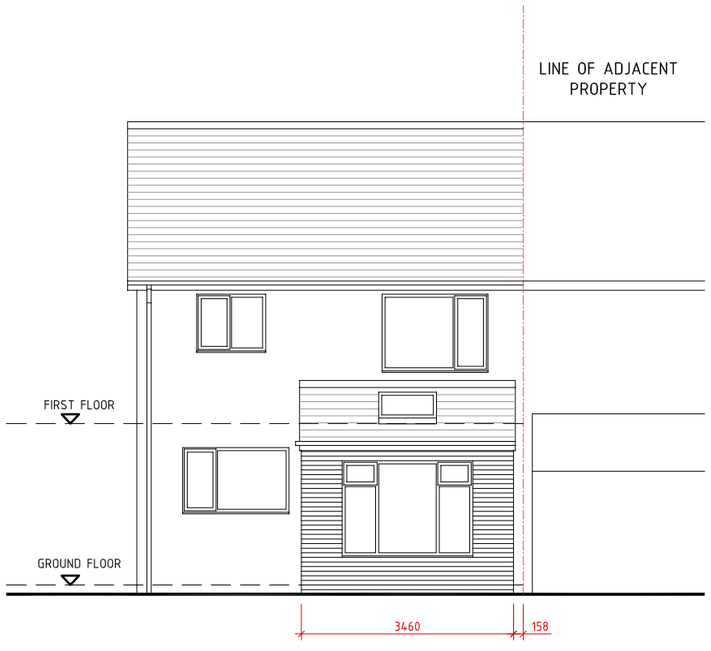

PROPOSED REAR ELEVATION

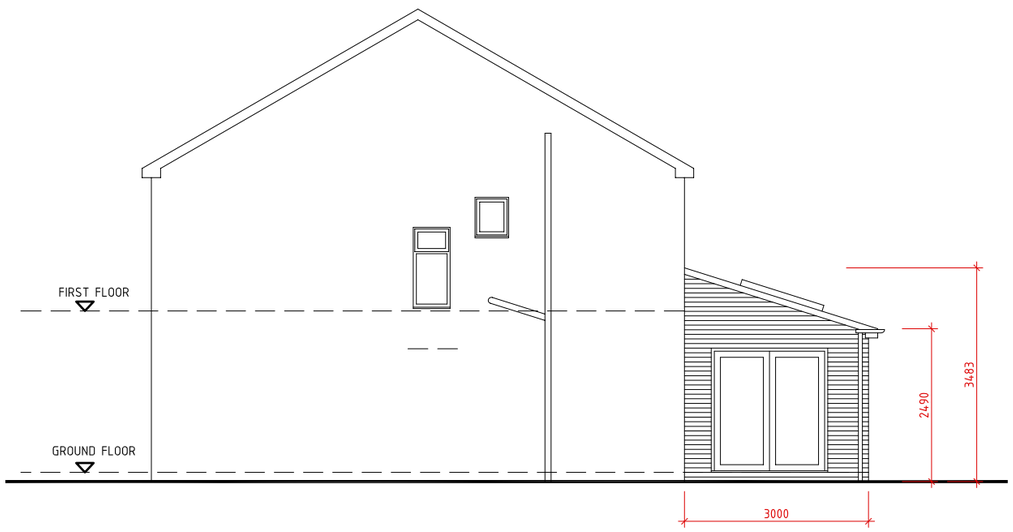

PROPOSED SIDE ELEVATION LOOKING FROM No. 2 SELKIRK DRIVE

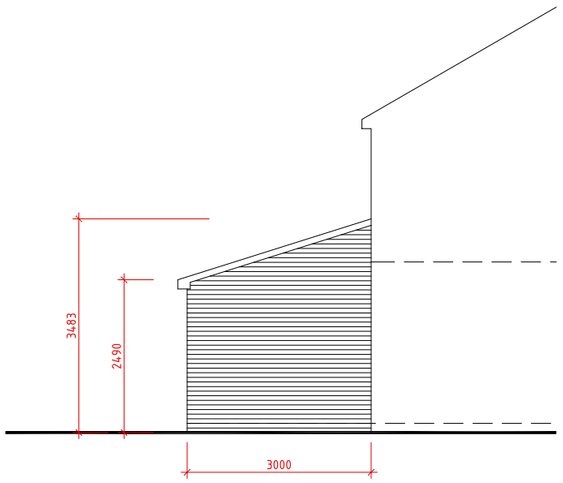

PROPOSED SIDE ELEVATION LOOKING FROM No. 6 SELKIRK DRIVE

NOTES:

This drawing is to be read in conjunction with all related drawings.
All dimensions must be checked and verified on site before commencing of any work or producing shop drawings. Do not scale from this drawing. The originator should be notified immediately of any discrepancy. This drawing is copyright and remains the property of HMR architects.

MATERIALS:

New external walls to be brickwork to match existing.
New roof to match appearance of existing roof tiles.
New windows and doors to be double glazed PVCu.
All rainwater goods shown indicatively and may have to change following further site investigation.

HMR architects

The Old Railway Yard
Fishwick Street
Rochdale OL16 5NA
United Kingdom

T +44(0)1706 840033
M +44(0)770 752 0692
E info@hmr-architects.co.uk
www.hmr-architects.co.uk

CLIENT Mr. D. Ogden		
PROJECT 4 Selkirk Drive, Blackley M9 7AE		
DRAWING Proposed Elevations		
PROJECT NUMBER 2013.01.31_DO	DATE FEB. 2013	SCALE 1:100 @ A3
DRAWING NUMBER 010	REV. -	ISSUE STATUS PLANNING