



FRONT ELEVATION AS PROPOSED

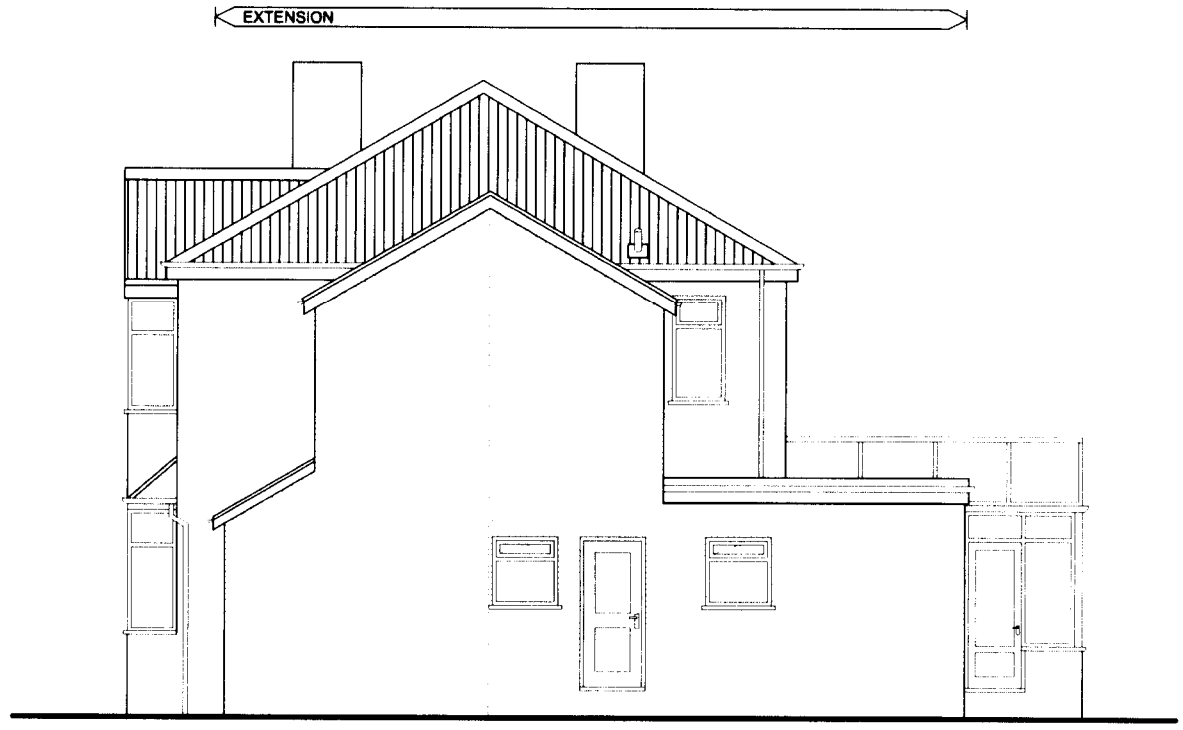

SIDE ELEVATION AS PROPOSED

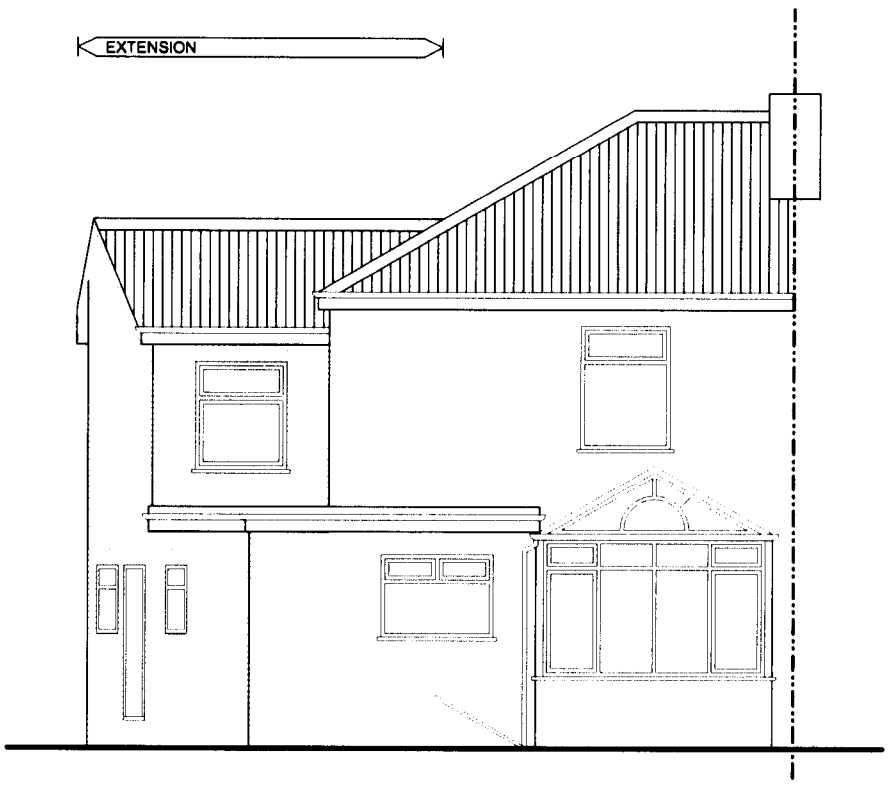

REAR ELEVATION AS PROPOSED

0 5 10m

Client Mr & Mrs Gillespie	
Job Title EXTENSION 30 Vicars Road, Chorlton	
Drawing PROPOSALS : ELEVATIONS AS PROPOSED	
RISHWORTH DESIGN ASSOCIATES	3 Castle Street Edgeley Stockport SK3 9AB 0161 968 1860
Date : January 2009	Drawn By : LG
Scale : 1:100	
Drawing No.	09.01.P9