ALL DIMENSIONS TO BE CHECKED ON SITE.

DO NOT SCALE

IF IN DOUBT - ASK LDP

NO WORK TO COMMENCE ON SITE PRIOR TO PLANNING CONSENT BEING OBTAINED AND BUILDING REGULATIONS APPROVED.

© COPYRIGHT
NOT TO BE REPRODUCED WITHOUT THE WRITTEN AUTHORITY OF LDP.

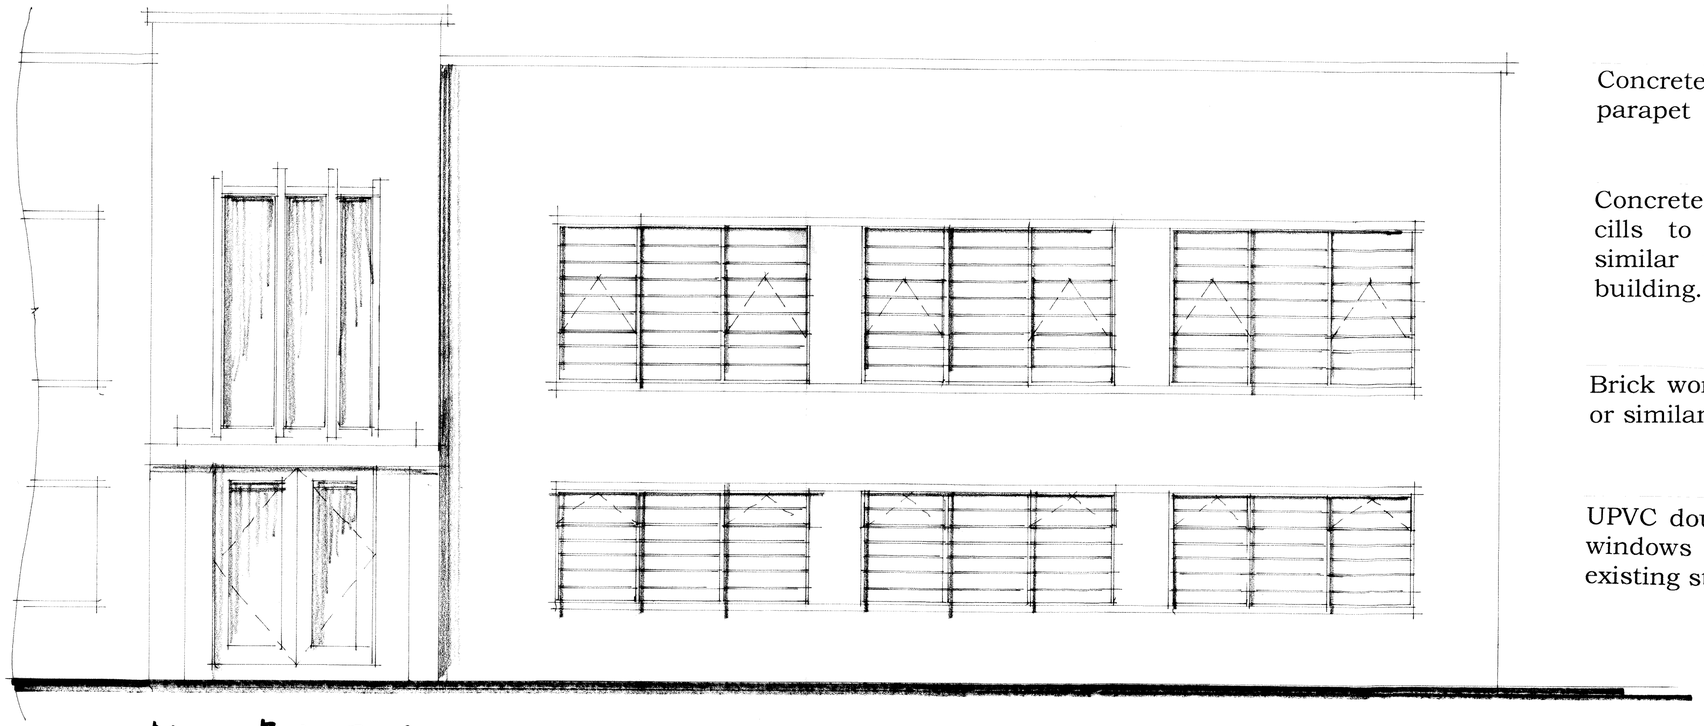

N - B VIEW

Concrete coping to parapet

Concrete head and cills to be as or similar to existing building.

Brick work to be as or similar to existing

UPVC double glazed windows to match existing style.

SW doors painted to match existing

Concrete coping to parapet

Concrete head and cills to be as or similar to existing building.

Brick work to be as or similar to existing

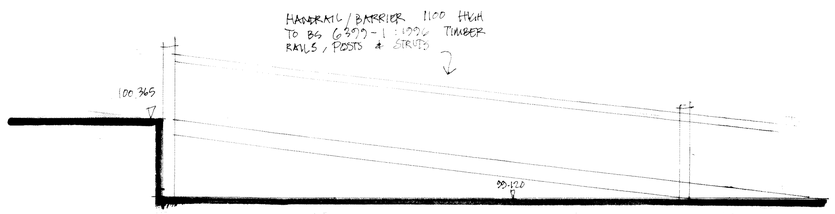

BAILEY BRIDGE 39 120

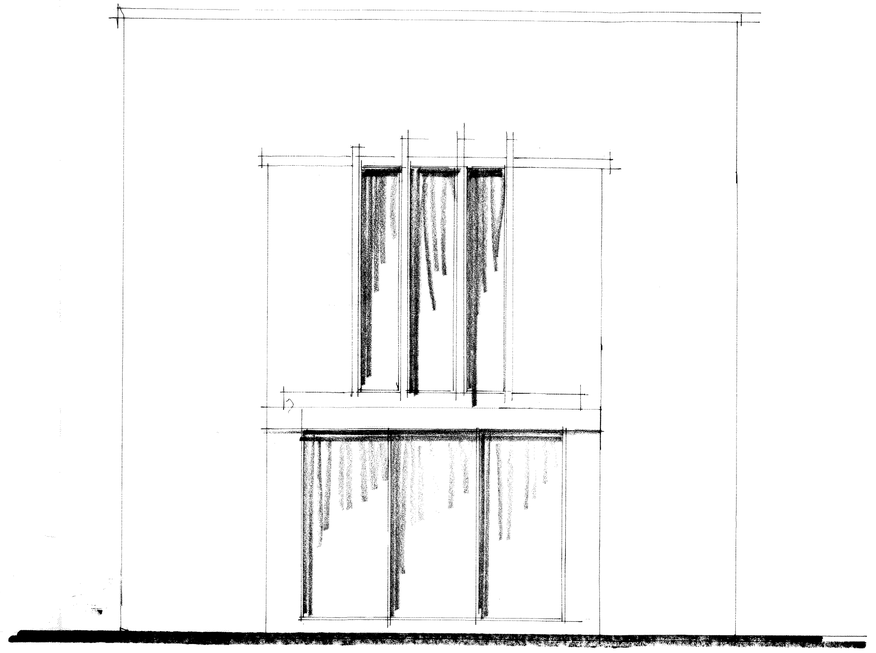

N.E. - C VIEW

Manchester
Sharston Industrial Estate
Longley Lane, Sharston

Proposed Extension for
The Howells Group PLC

Detail Sheet

Planning

LOCKSIDE DESIGN PARTNERSHIP

ARCHITECTURAL + HISTORIC BUILDING CONSULTANTS
Lockside Mill, St. Martins Road, Marple, Stockport SK6 7BZ
Telephone: 0161-427-7721 Fax: 0161-427-7722
www.locksidedesign.co.uk

11/M02/17 1:50@A1 MAY 11