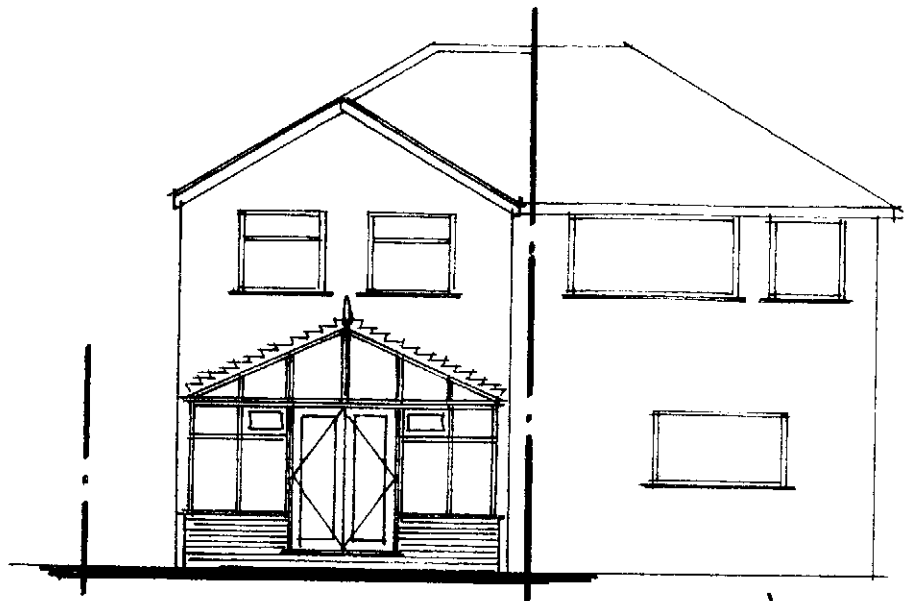

PROPOSED REAR ELEVATION.

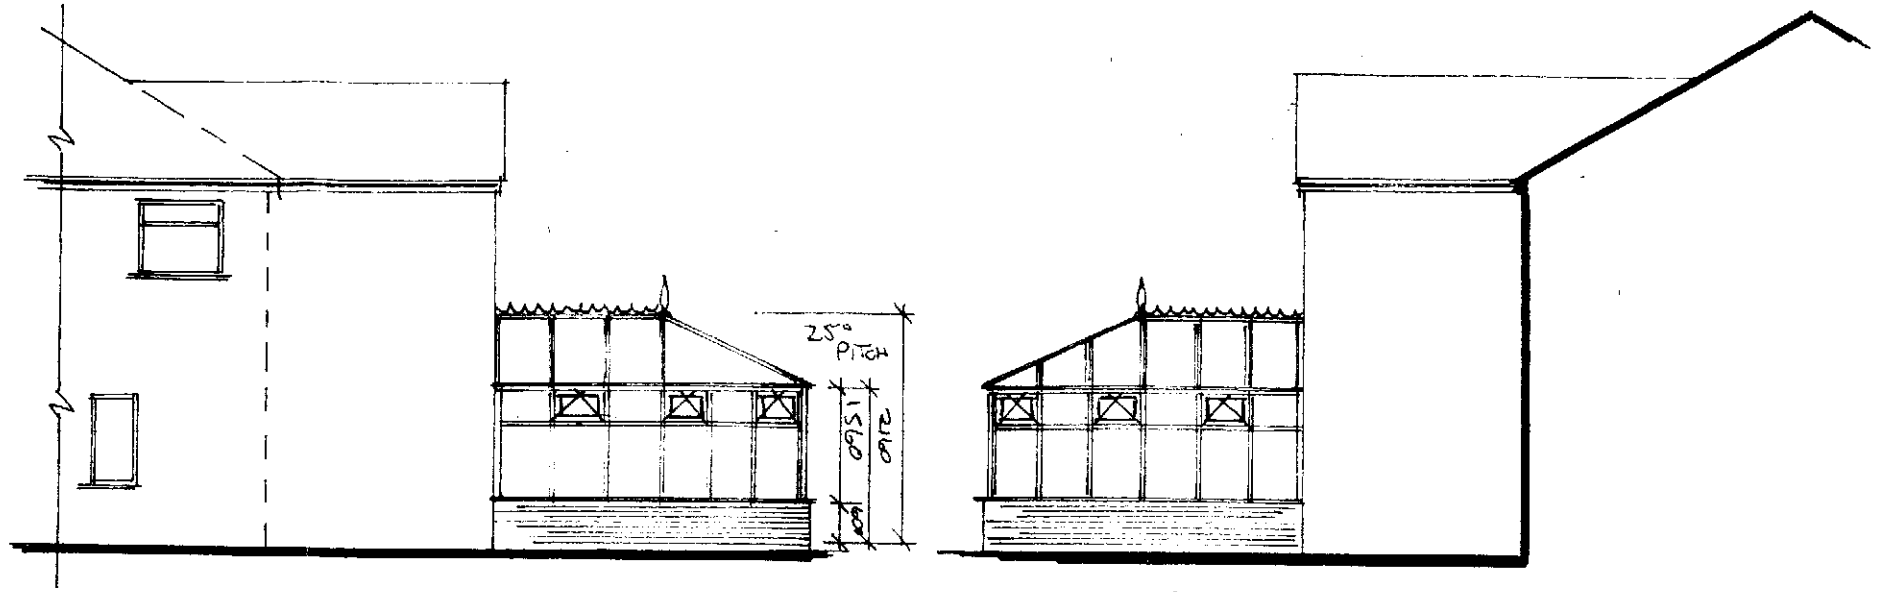

PROPOSED PART SIDE ELEVATIONS.

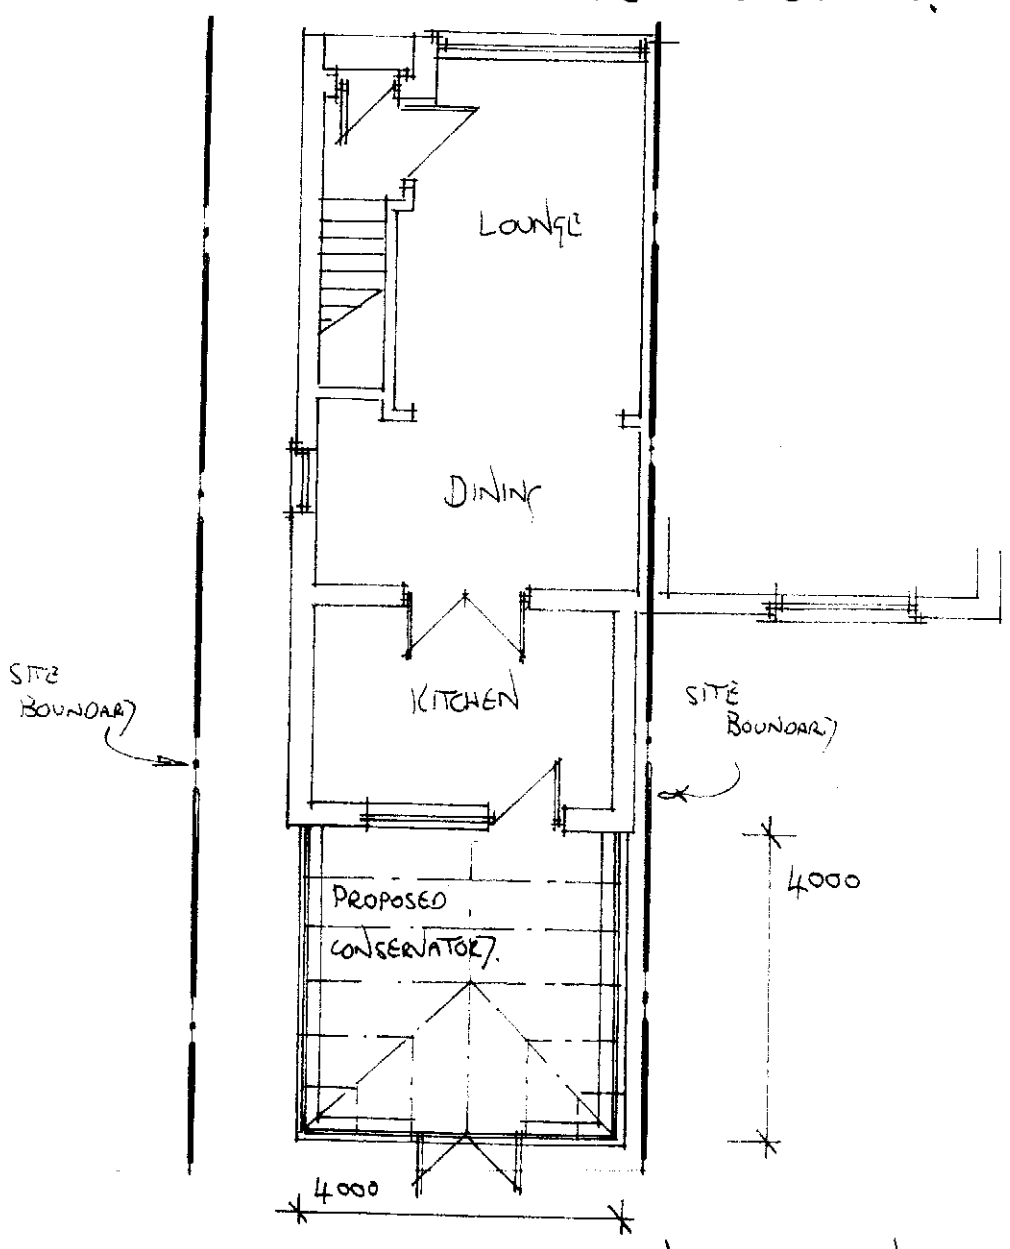

PROPOSED GROUND FLOOR PLAN

PLANNING
RECD
18 MAR 2008
INIT
DATE