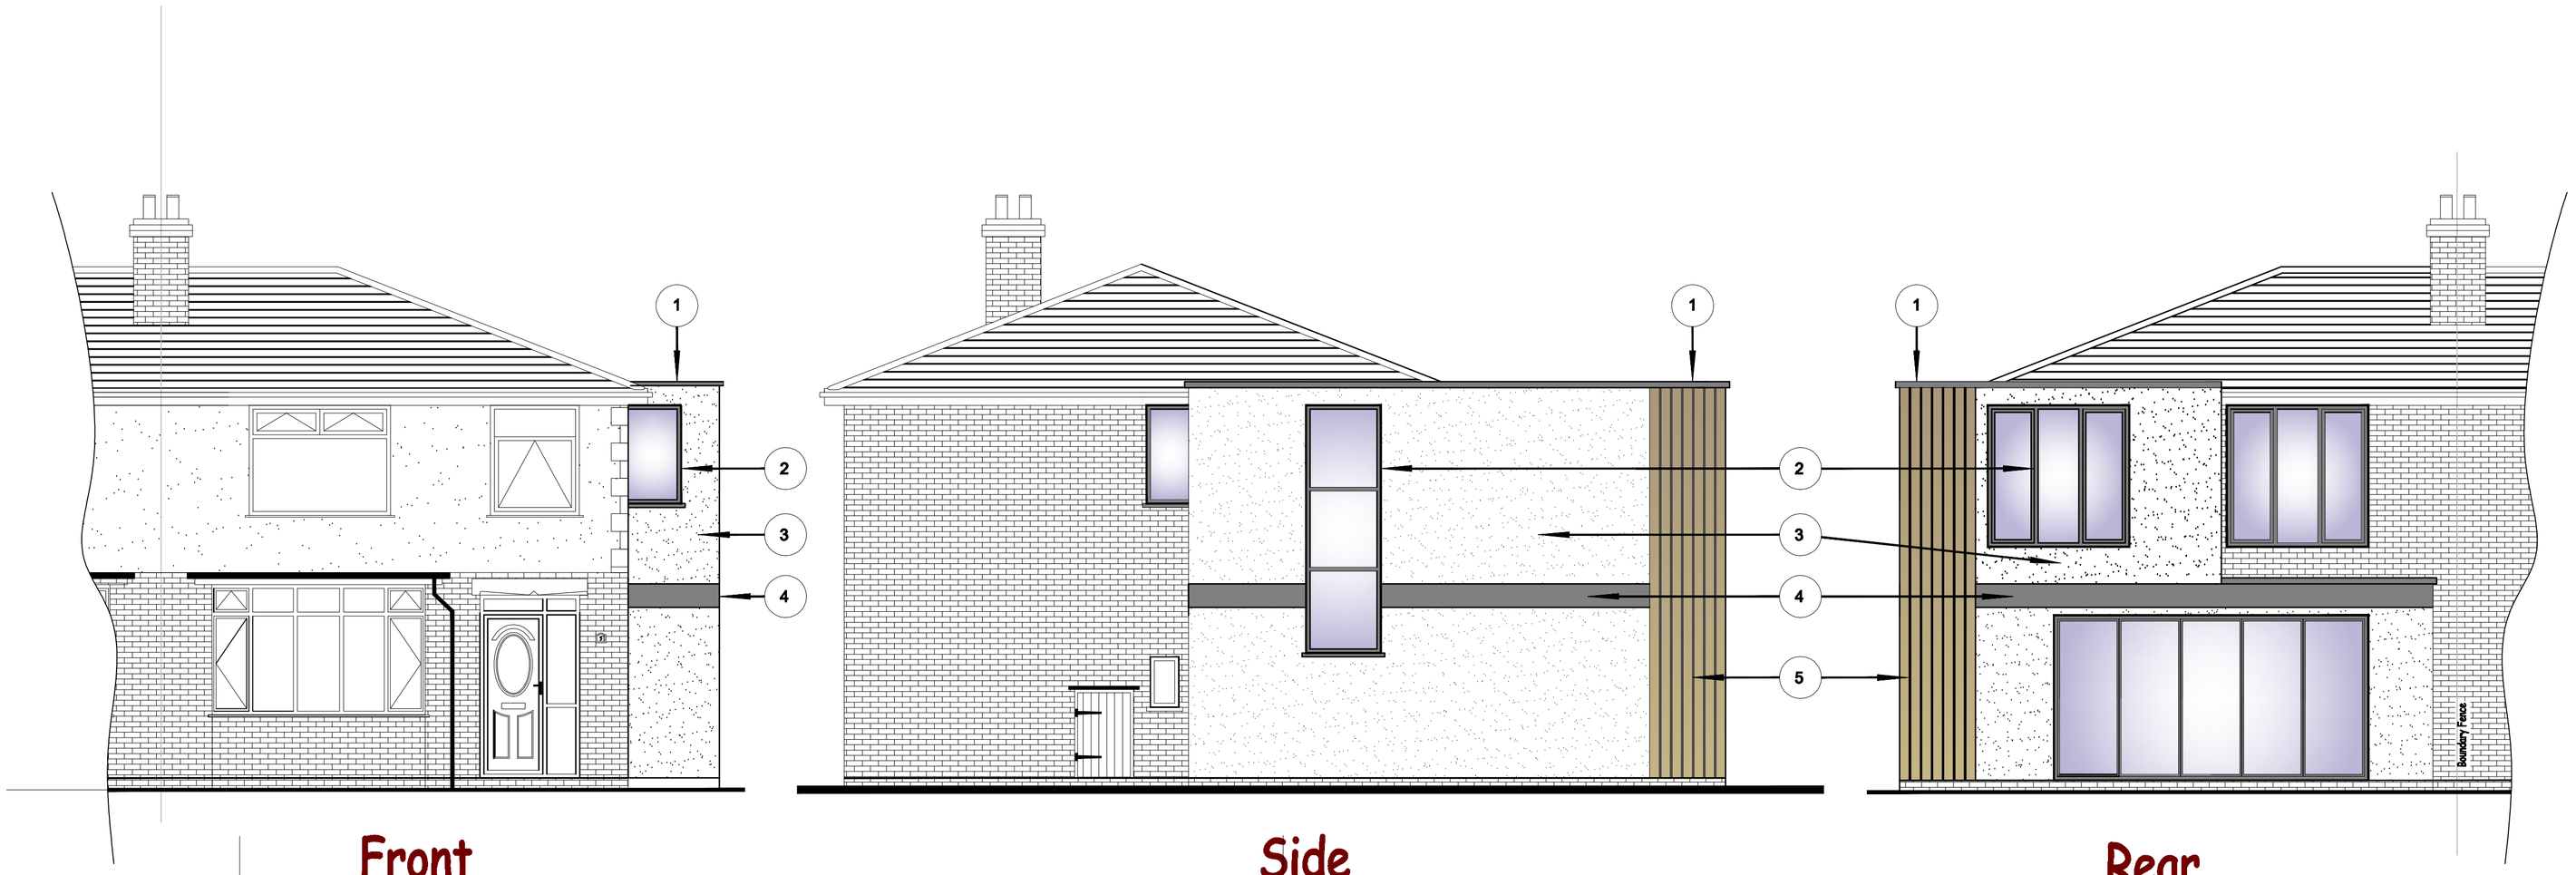

Front

Side

Rear

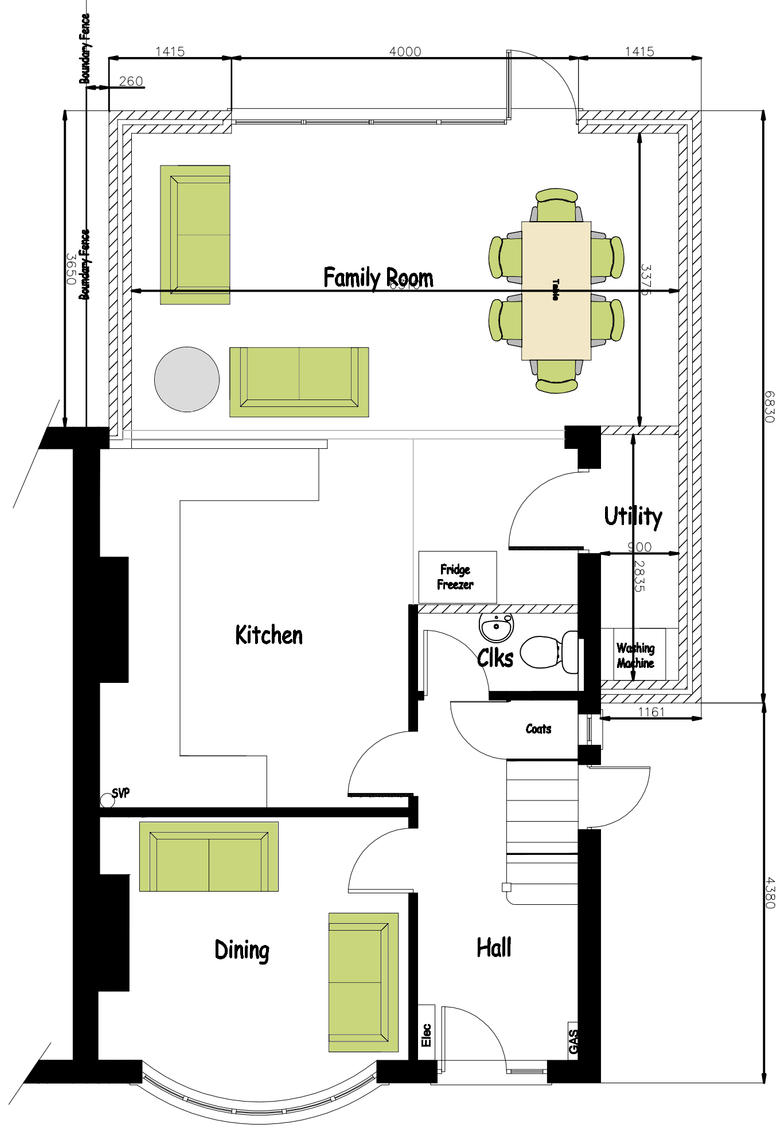

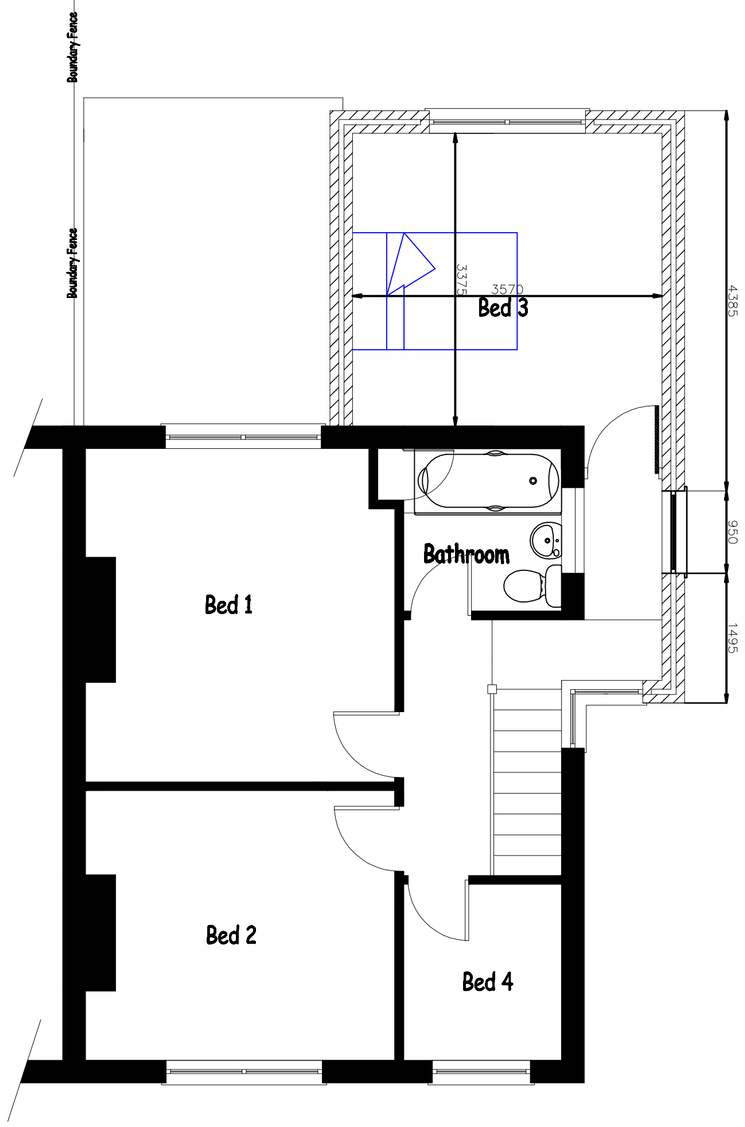



Example elevation showing the windows set back into the wall

Richard Lloyd
Construction

www.richardlloydconstruction.co.uk
0161 44 55 2 33
07453 545 864

Notes.

1. Powder coated steel copping, in Goose wing grey to match the windows.
2. Modern Aluminium winows , in Goose wing grey. Recessed back in blockwork.
3. K Render finish to blockwork. White in colour
4. Horizontal Powder coated steel band, in Goose wing grey to match the windows.
5. Vertical Cedar cladding 125mm wide planks

Rev.	Initial	Checked	Date	Comments

Client.

Mr & Mrs Ian Michell
12 Stonecroft
Parkfield Road South
Manchester
M20 6DA

Project.

Proposed Aletrnation to
5 Ladysmith Road
Didsbury
Manchester

Proposed Plans and Elevations

Scale	1:50 @ A1	RLC100/002/	*
Date	June 2013		