

ELEVATION FRONTING PARKING

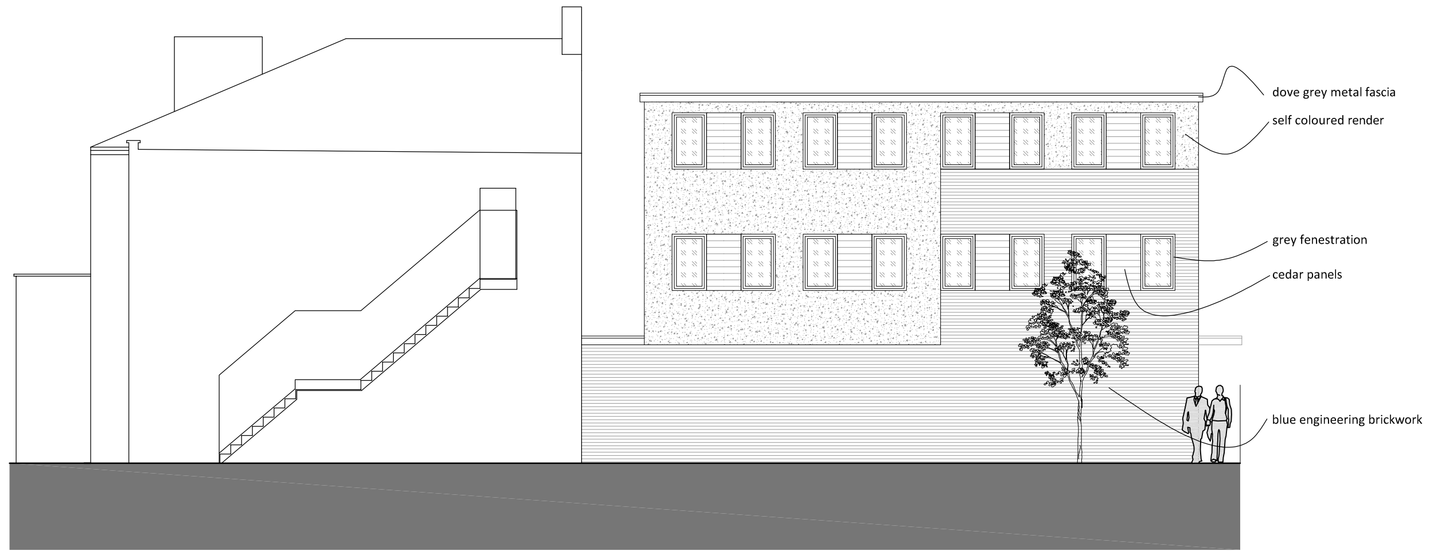

ELEVATION FRONTING STOCKPORT RD

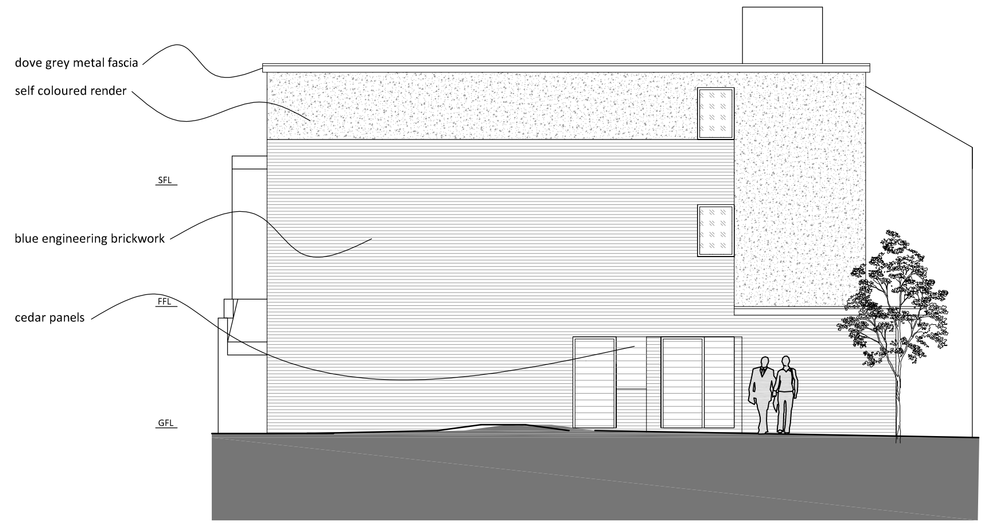

REAR ELEVATION



ELEVATION FRONTING PARK GROVE



stamford wing
chartered surveyors & building consultants

Ref. J101081

Scale @ A1 1 :100

Client ROLLDEEN ESTATES LTD.

Project UK College
818 Stockport RD
Levenshulme

PROPOSED EXTENSION
- ELEVATIONS

Date Sept. 2011

Drwg. No. J101081-03