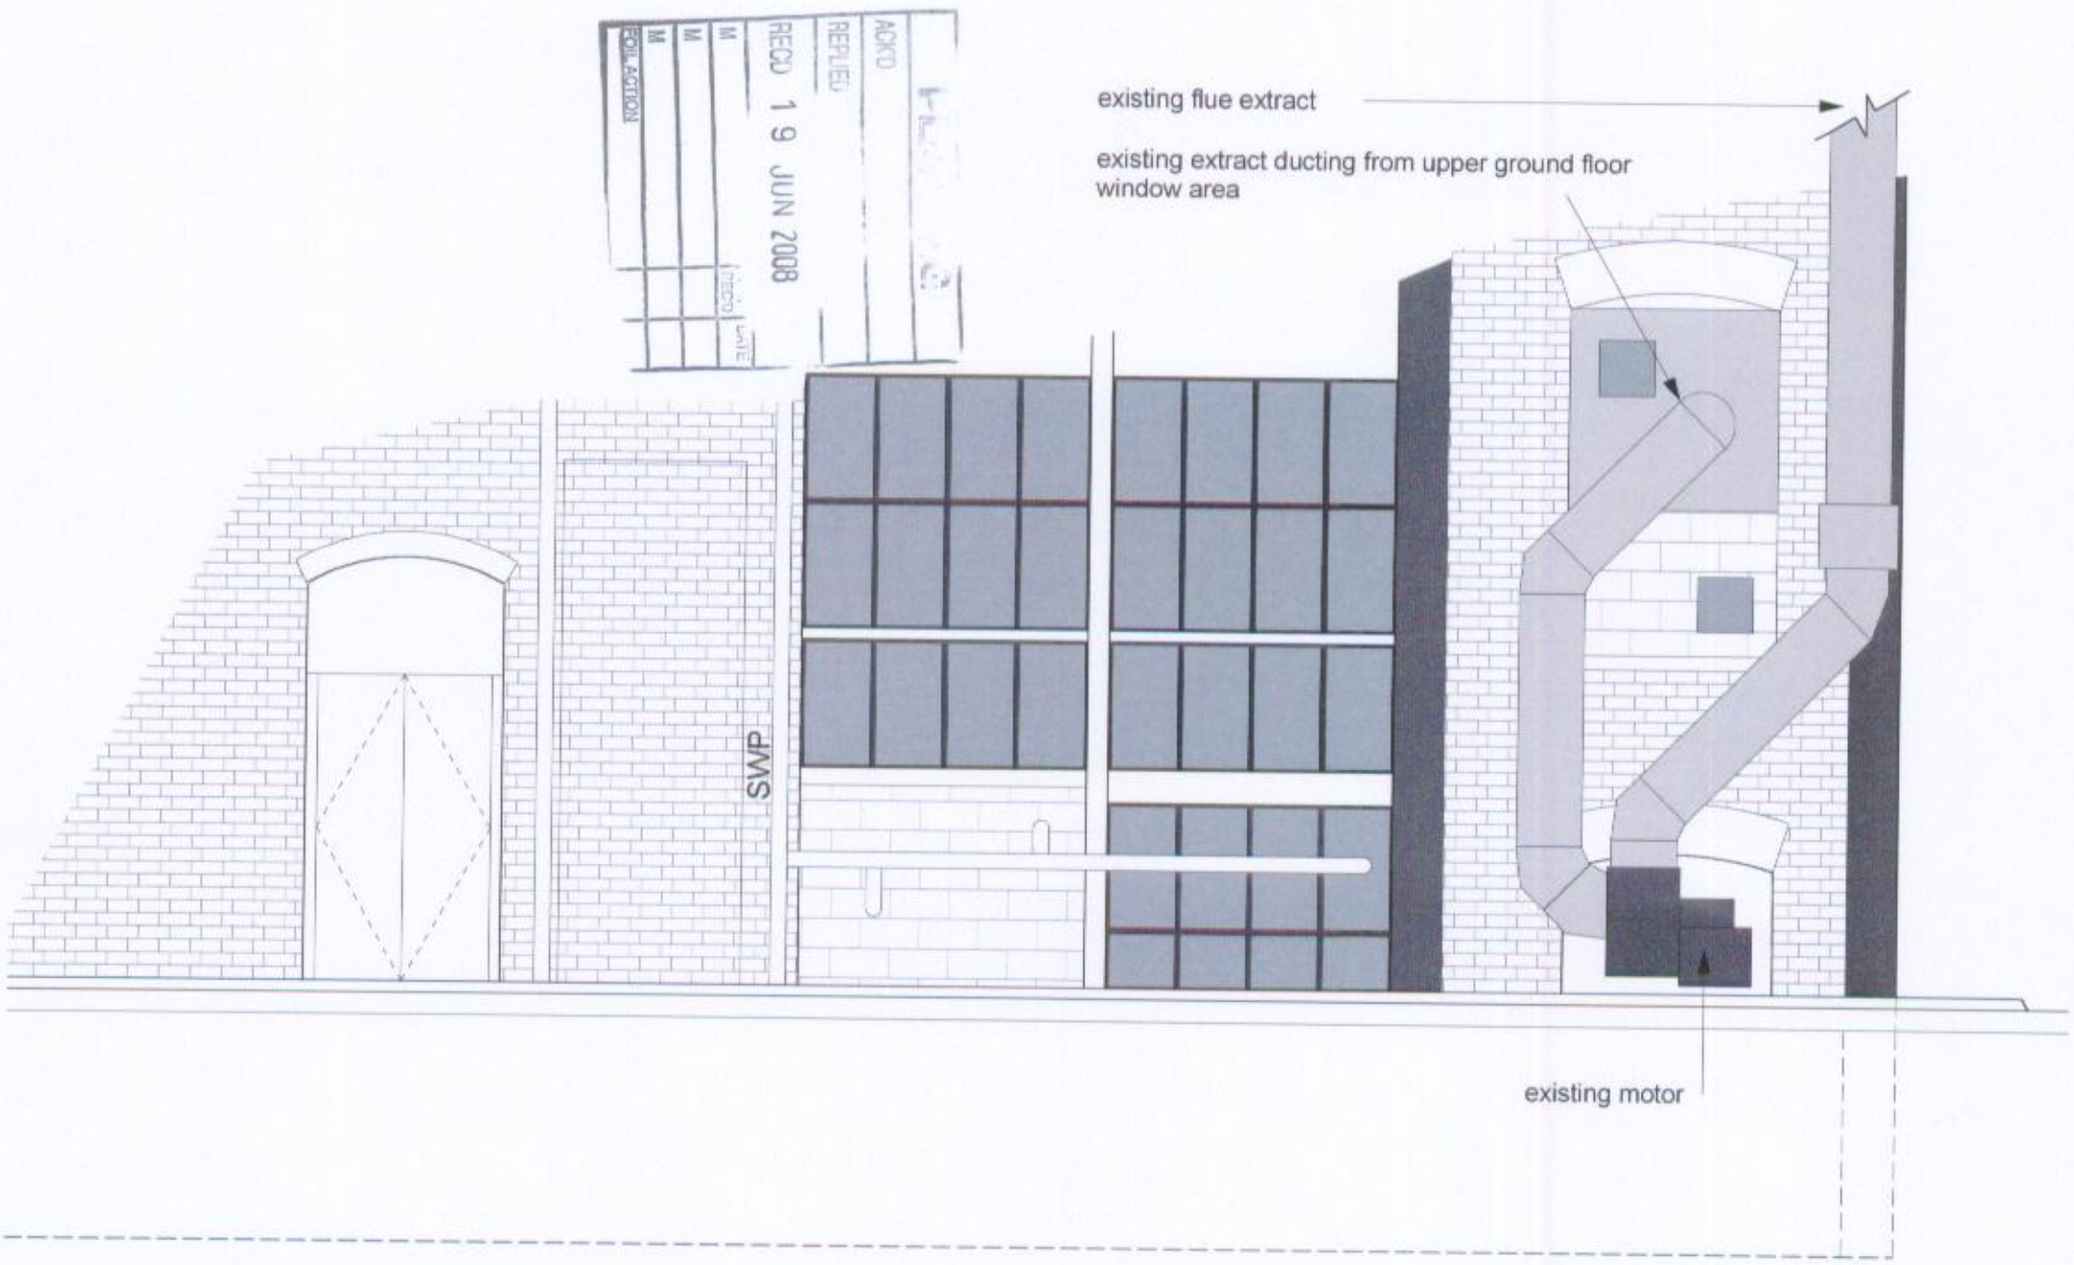

REAR ELEVATION - EXISTING

*** note** all work to be carried out in accordance with the building regulations and the requirements of the local authority. The contractor shall check all dimensions on site before commencement of work.

No dimension to be scaled from this drawing.

DWG : EXISTING REAR ELEVATION

project.	8 / CITY KITCHEN LOCATION
client.	MR L CHAN
drawing no.	01.004. EXIST RE
date.	01.08
scale.	1: 50
revisions.	xx

interior architecture + design

14 Hunmanby Ave. hulme. manchester. m15 5fe. teh 0161 232 9405 fax: 0161 232 9405