NOTE:DO NOT SCALE FROM THIS DRAWING.ALL DIMENSIONS TO BE CHECKED ON SITE.TO BE READ IN CONJUNCTION WITH ALL RELEVANT CONSULTANTS DOCUMENTATION



	revision:				date:
client:	project:		drawing:		
M AND M LEAHY	31 HENWOOD ROAD WITHINGTON		PROPOSED EXTENSION PROPOSED ELEVATIONS		

project no:	drawing no:	revision:	drawn:	checked:	date:	scale @ A3
5437	PS 08		KB		15.02.08	1:50

street design partnership
architects

16 brewery yard deva centre trinity way salford m3 7bb t:0161 834 7262 f:0161 834 7112 e:info@street-design.net

NOTE:DO NOT SCALE FROM THIS DRAWING.ALL DIMENSIONS TO BE CHECKED ON SITE.TO BE READ IN CONJUNCTION WITH ALL RELEVANT CONSULTANTS DOCUMENTATION



REAR ELEVATION


	revision:	date:
client:	project:	drawing:
M AND M LEAHY	31 HENWOOD ROAD WITHINGTON	PROPOSED EXTENSION PROPOSED ELEVATIONS

project no:	drawing no:	revision:	drawn:	checked:	date:	scale @ A3
5437	PS 09		KB		15.02.08	1:50

street design partnership
architects

16 brewery yard deva centre trinity way salford m3 7bb t:0161 834 7282 f:0161 834 7112 e:info@street-design.net

NOTES DO NOT SCALE FROM THIS DRAWING ALL DIMENSIONS TO BE CHECKED ON SITE TO BE READ IN CONJUNCTION WITH ALL RELEVANT CONSULTANTS DOCUMENTATION

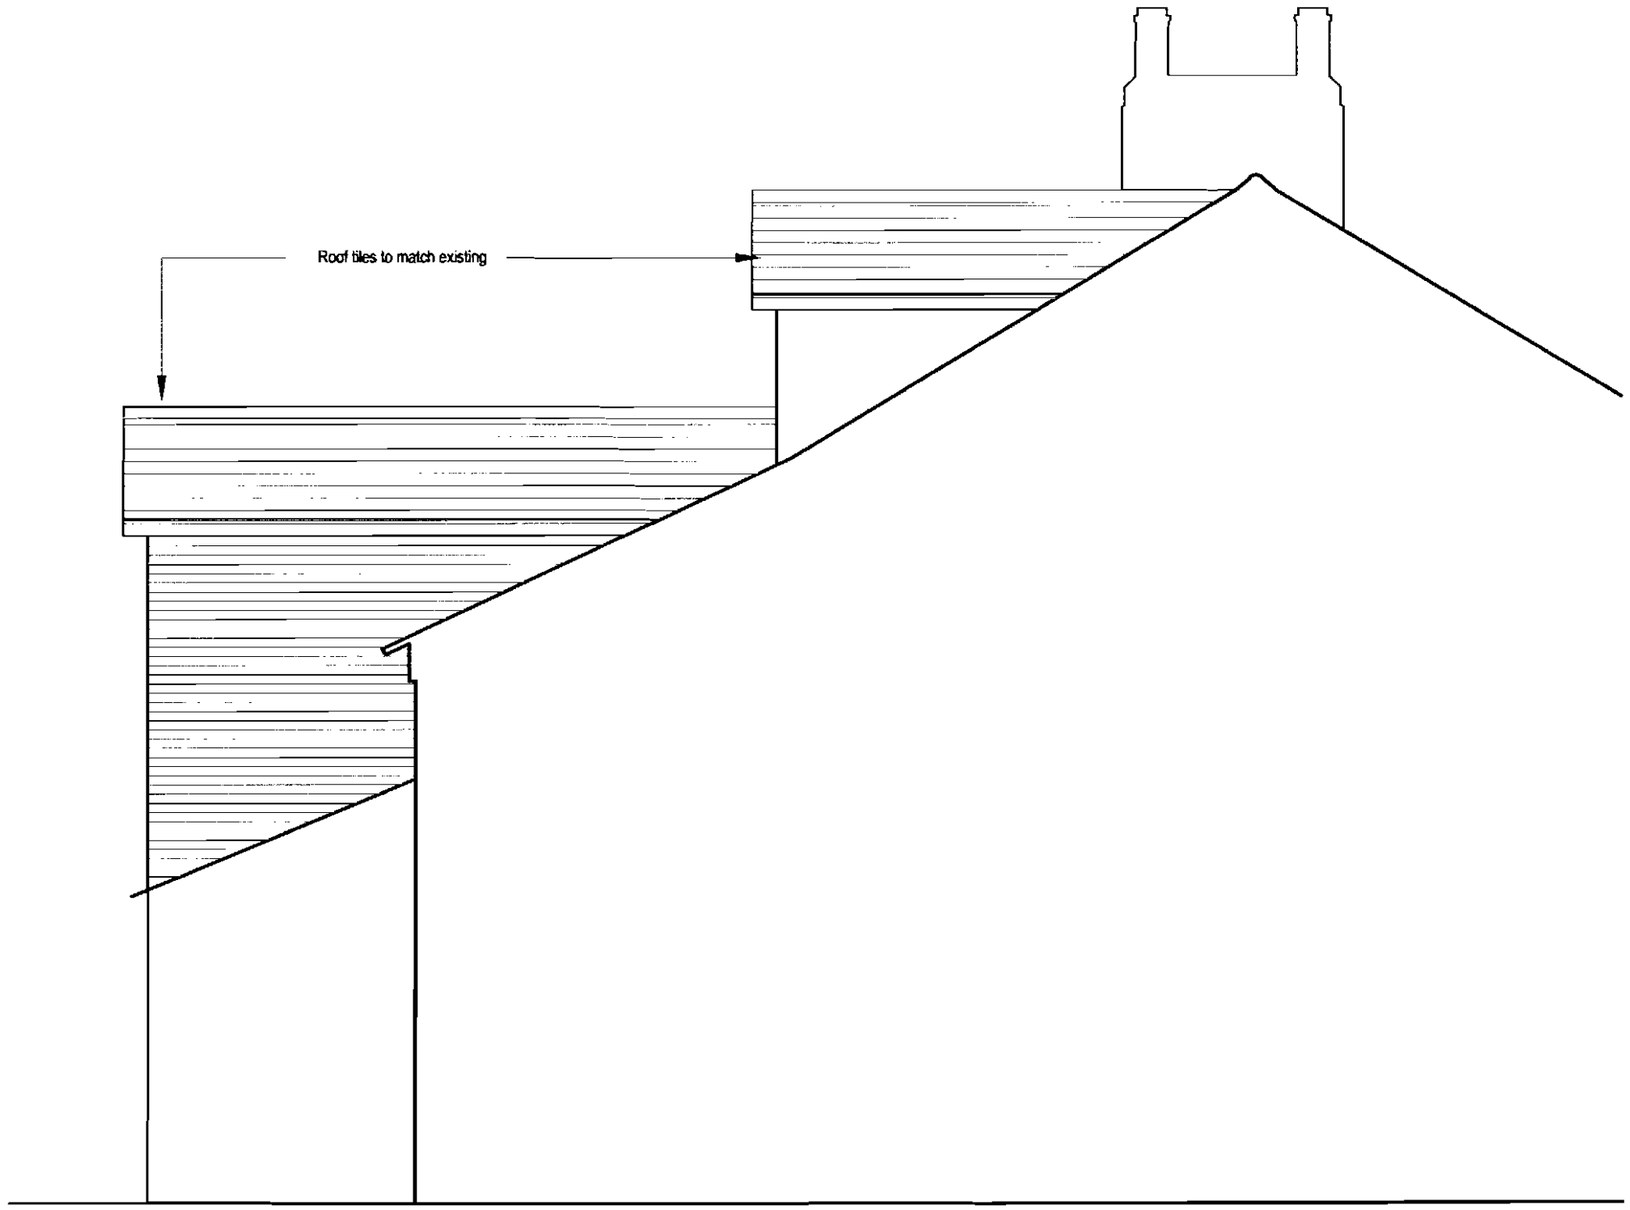

SIDE ELEVATION (FROM NO 29)

	revision:				date:	
client:	project:			drawing:		
M AND M LEAHY	31 HENWOOD ROAD WITHINGTON			PROPOSED SIDE ELEVATION		
project no:	drawing no:	revision:	drawn:	checked:	date:	scale @ A3
5437	PS 001		KB		14.05.08	1:50

street design partnership
architects