
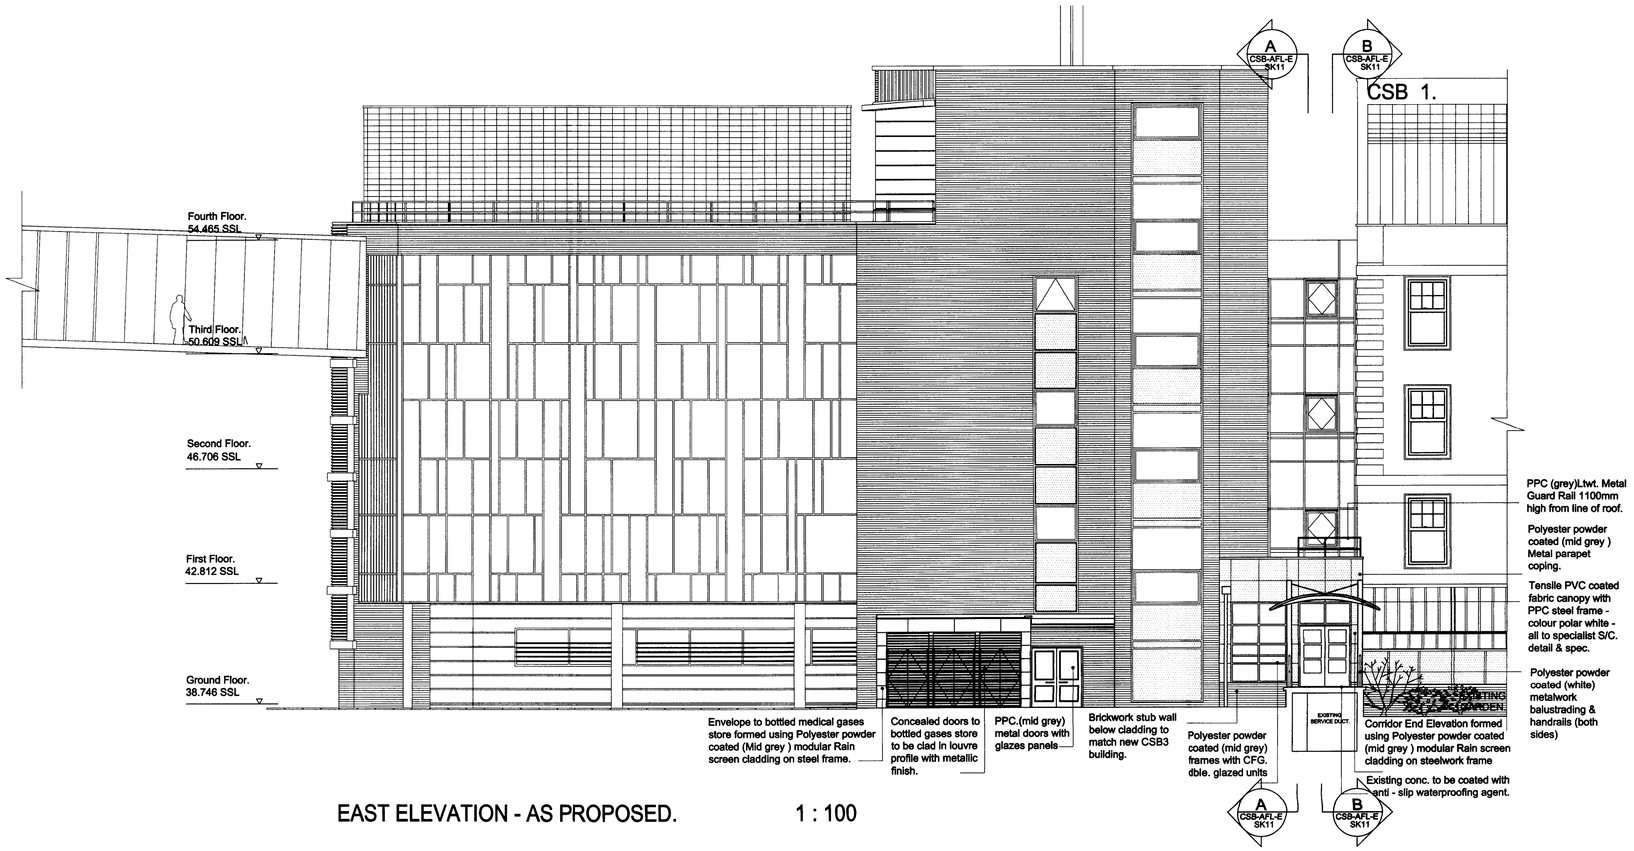


EAST ELEVATION - AS PROPOSED. 1 : 100

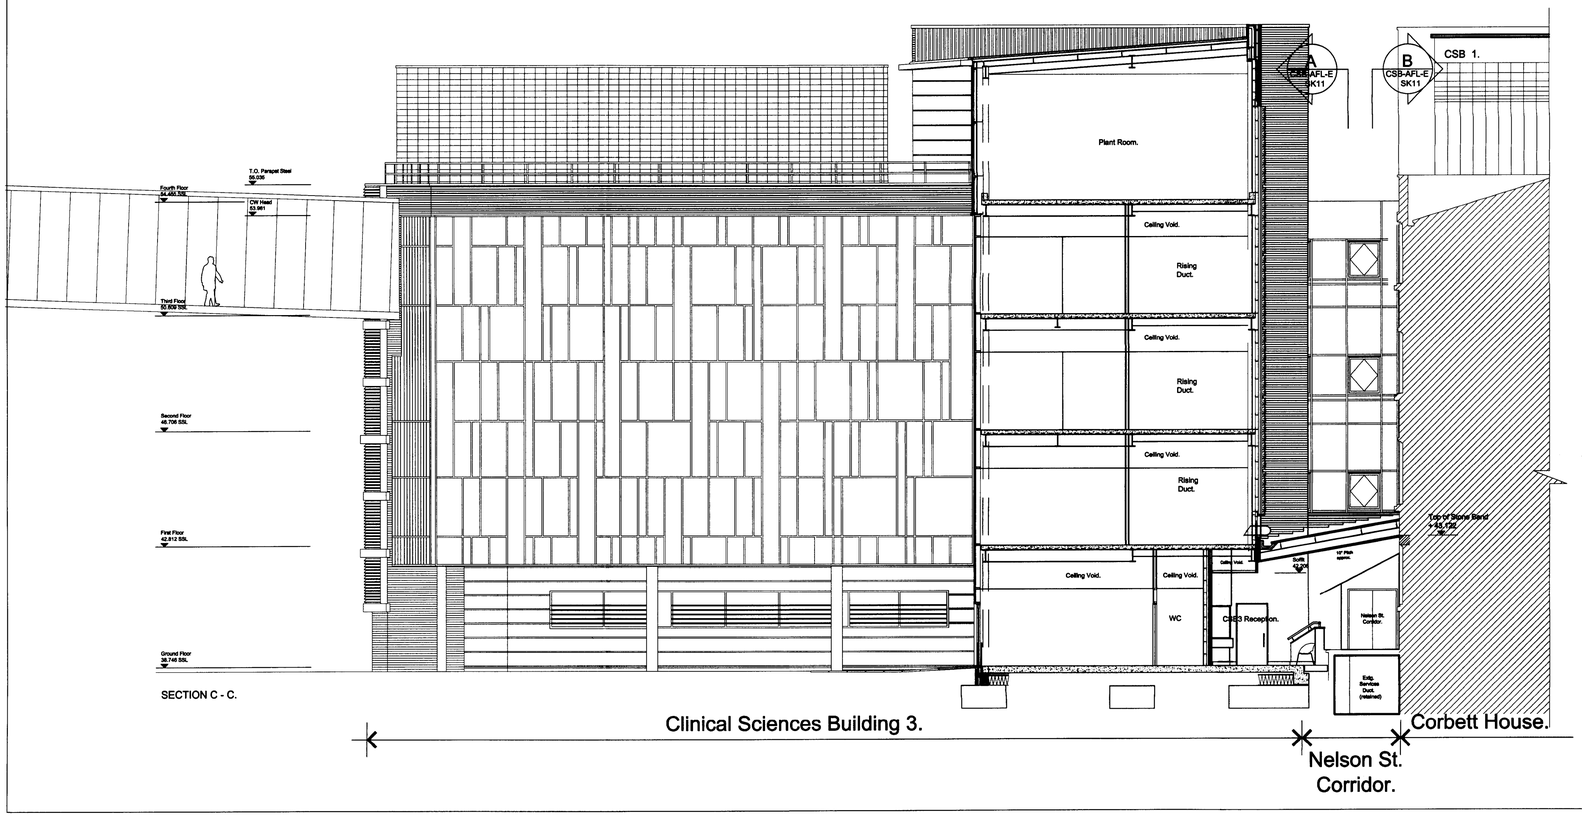

SECTION C - C.

REV	DATE	COMMENT
P-01	24.01.08	1ST ISSUE TO PLANNING.

KEY

SCALE BAR
0 2m 4m 6m 8m

CLIENT

NHS Central Manchester and Manchester Children's University Hospitals NHS Trust
CATALYST
Bovis Lend Lease

ORIGINATOR

AFL

AFL Architects
St James's Buildings
Oxford Street
Manchester
M1 6FQ

tel: 0161 236 6263
fax: 0161 236 6484
mail:mail@afl-uk.com
website:www.afl-uk.com

PROJECT
MANCHESTER JOINT HOSPITALS

DRAWING TITLE	SCALE @ A1:
SECTION_C: C AS_PROPOSED.	1:50
	CAD No. LB.
DRAWING STATUS: PLANNING	JOB REF: 063131
DRAWING No.	REV No.
CSB-AFL-E- SK12	-P- 01